


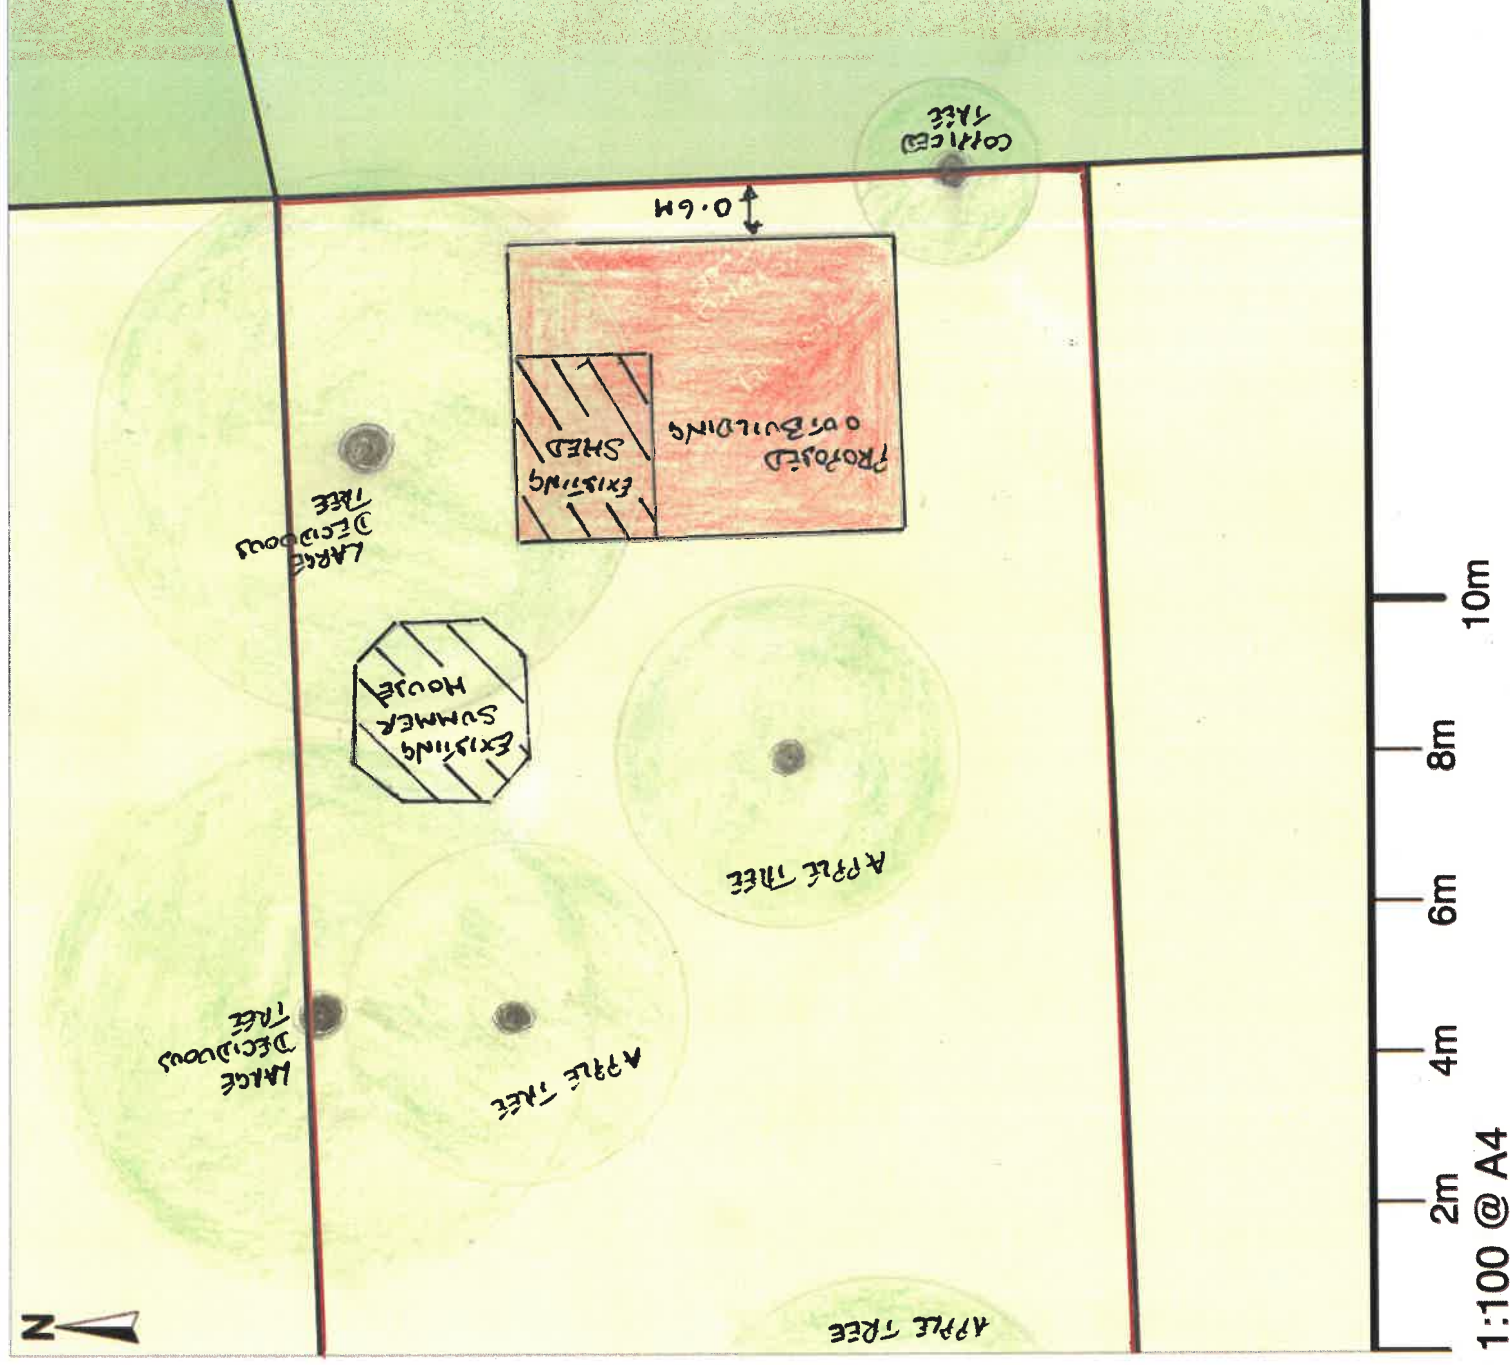

310A Norton Way South - Site Plan



© Crown copyright and database rights 2026 OS 100054135.
Map area bounded by: 522181,232187 522199,232205. Produced on 24 February 2026 from the OS
National Geographic Database. Supplied by UKPlanningMaps.com. Unique plan reference:
a4100f//1381845/1851567