




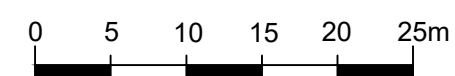


Block Plan

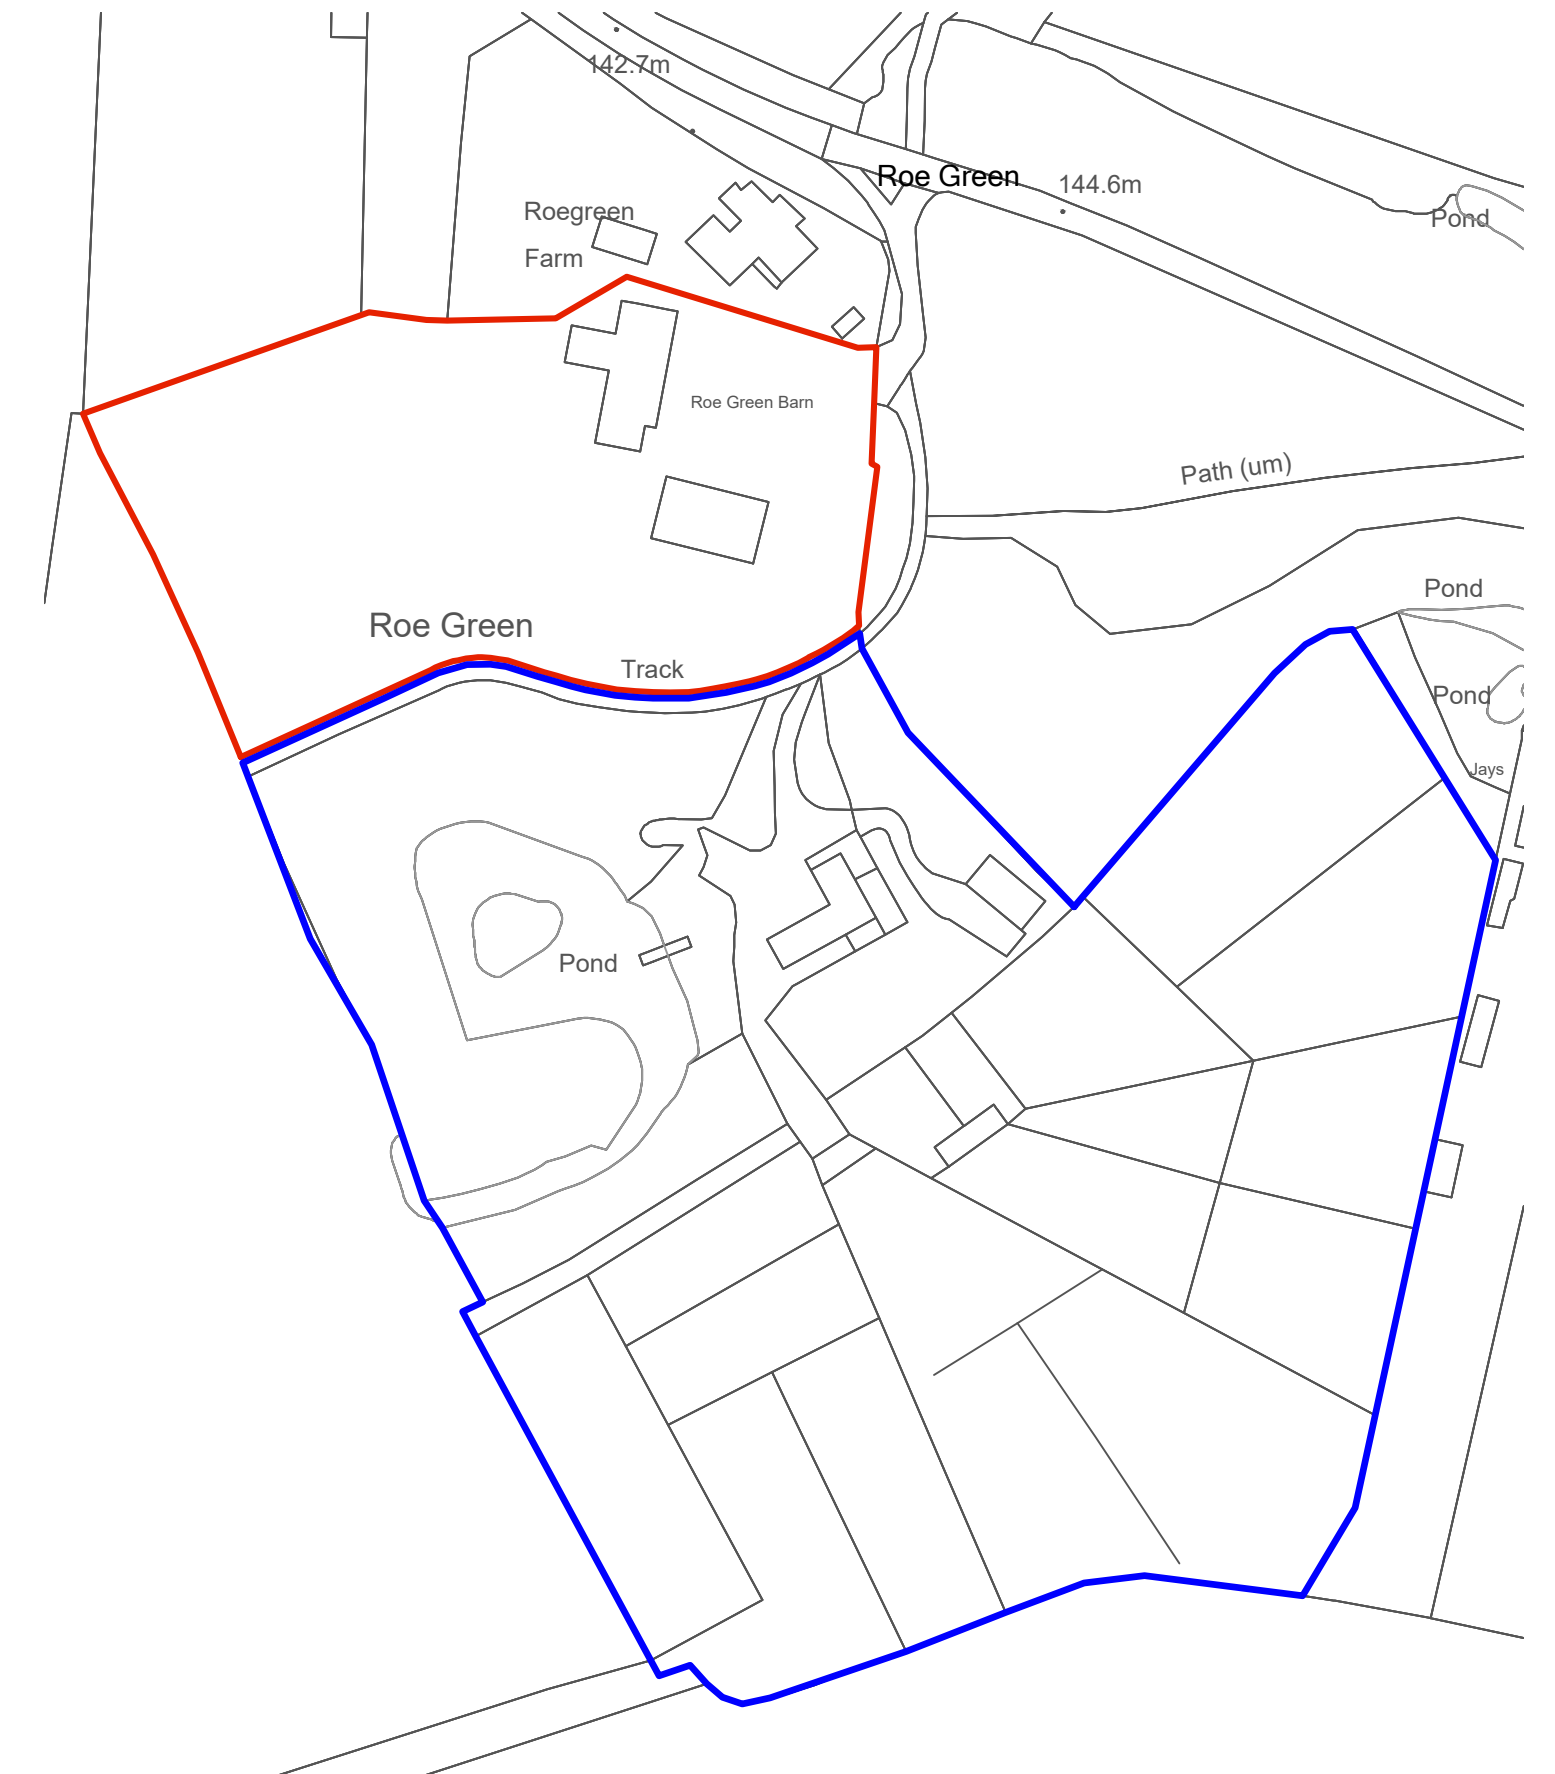

1:500

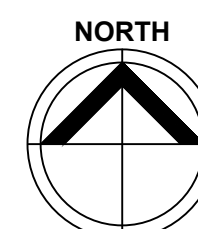

Location Plan

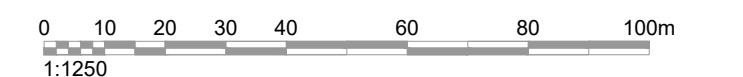

1:1250

Key

- Site Boundary
- Adjoining Land Under Client Ownership

As Existing

ROE GREEN BARN  
SANDON

Drawing Title  
Location Plan  
Block Plan

TEMPIETTO  
ARCHITECTS

The Studio 9 London Road Aston Clinton Buckinghamshire HP22 5HG  
T: 01296 634944 E: architects@tempietto.co.uk www.tempietto.co.uk

Drawing No. 590 / EX / 000

Scale: As Shown @ A2 Date: 27/05/2026