



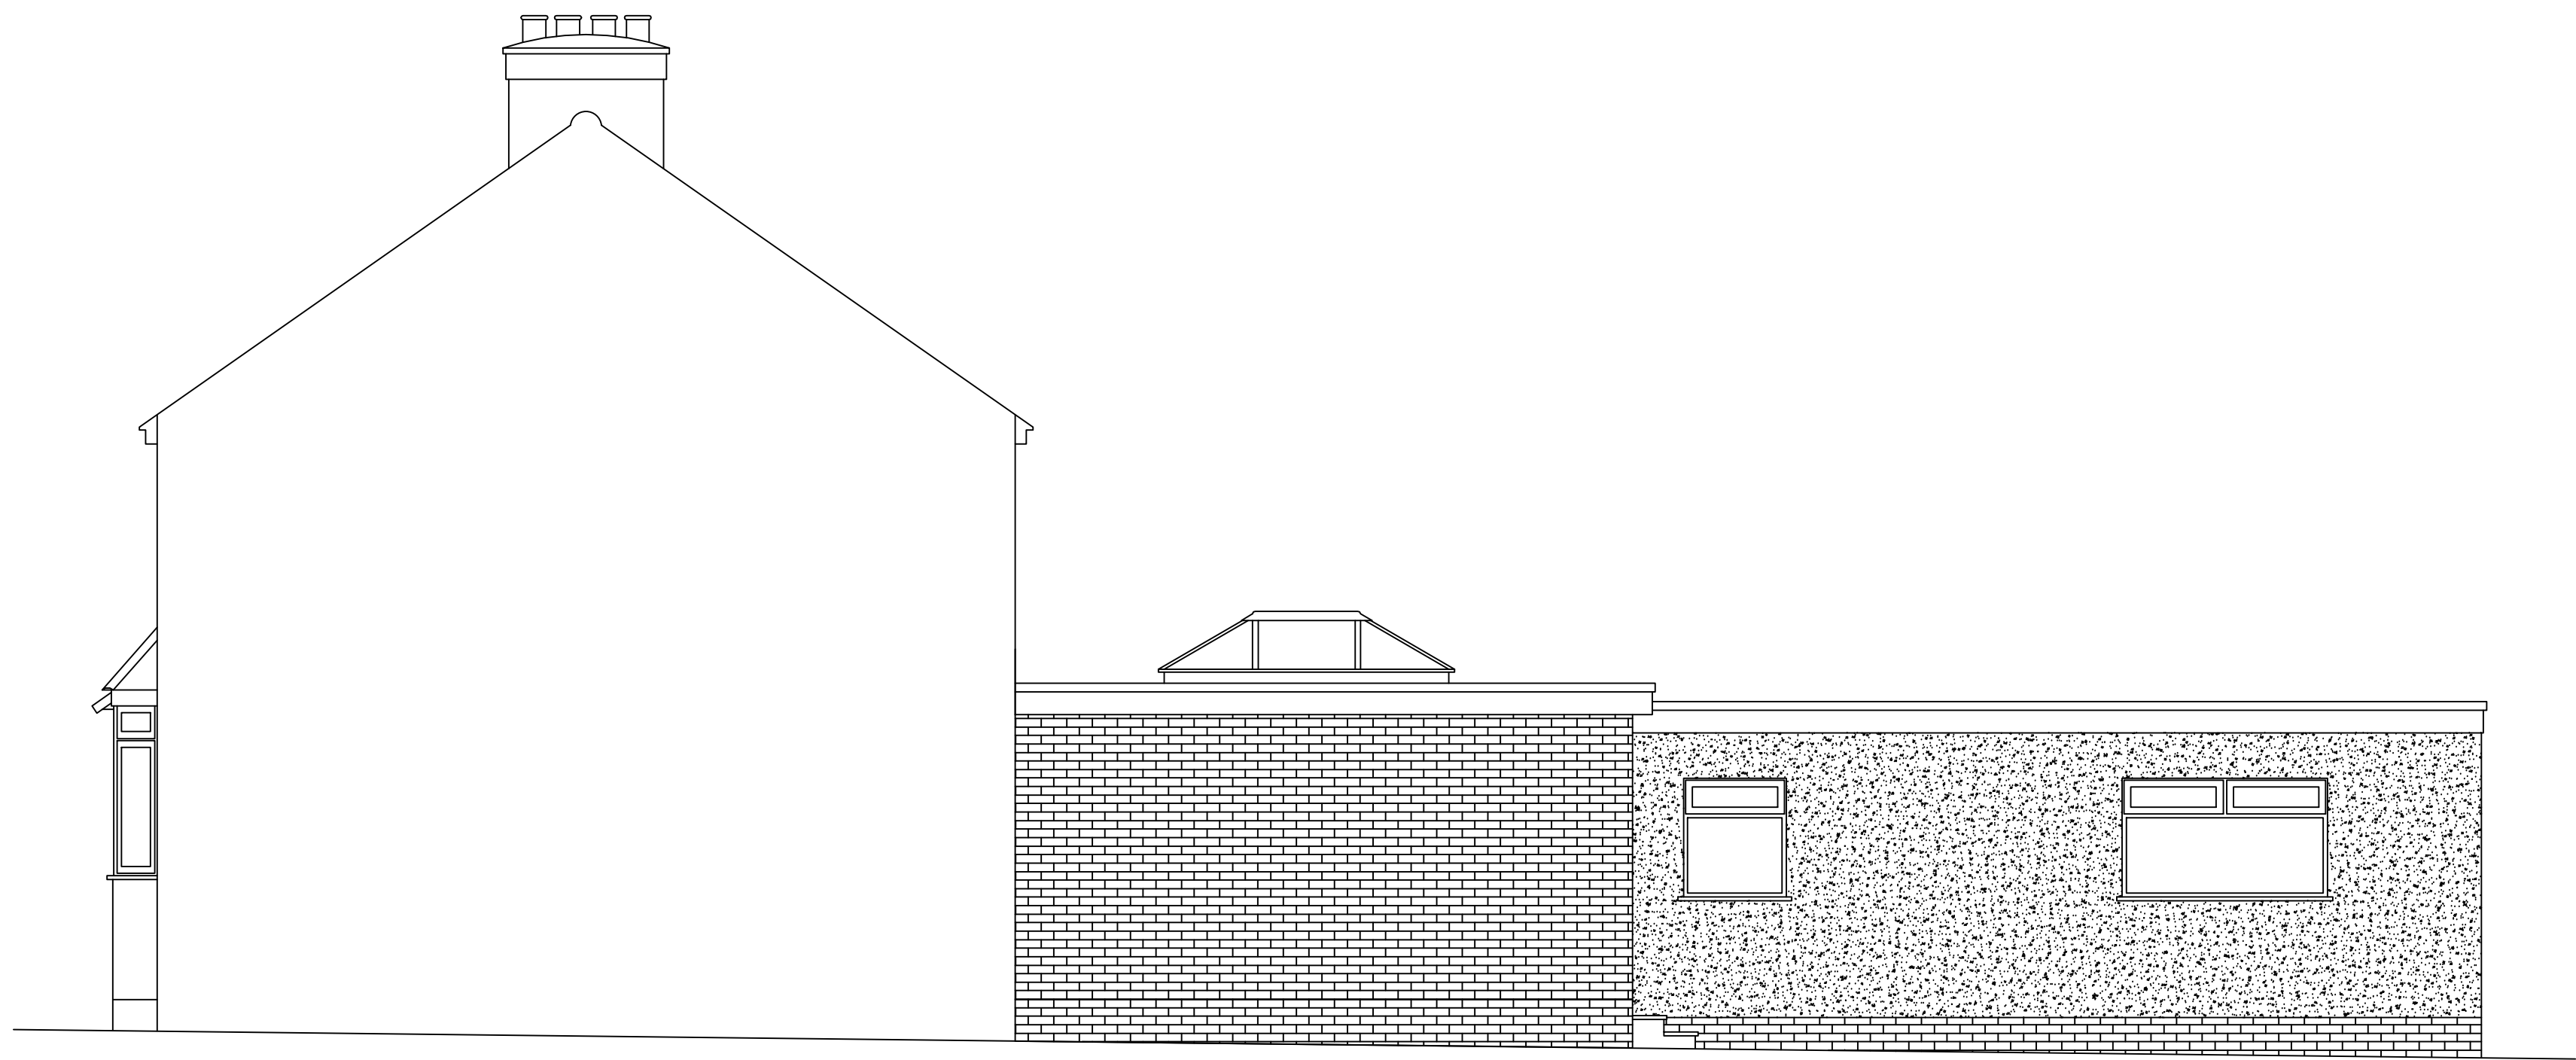

PROPOSED REAR/ SIDE ELEVATION

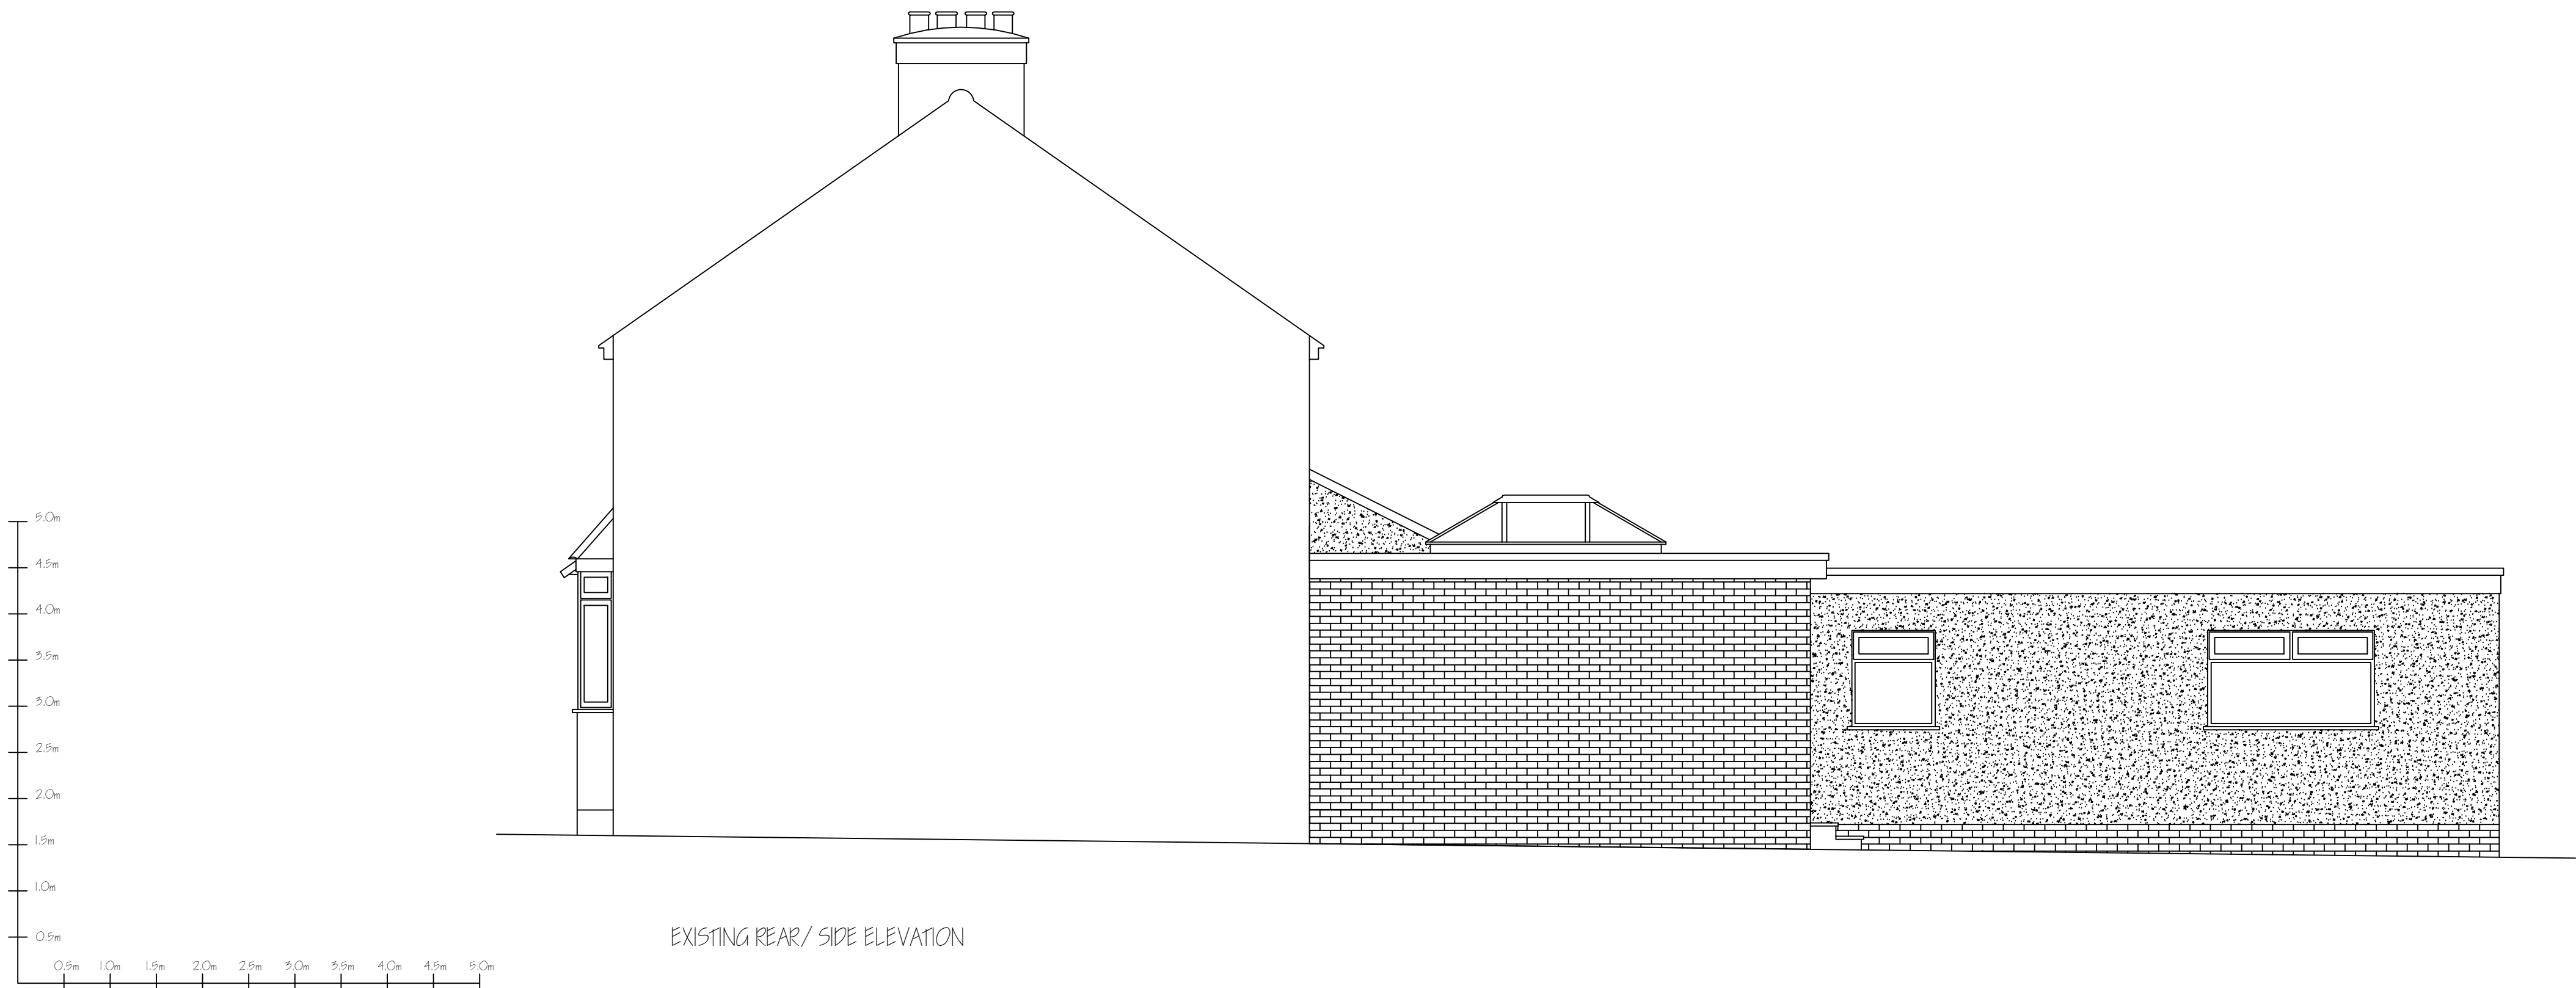

EXISTING REAR/ SIDE ELEVATION

PLANNING

Rev.	Amendment	Date
Title		
Single storey extension to side following partial demolition		
drawings		
Existing and Proposed Elevations		
job		client
49 Gaping Lane, Hitchin		Mr Benjamin Marriott
date	scale	drawn
June 2026	1:50 @A1	PP.12.06.26
drawn by	rev.	
asq developments - herts		
14 Old rectory drive, Hatfield, Herts, AL10 8AF		
M: 07894 761012		
ARCHITECTURE CONSTRUCTION		