


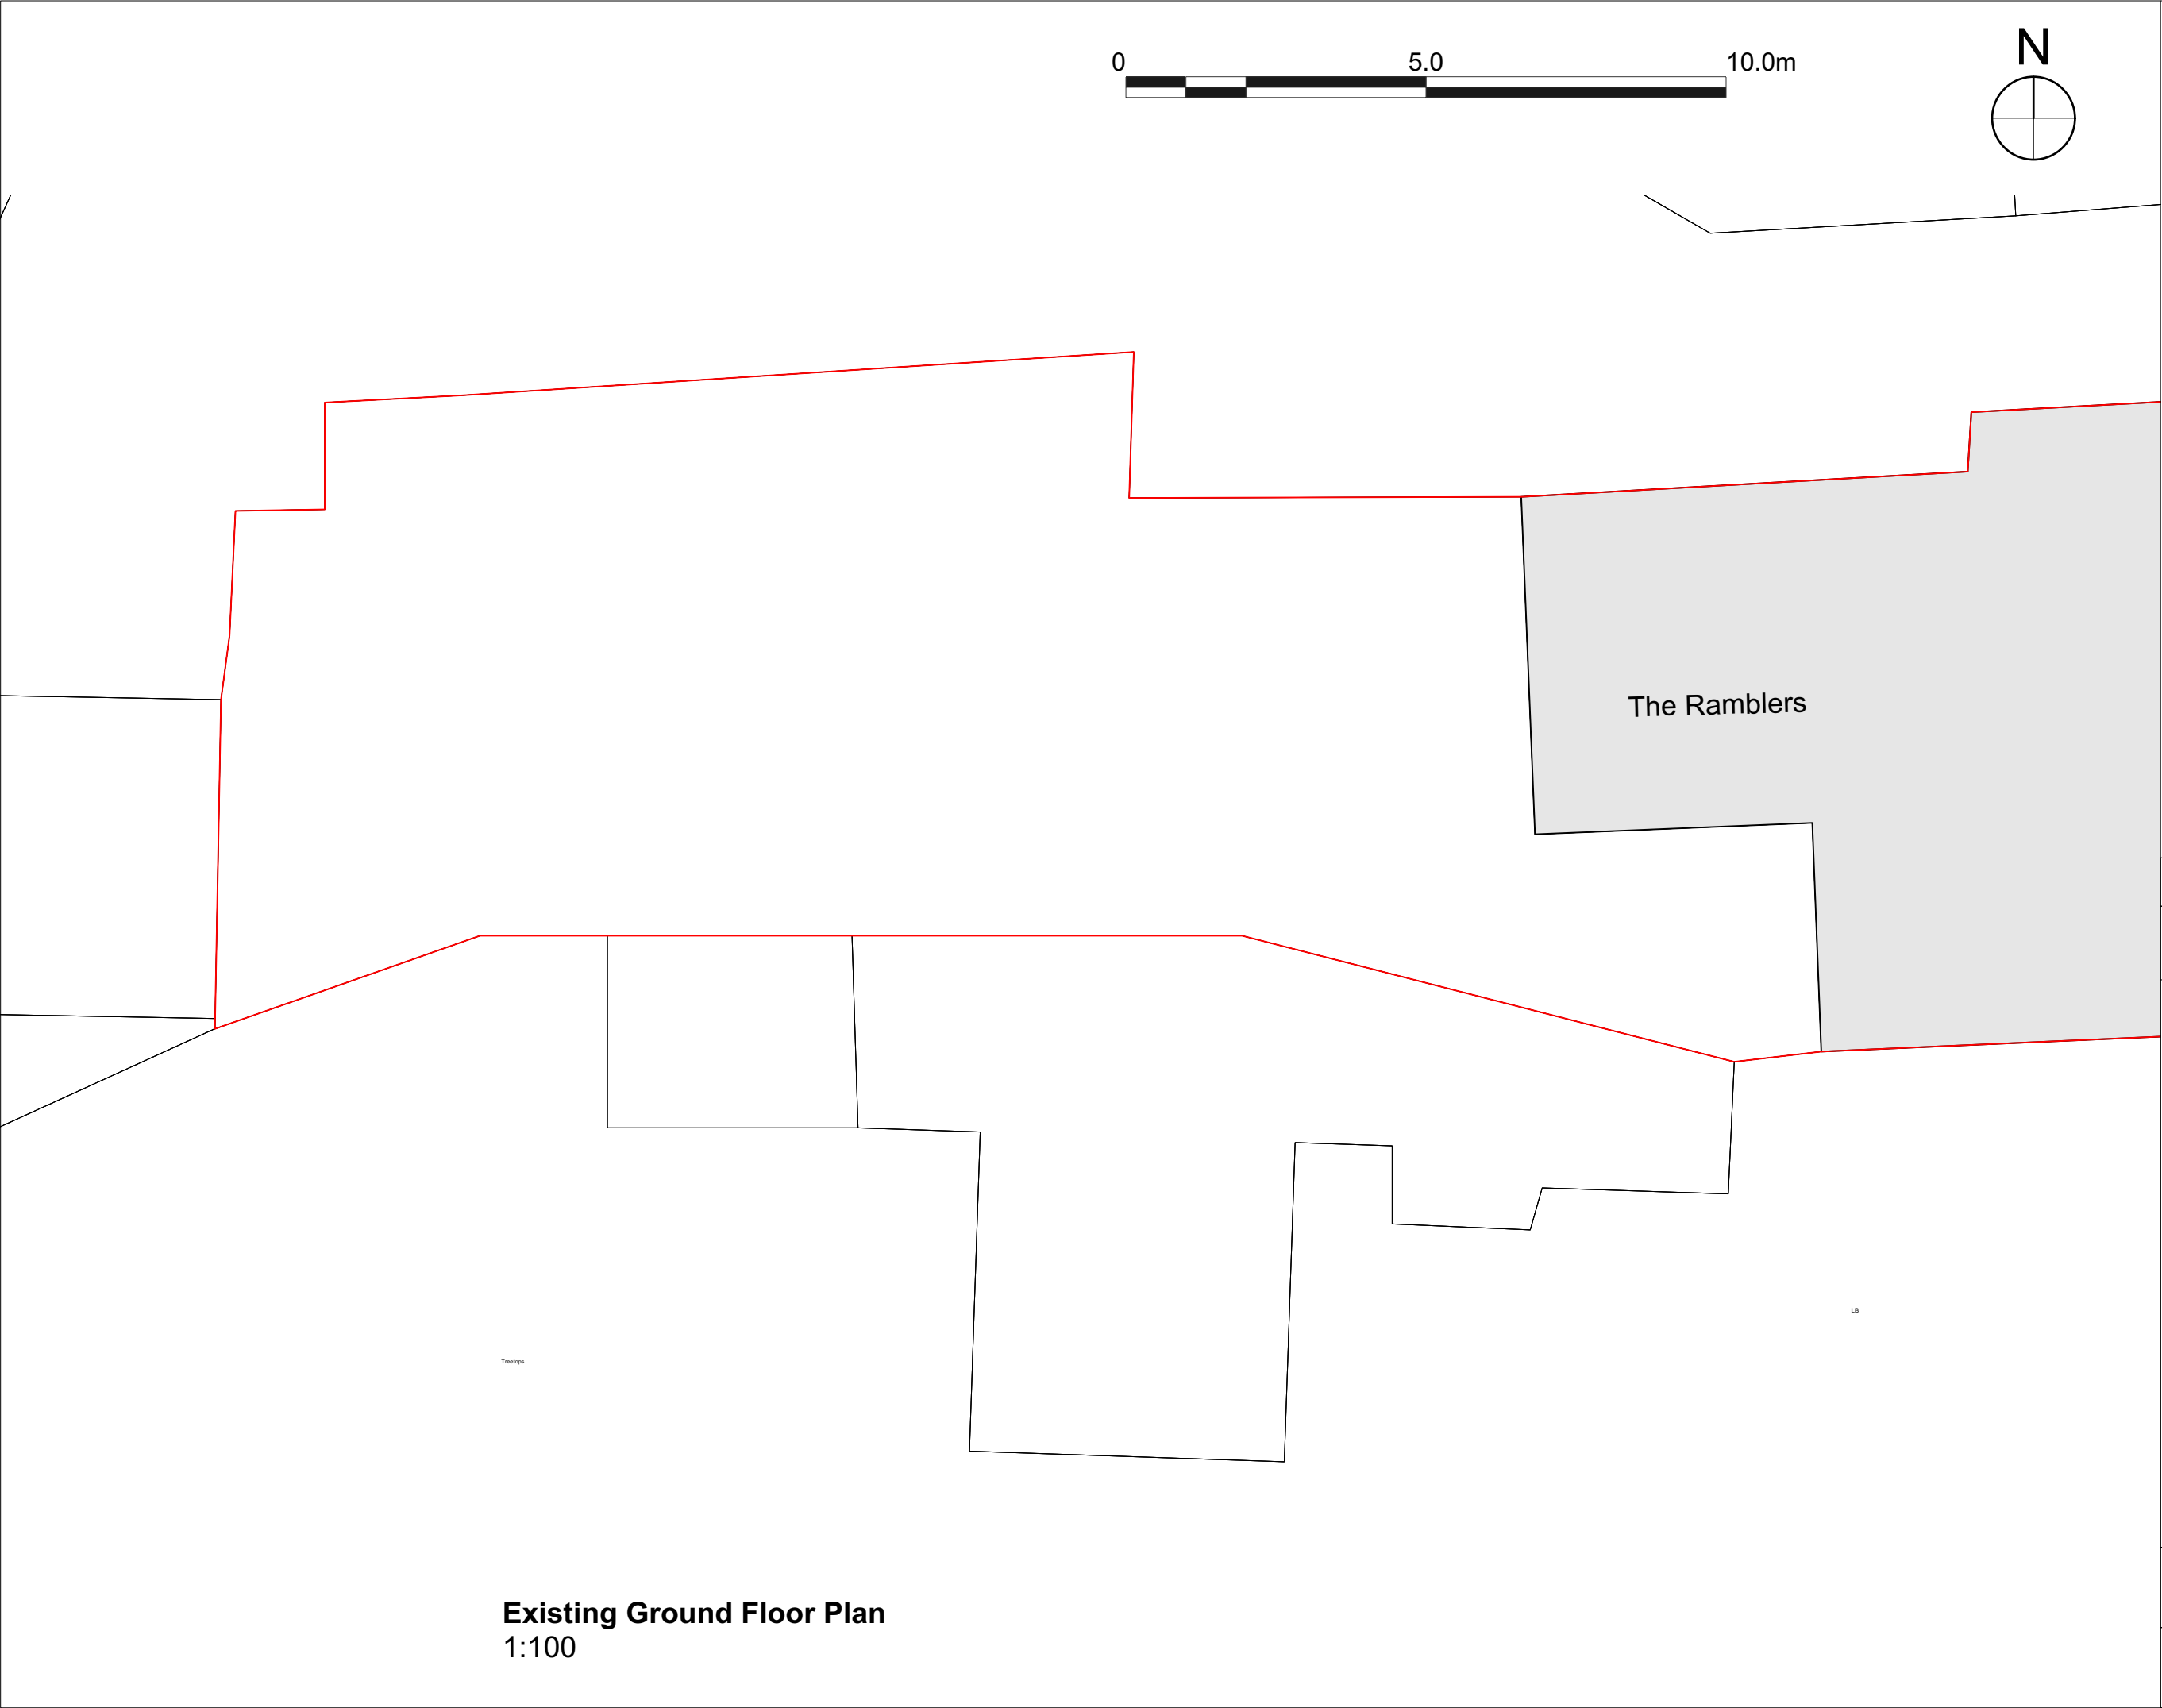

8 th October, 2025	
OKOPOD	
Project Outhouse	
Client Whybrow	
Address The Ramblers High Street Barley SG8 8JA	
Title Existing Plan	
DRAWN BY K. Dickinson	CHECKED BY J.Home
SCALE 1:100	REVISION 0