

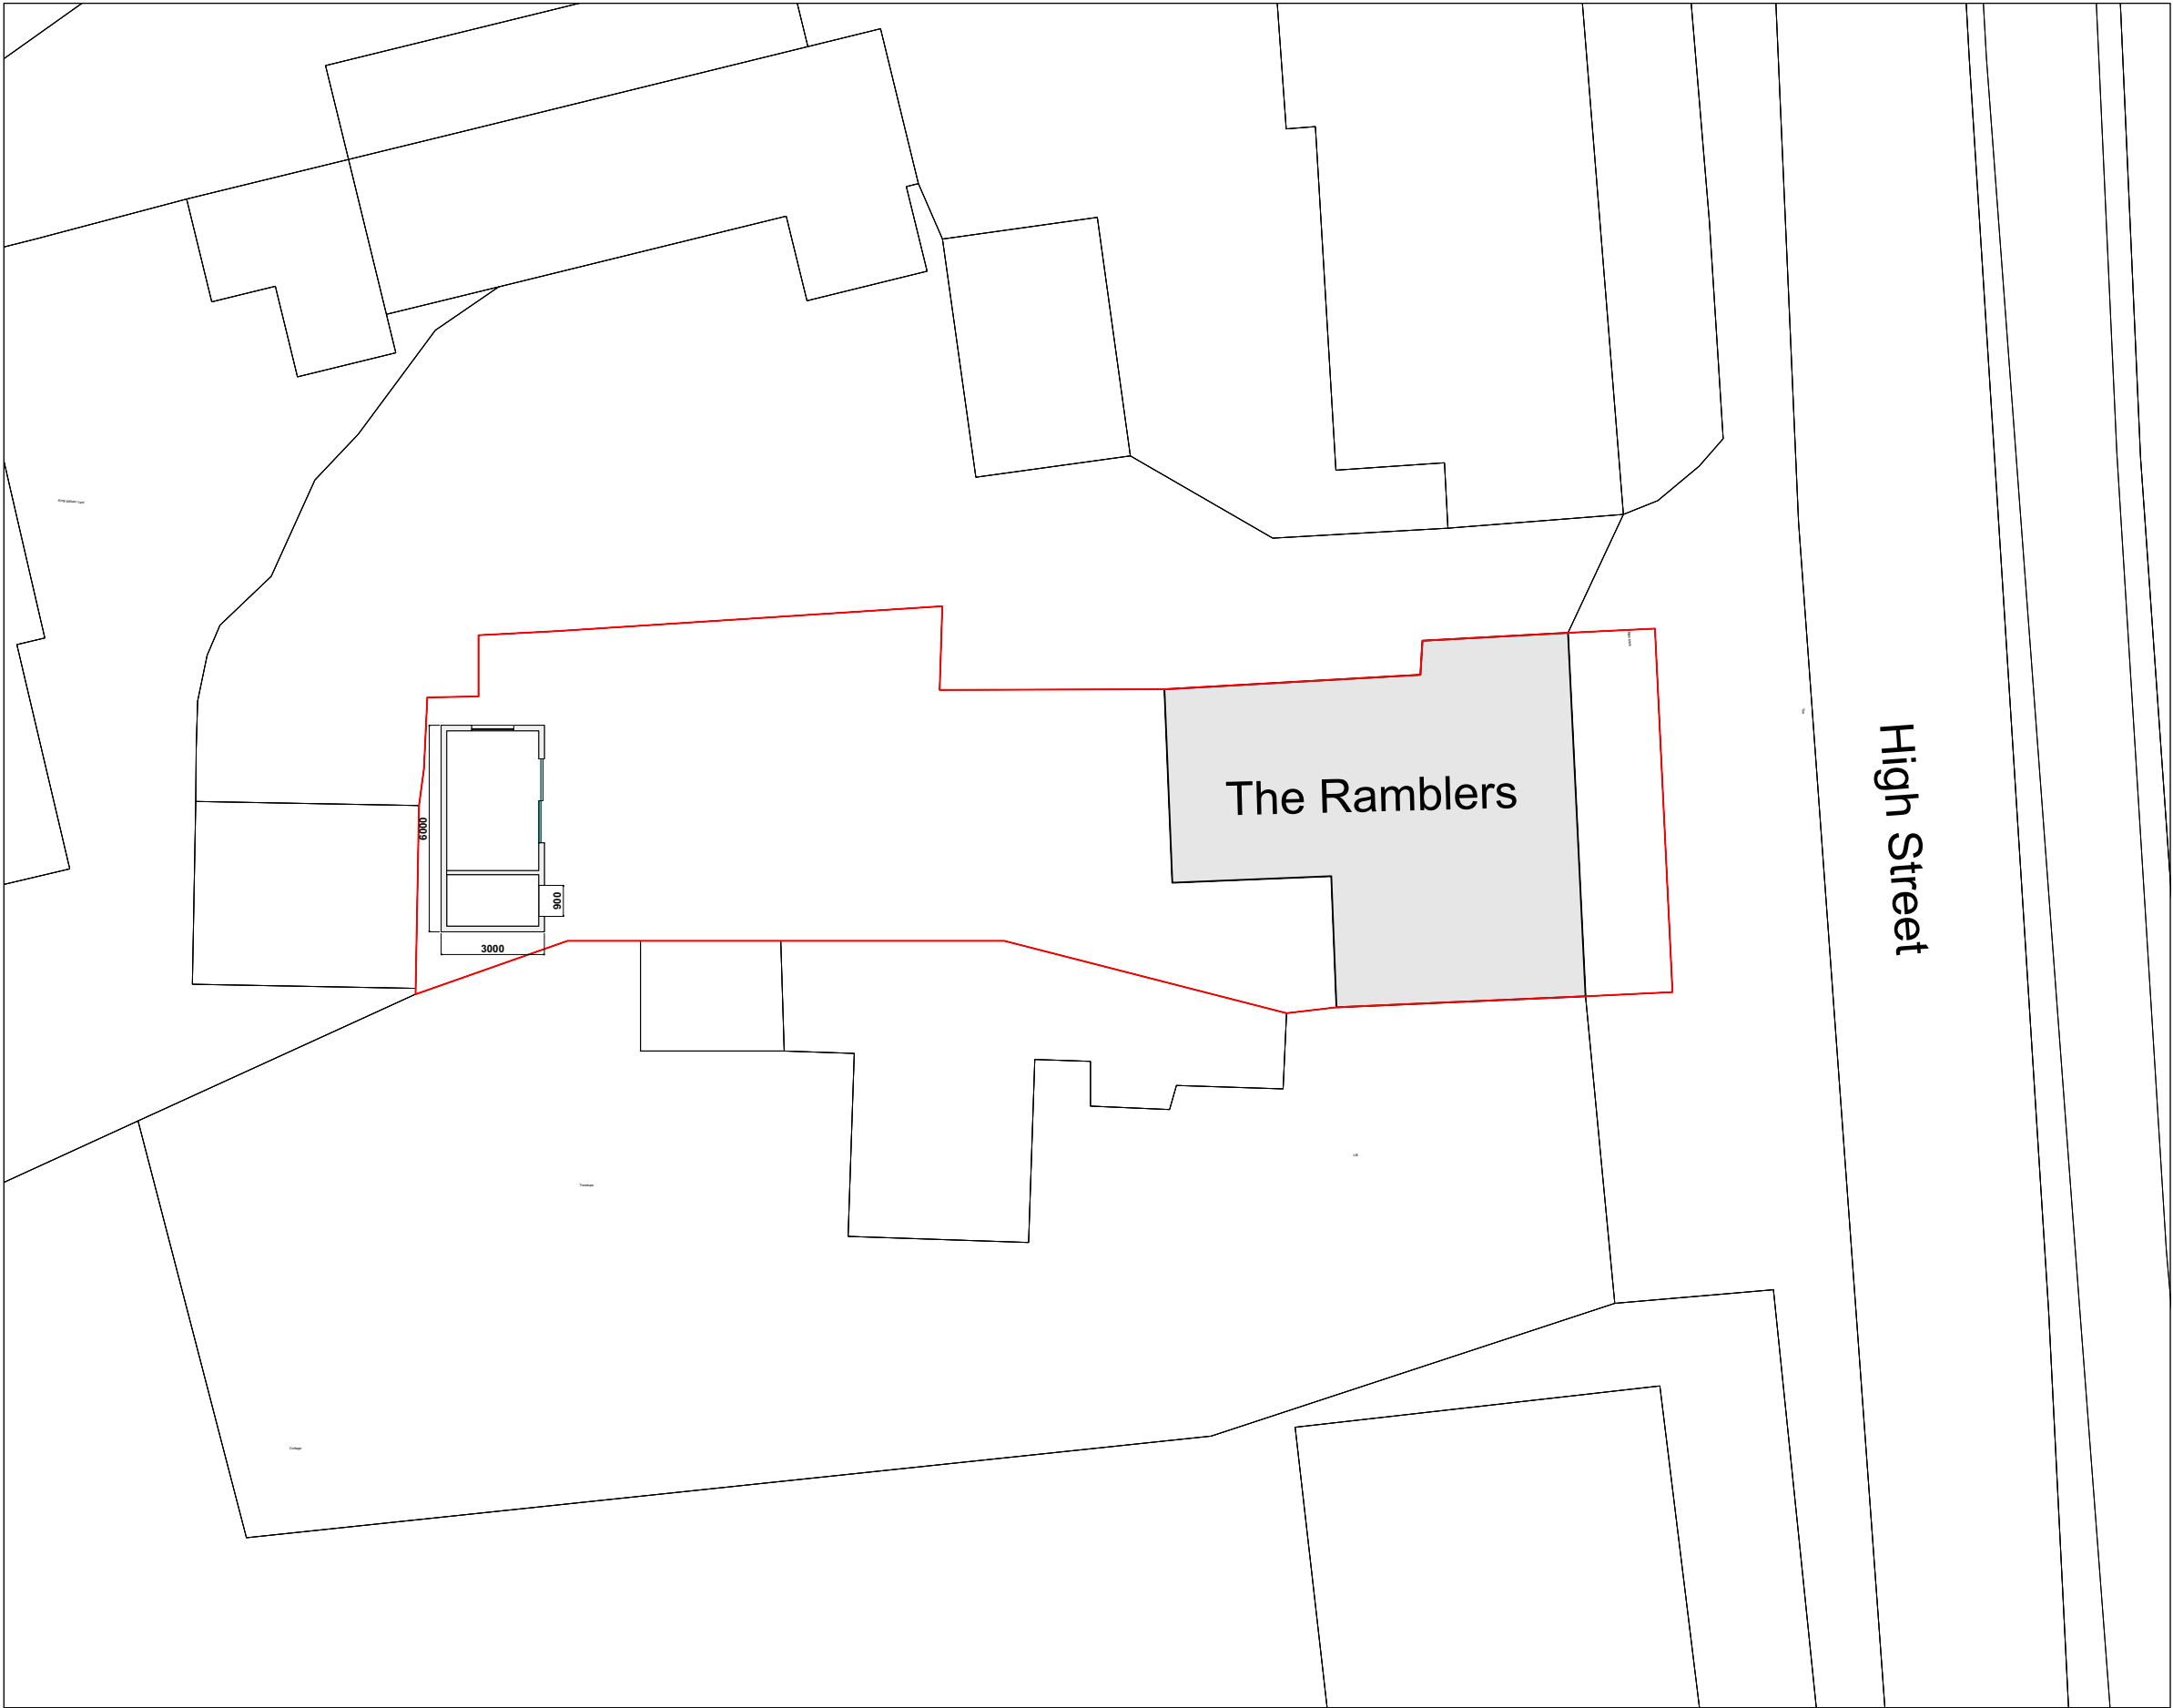


High Street

The Ramblers

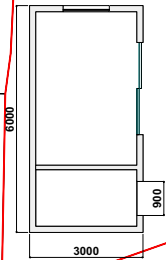

Proposed Block Plan : 1:200

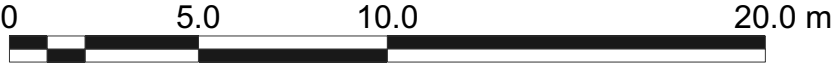

|                                                                    |                      |
|--------------------------------------------------------------------|----------------------|
| 8 th October, 2025                                                 |                      |
| OKOPOD                                                             |                      |
| <b>Project</b><br>Outhouse                                         |                      |
| <b>Client</b><br>Whybrow                                           |                      |
| <b>Address</b><br>The Ramblers<br>High Street<br>Barley<br>SG8 8JA |                      |
| <b>Title</b><br>Proposed Block Plan                                |                      |
| DRAWN BY<br>K. Dickinson                                           | CHECKED BY<br>J.Home |
| SCALE<br>1:200                                                     | REVISION<br>0        |