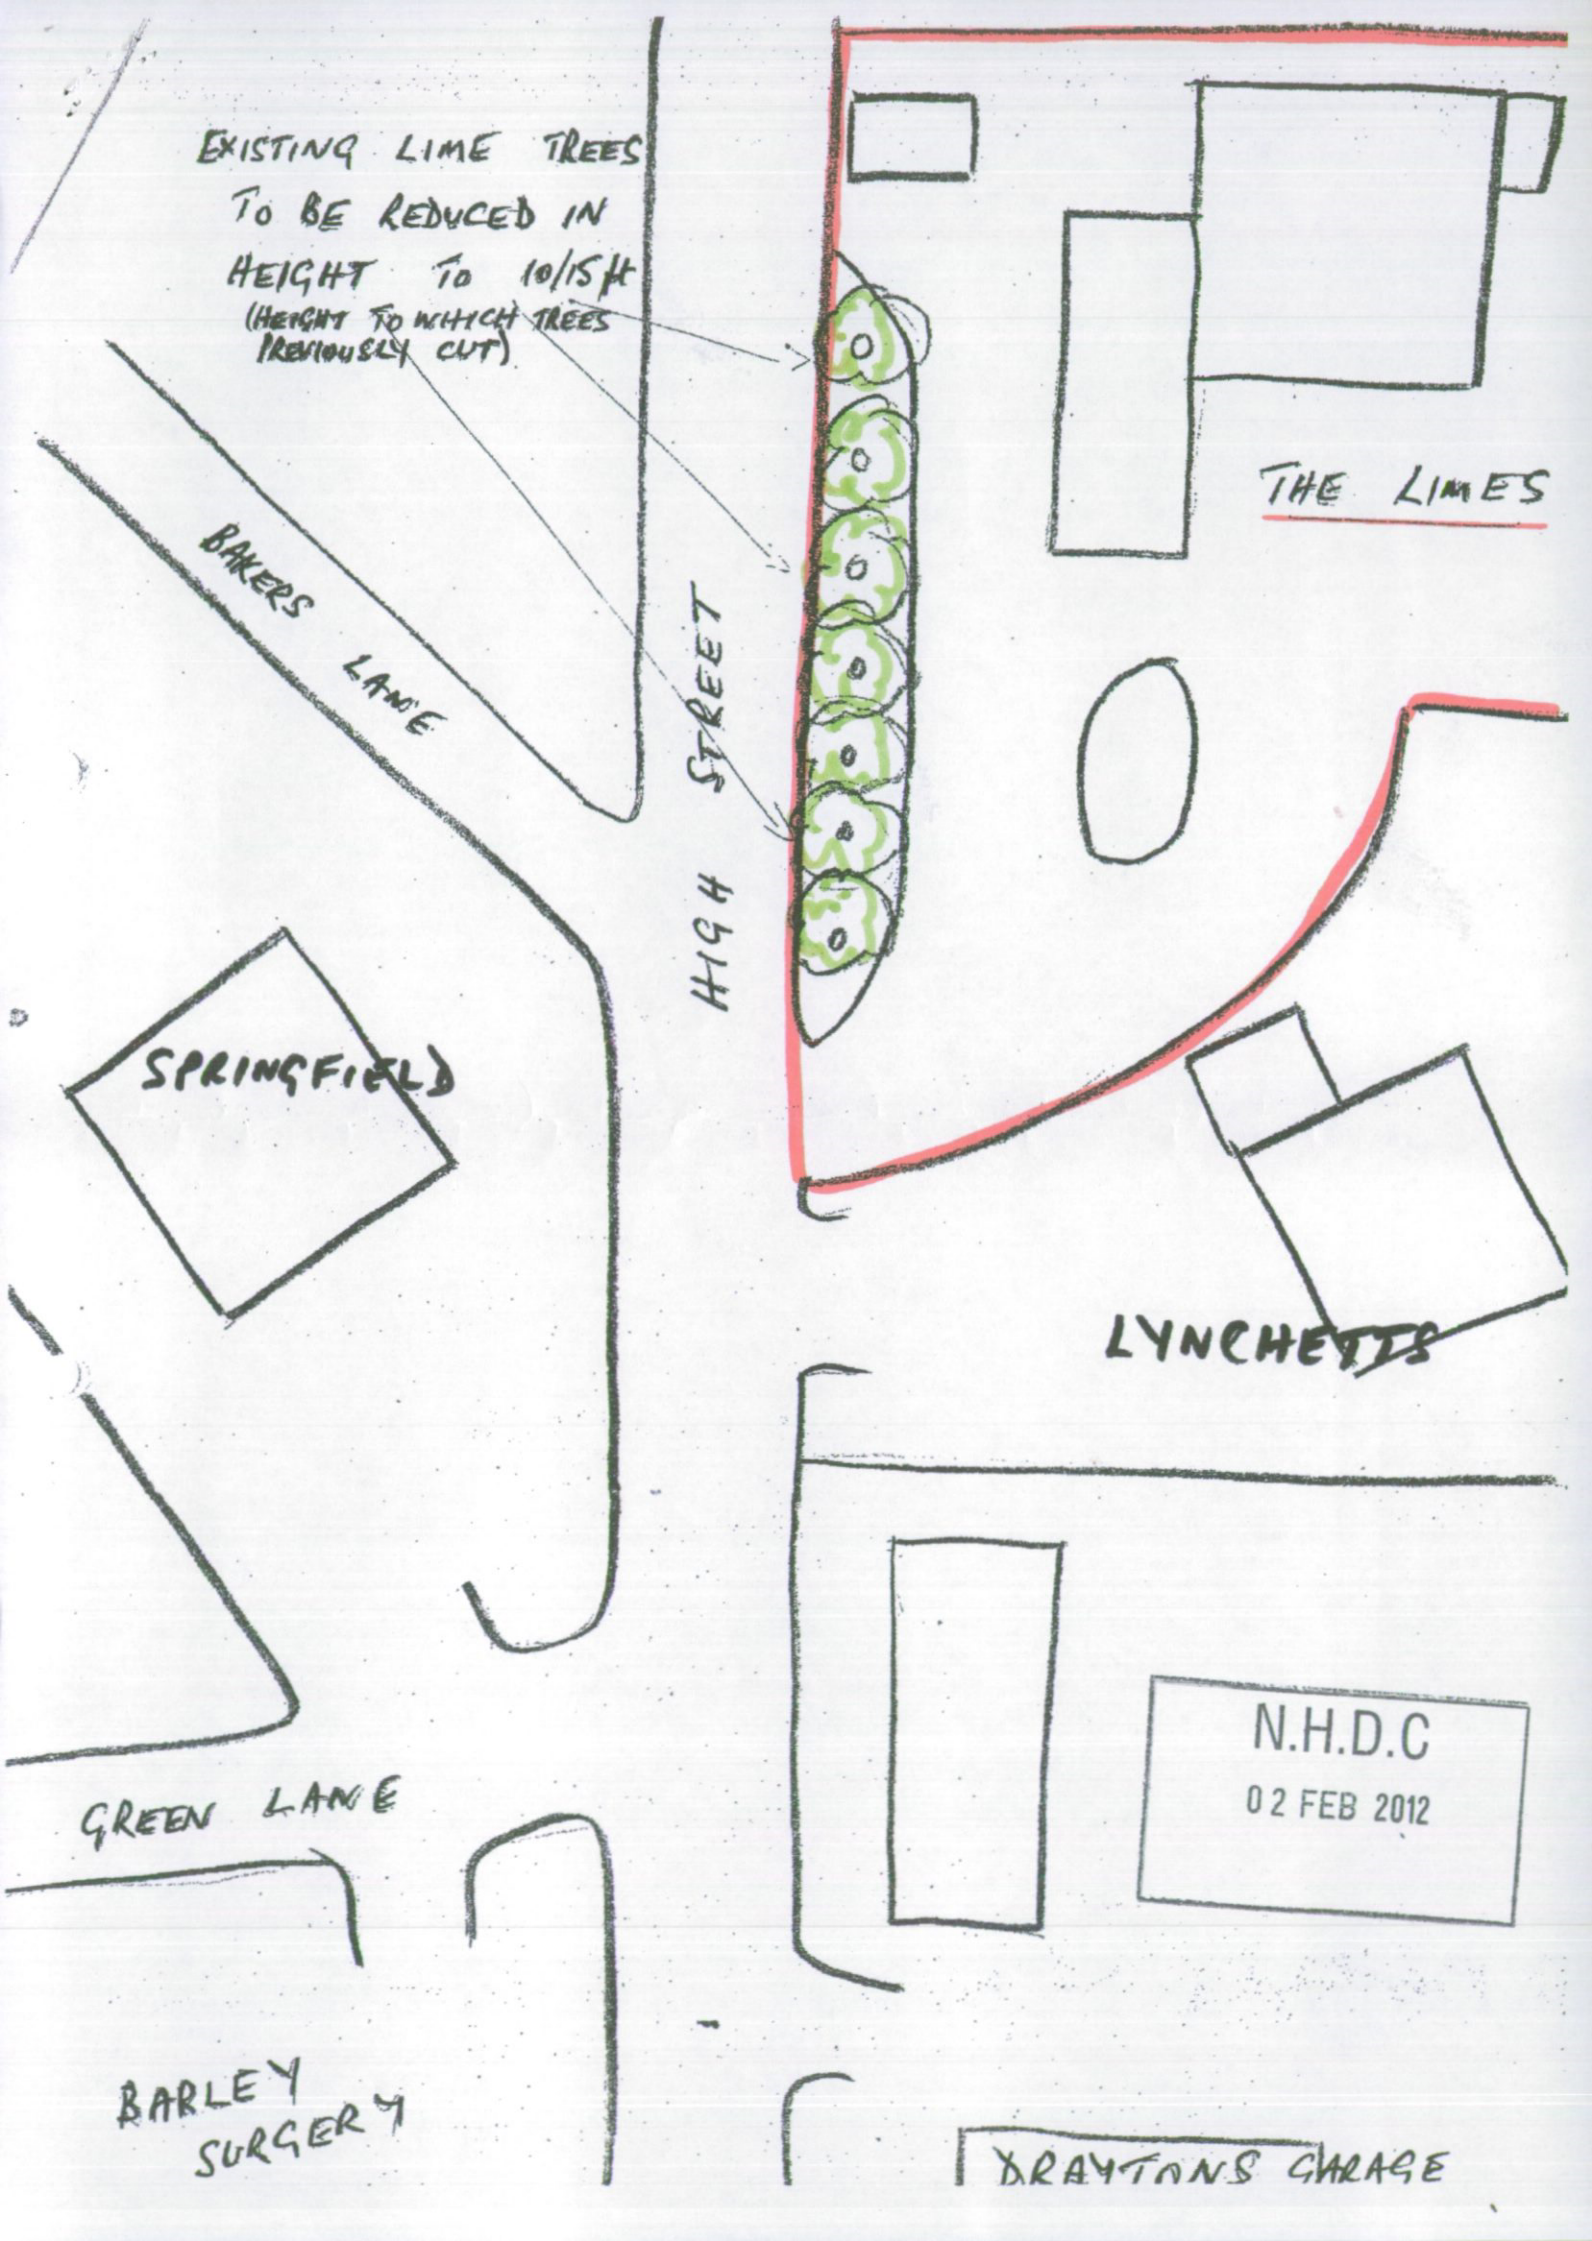
EXISTING LIME TREES
TO BE REDUCED IN
HEIGHT TO 10/15ft
(HEIGHT TO WHICH TREES
PREVIOUSLY CUT)
BAKERS LANE
HIGH STREET
THE LIMES
SPRINGFIELD
LYNCHETTS
GREEN LANE
BARLEY
SURGERY
DRAYTONS GARAGE
N.H.D.C
02 FEB 2012