


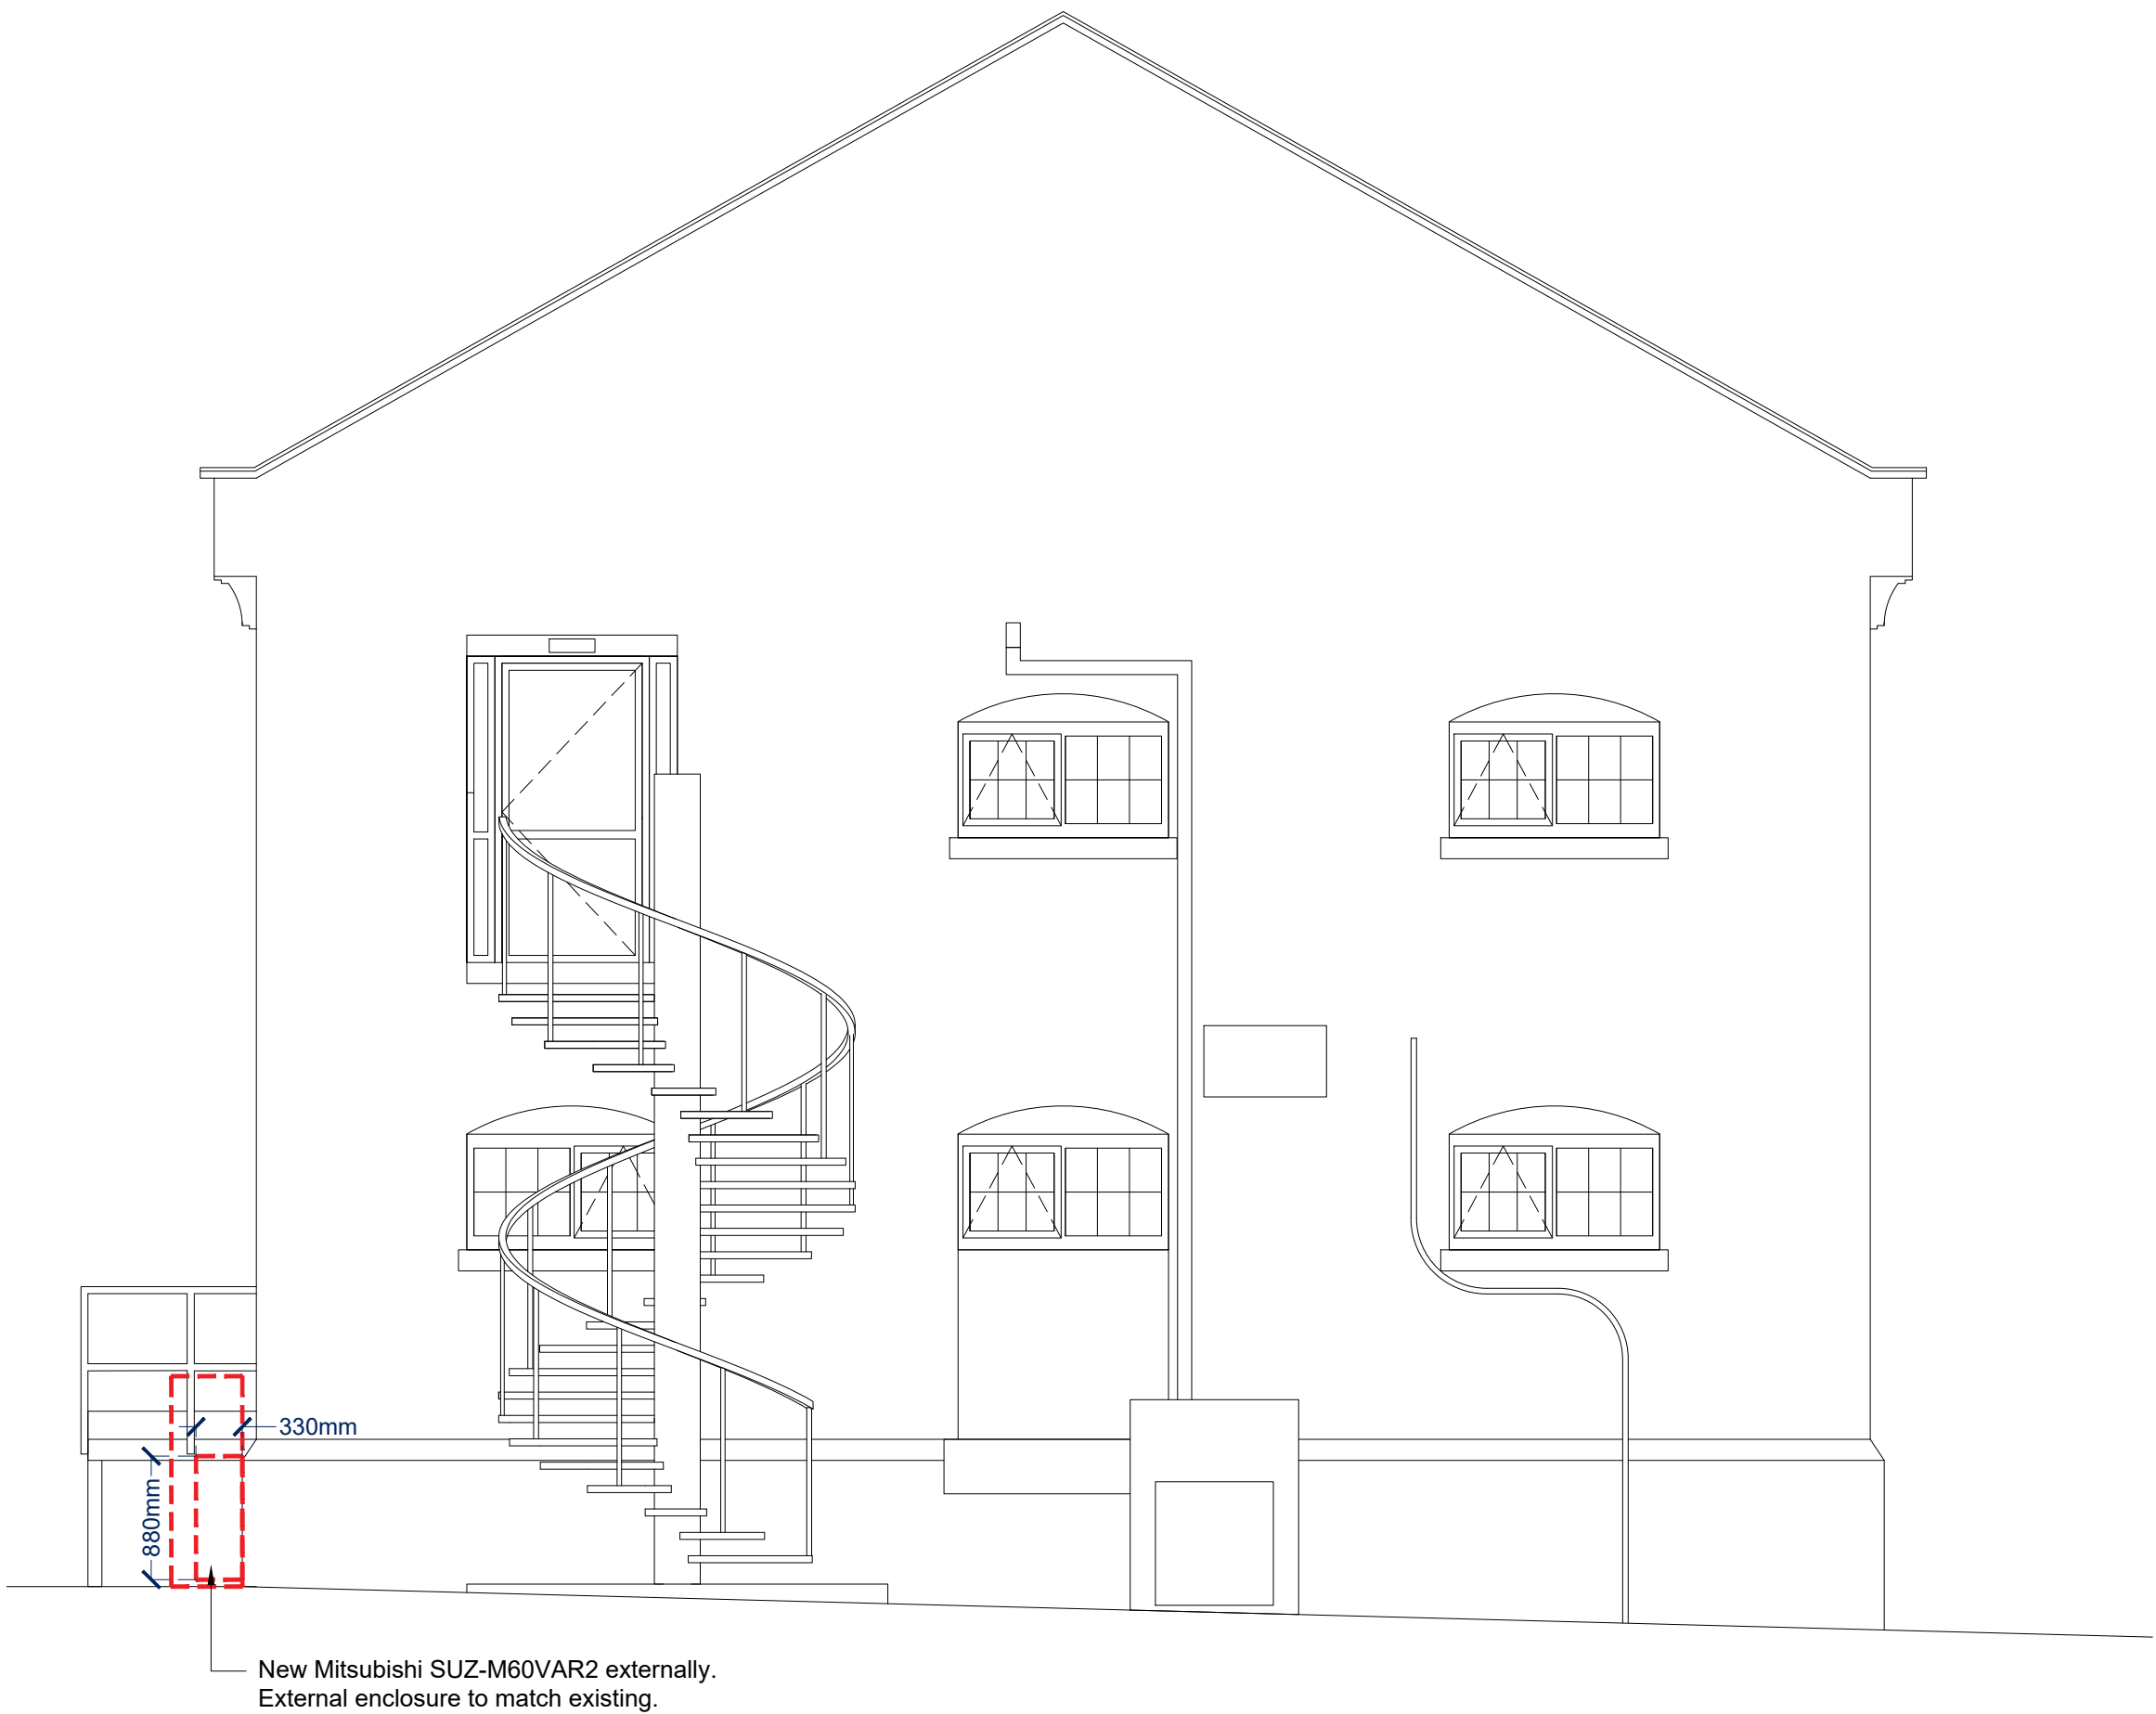

| Rev | Description             | Date     |
|-----|-------------------------|----------|
| P01 | First issue.            | 06/07/26 |
| P02 | Updated elevation title | 30/09/26 |

Client

BTP

Project Title

BTP HITCHIN

|        |       |
|--------|-------|
| RLB ID | Sheet |
| 016379 | 1003  |

Drawing Title

1003 - SIDE ELEVATION

|          |        |          |
|----------|--------|----------|
| Stage    | Status | Revision |
| PLANNING | S4     | P02      |

|            |      |       |
|------------|------|-------|
| Date       | Size | Scale |
| 30/09/2026 | A1   | 1:50  |

|        |     |         |
|--------|-----|---------|
| Author | QA  | Contact |
| TJ     | ALV | AK      |



1 King Street, Manchester, UK, M2 6AW  
+44 (0) 161 868 7700 RLB\_UK RLB.com

This drawing is to be read in conjunction with all other associated specifications, schedules, drawings and information issued.  
Do **NOT** scale this drawing. Check and verify **ALL** dimensions and levels and on site before work commences. For discrepancies or omissions contact Rider Levett Bucknall.  
All work and materials to conform with current applicable statutory legislation and regulations.  
All work to comply with Construction Design Management (CDM) 2015.  
Drawings to be printed in colour, to the scale stated in the title block:  
Print colour check (CMYK)    Print size check  10mm  
This information is not to be shared or replicated without permission from RLB.  
Copyright © 2021 Rider Levett Bucknall UK Limited.

