


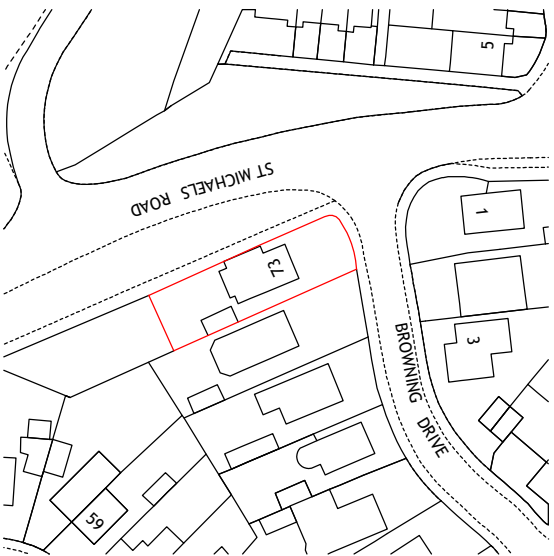


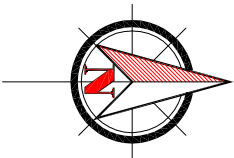


location plan
scale 1:1250

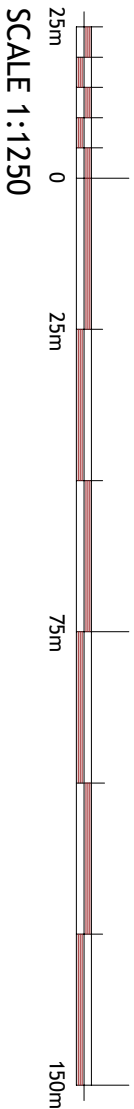

SCALE 1:1250

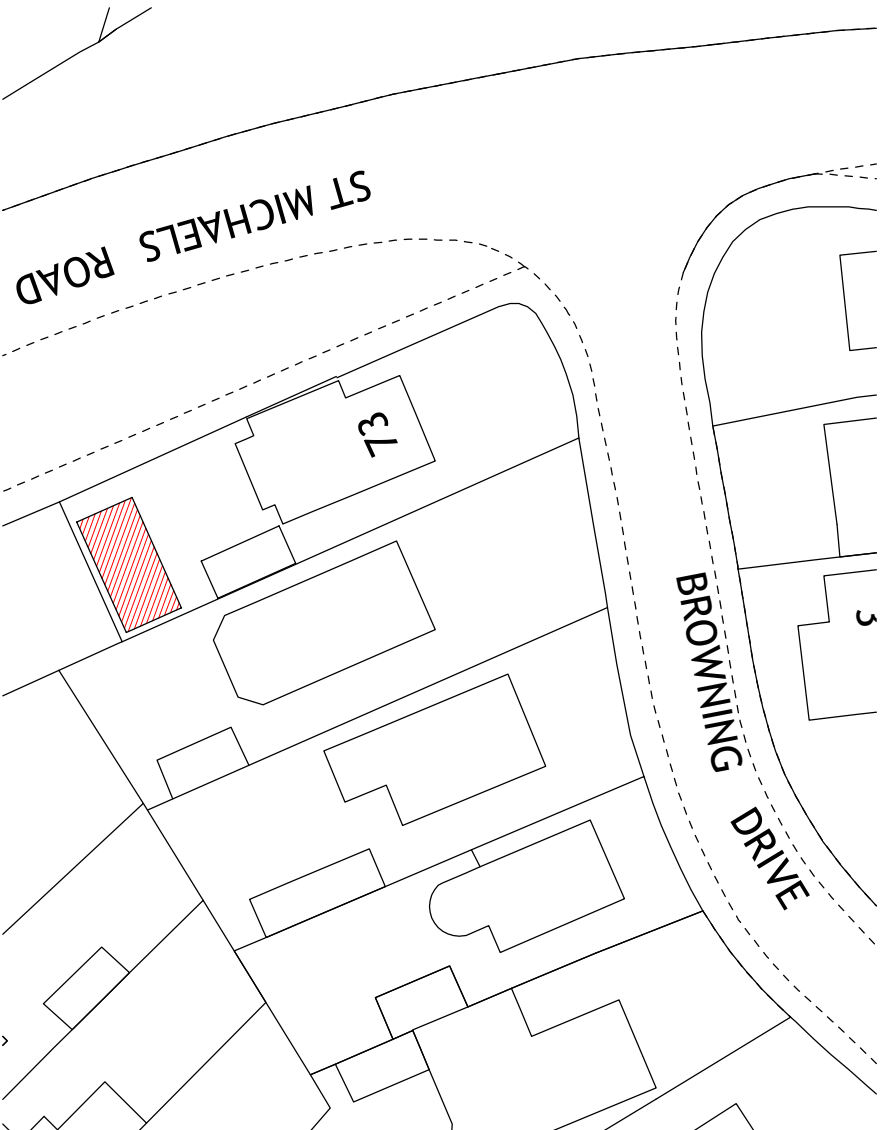

block plan
scale 1:500

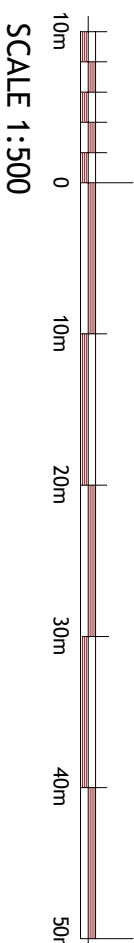

SCALE 1:500

plan & build



PH: 07816611144

shamsoddin@hotmail.co.uk

ADDRESS: 73 BROWNING DRIVE, SG4 0QR

TITLE: LOCATION AND BLOCK PLAN

PROJECT: ERECTION OF OUTBUILDING IN REAR GARDEN

DATE 17/09/2026 DWG NO. 03/03A

DRAWN BY SCALE 1:1250, 1:500

A3