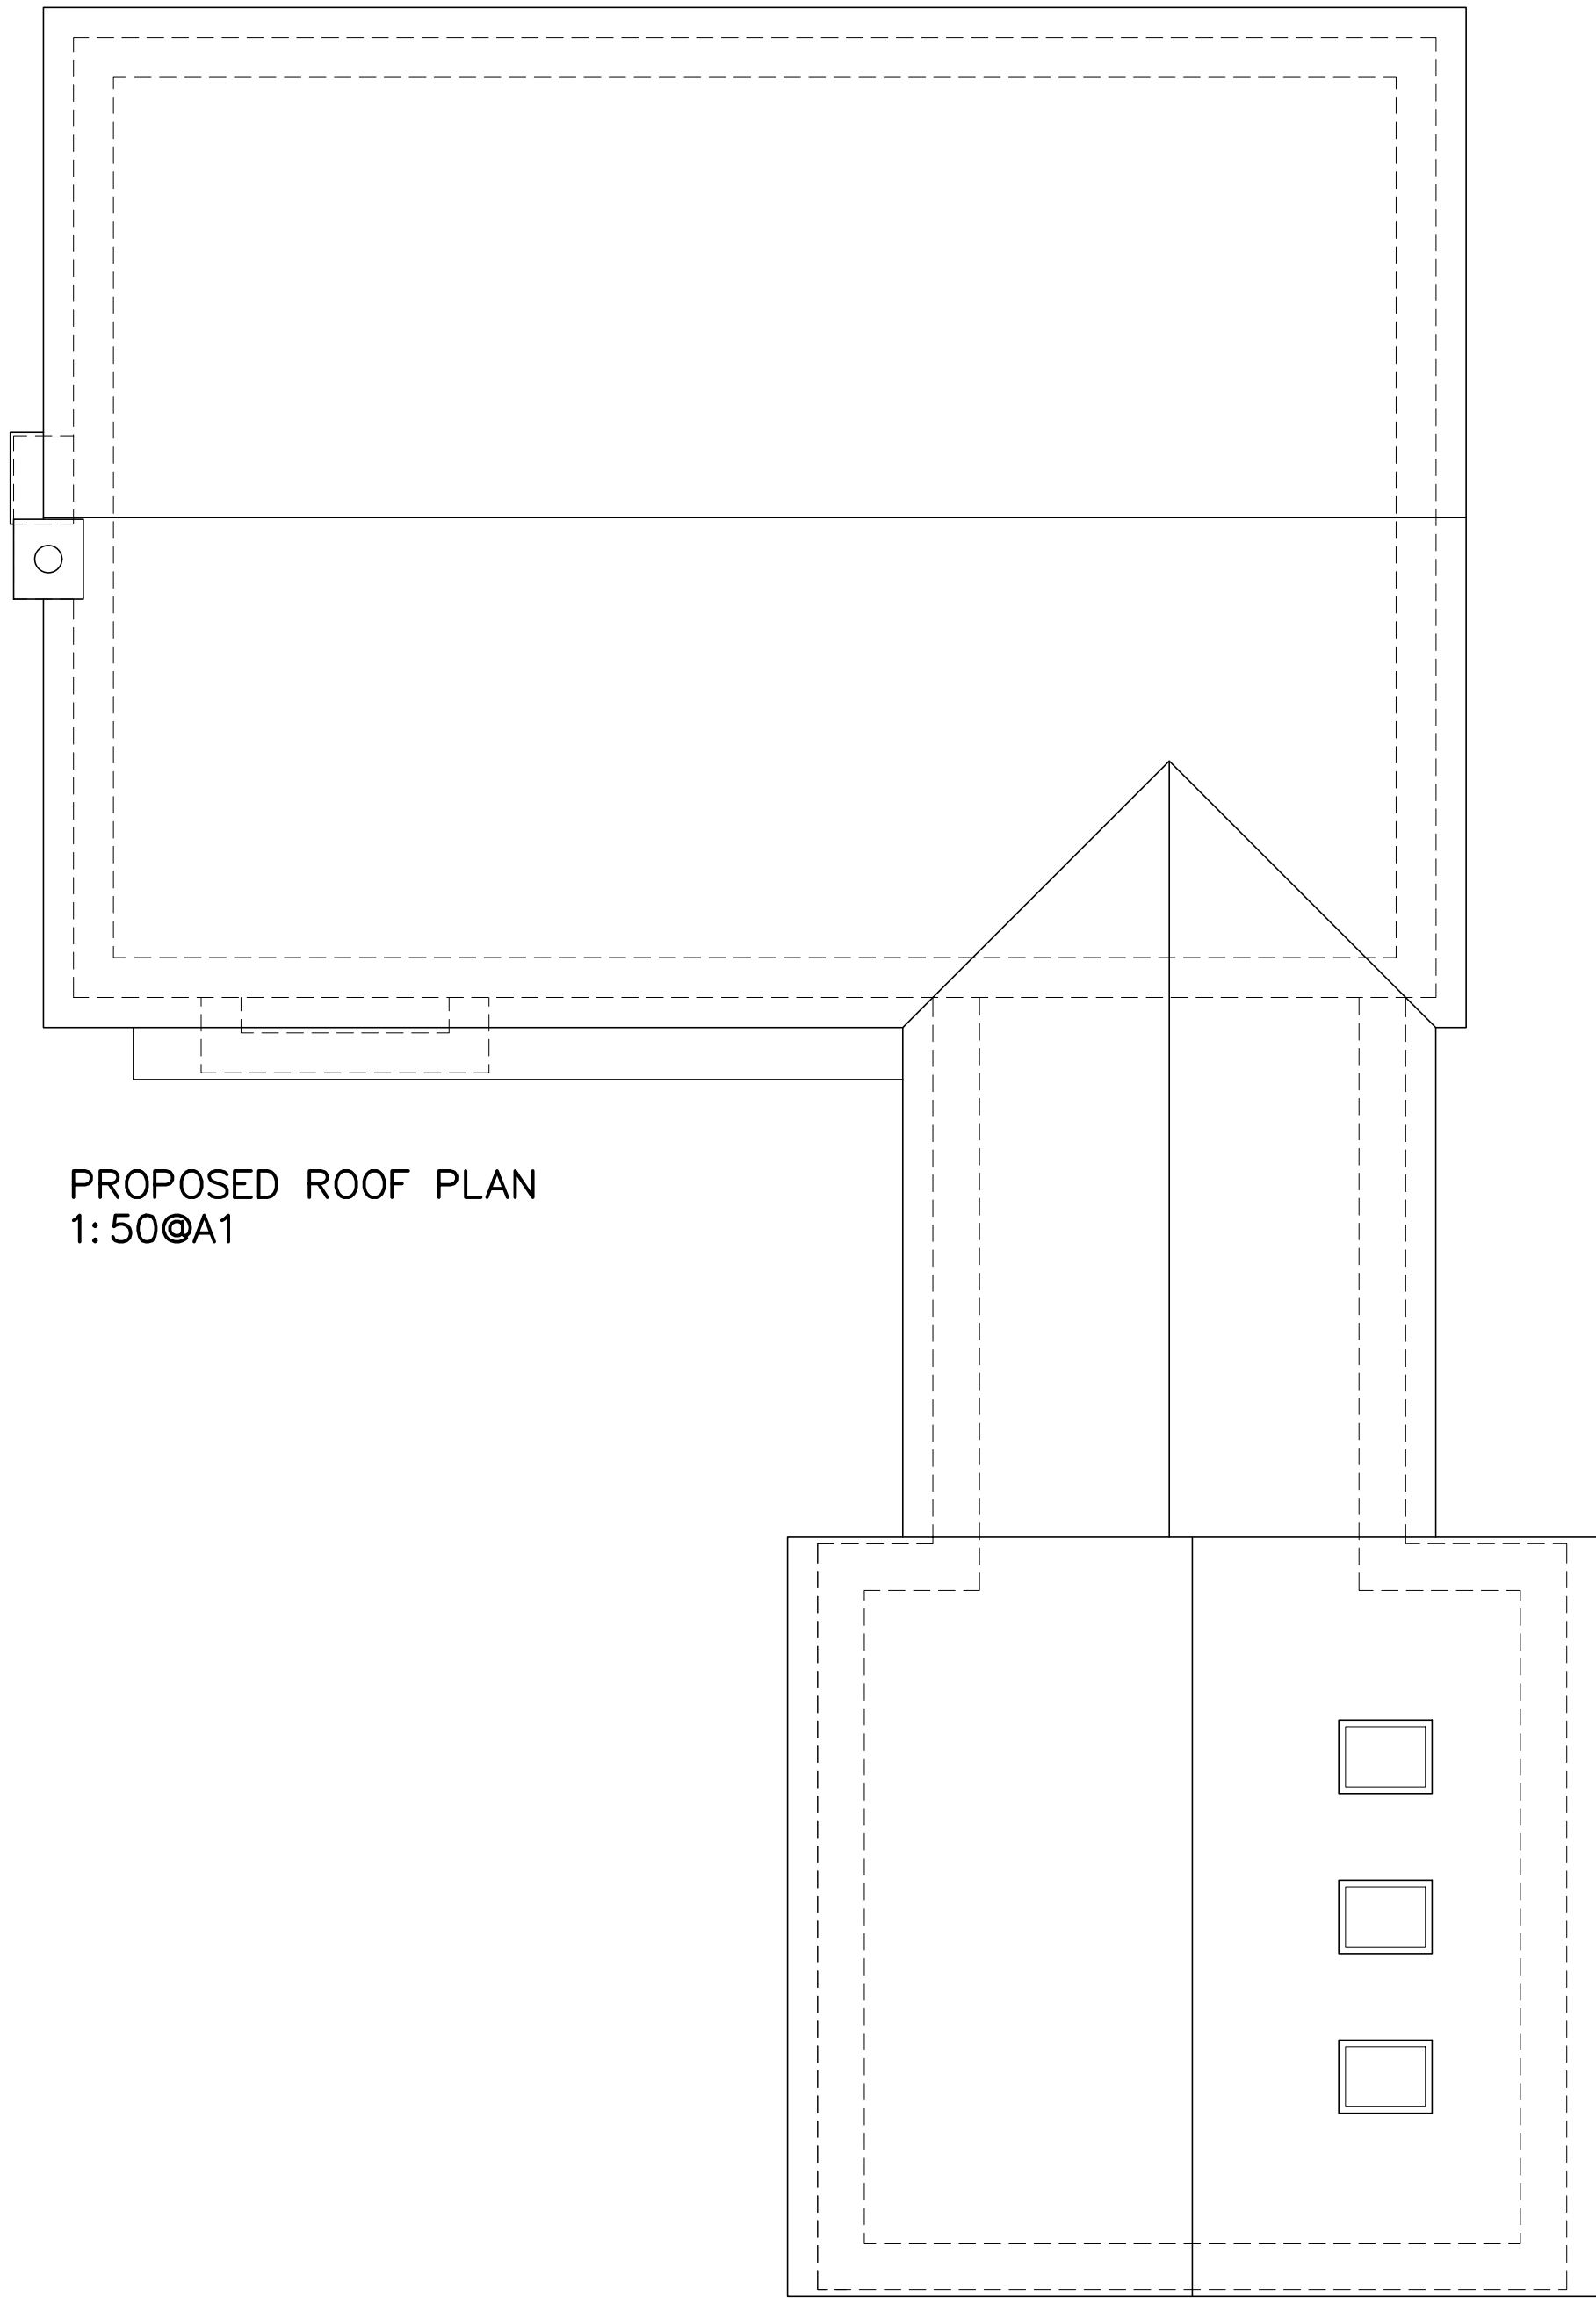
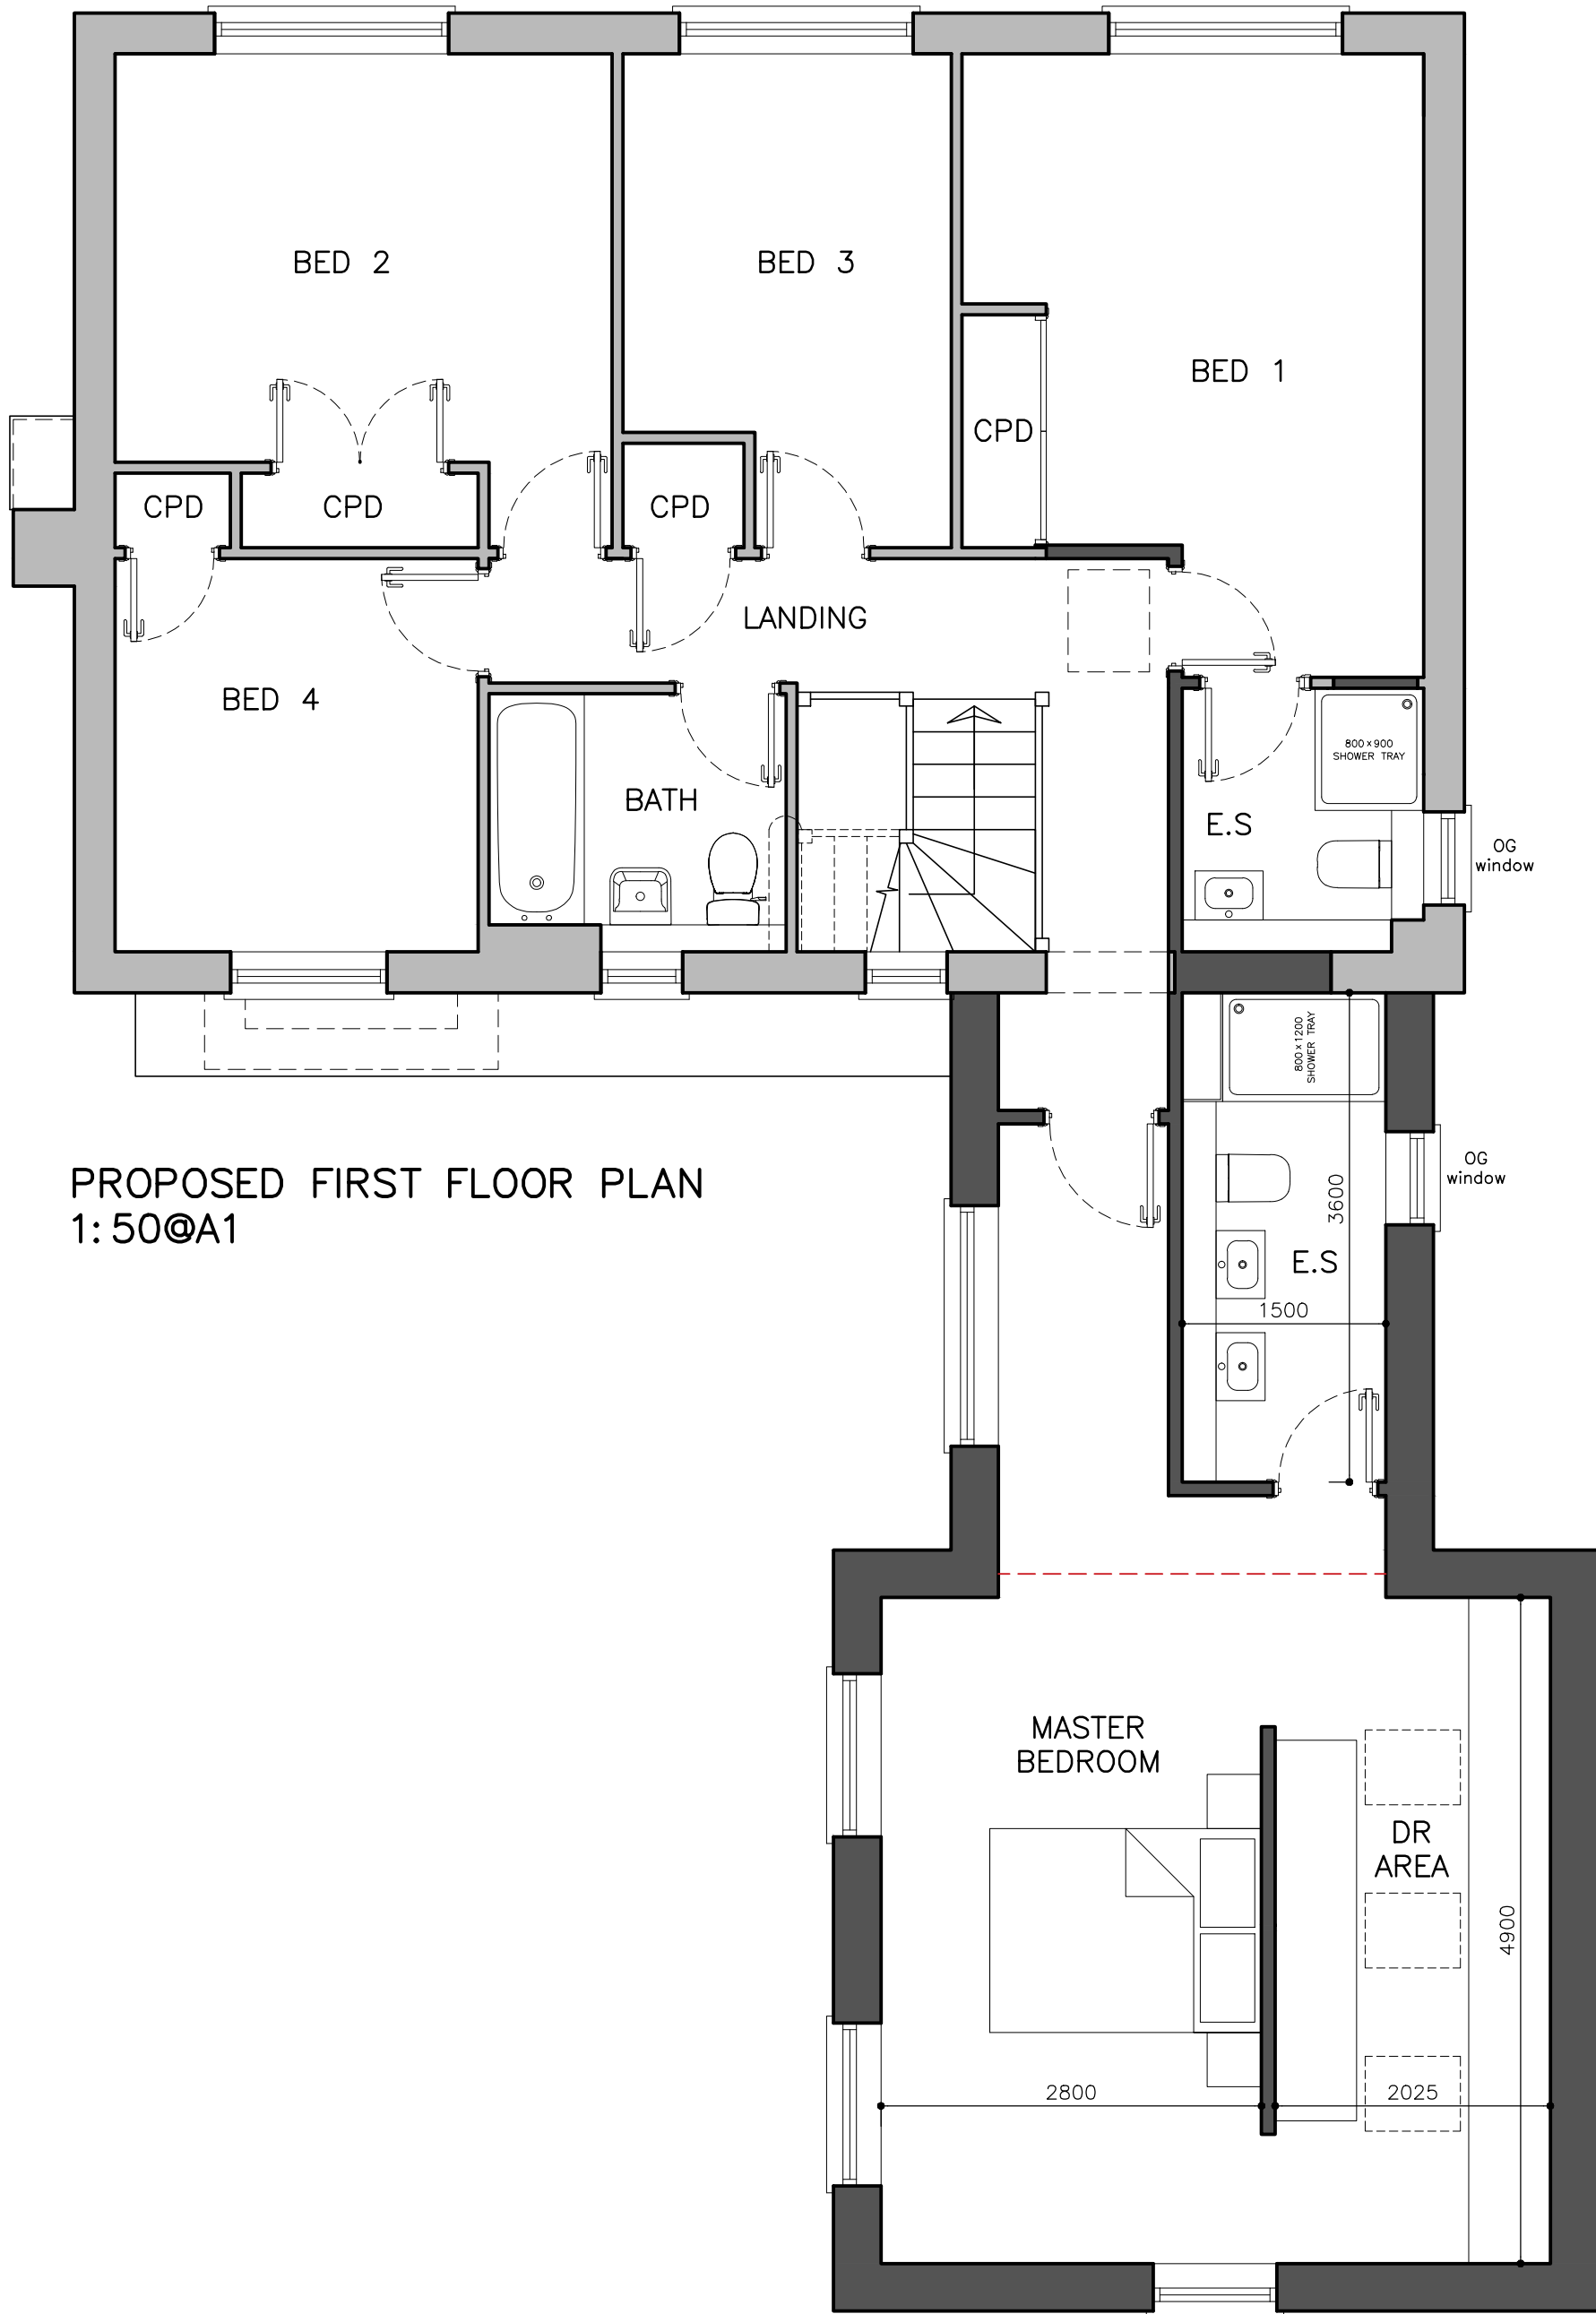
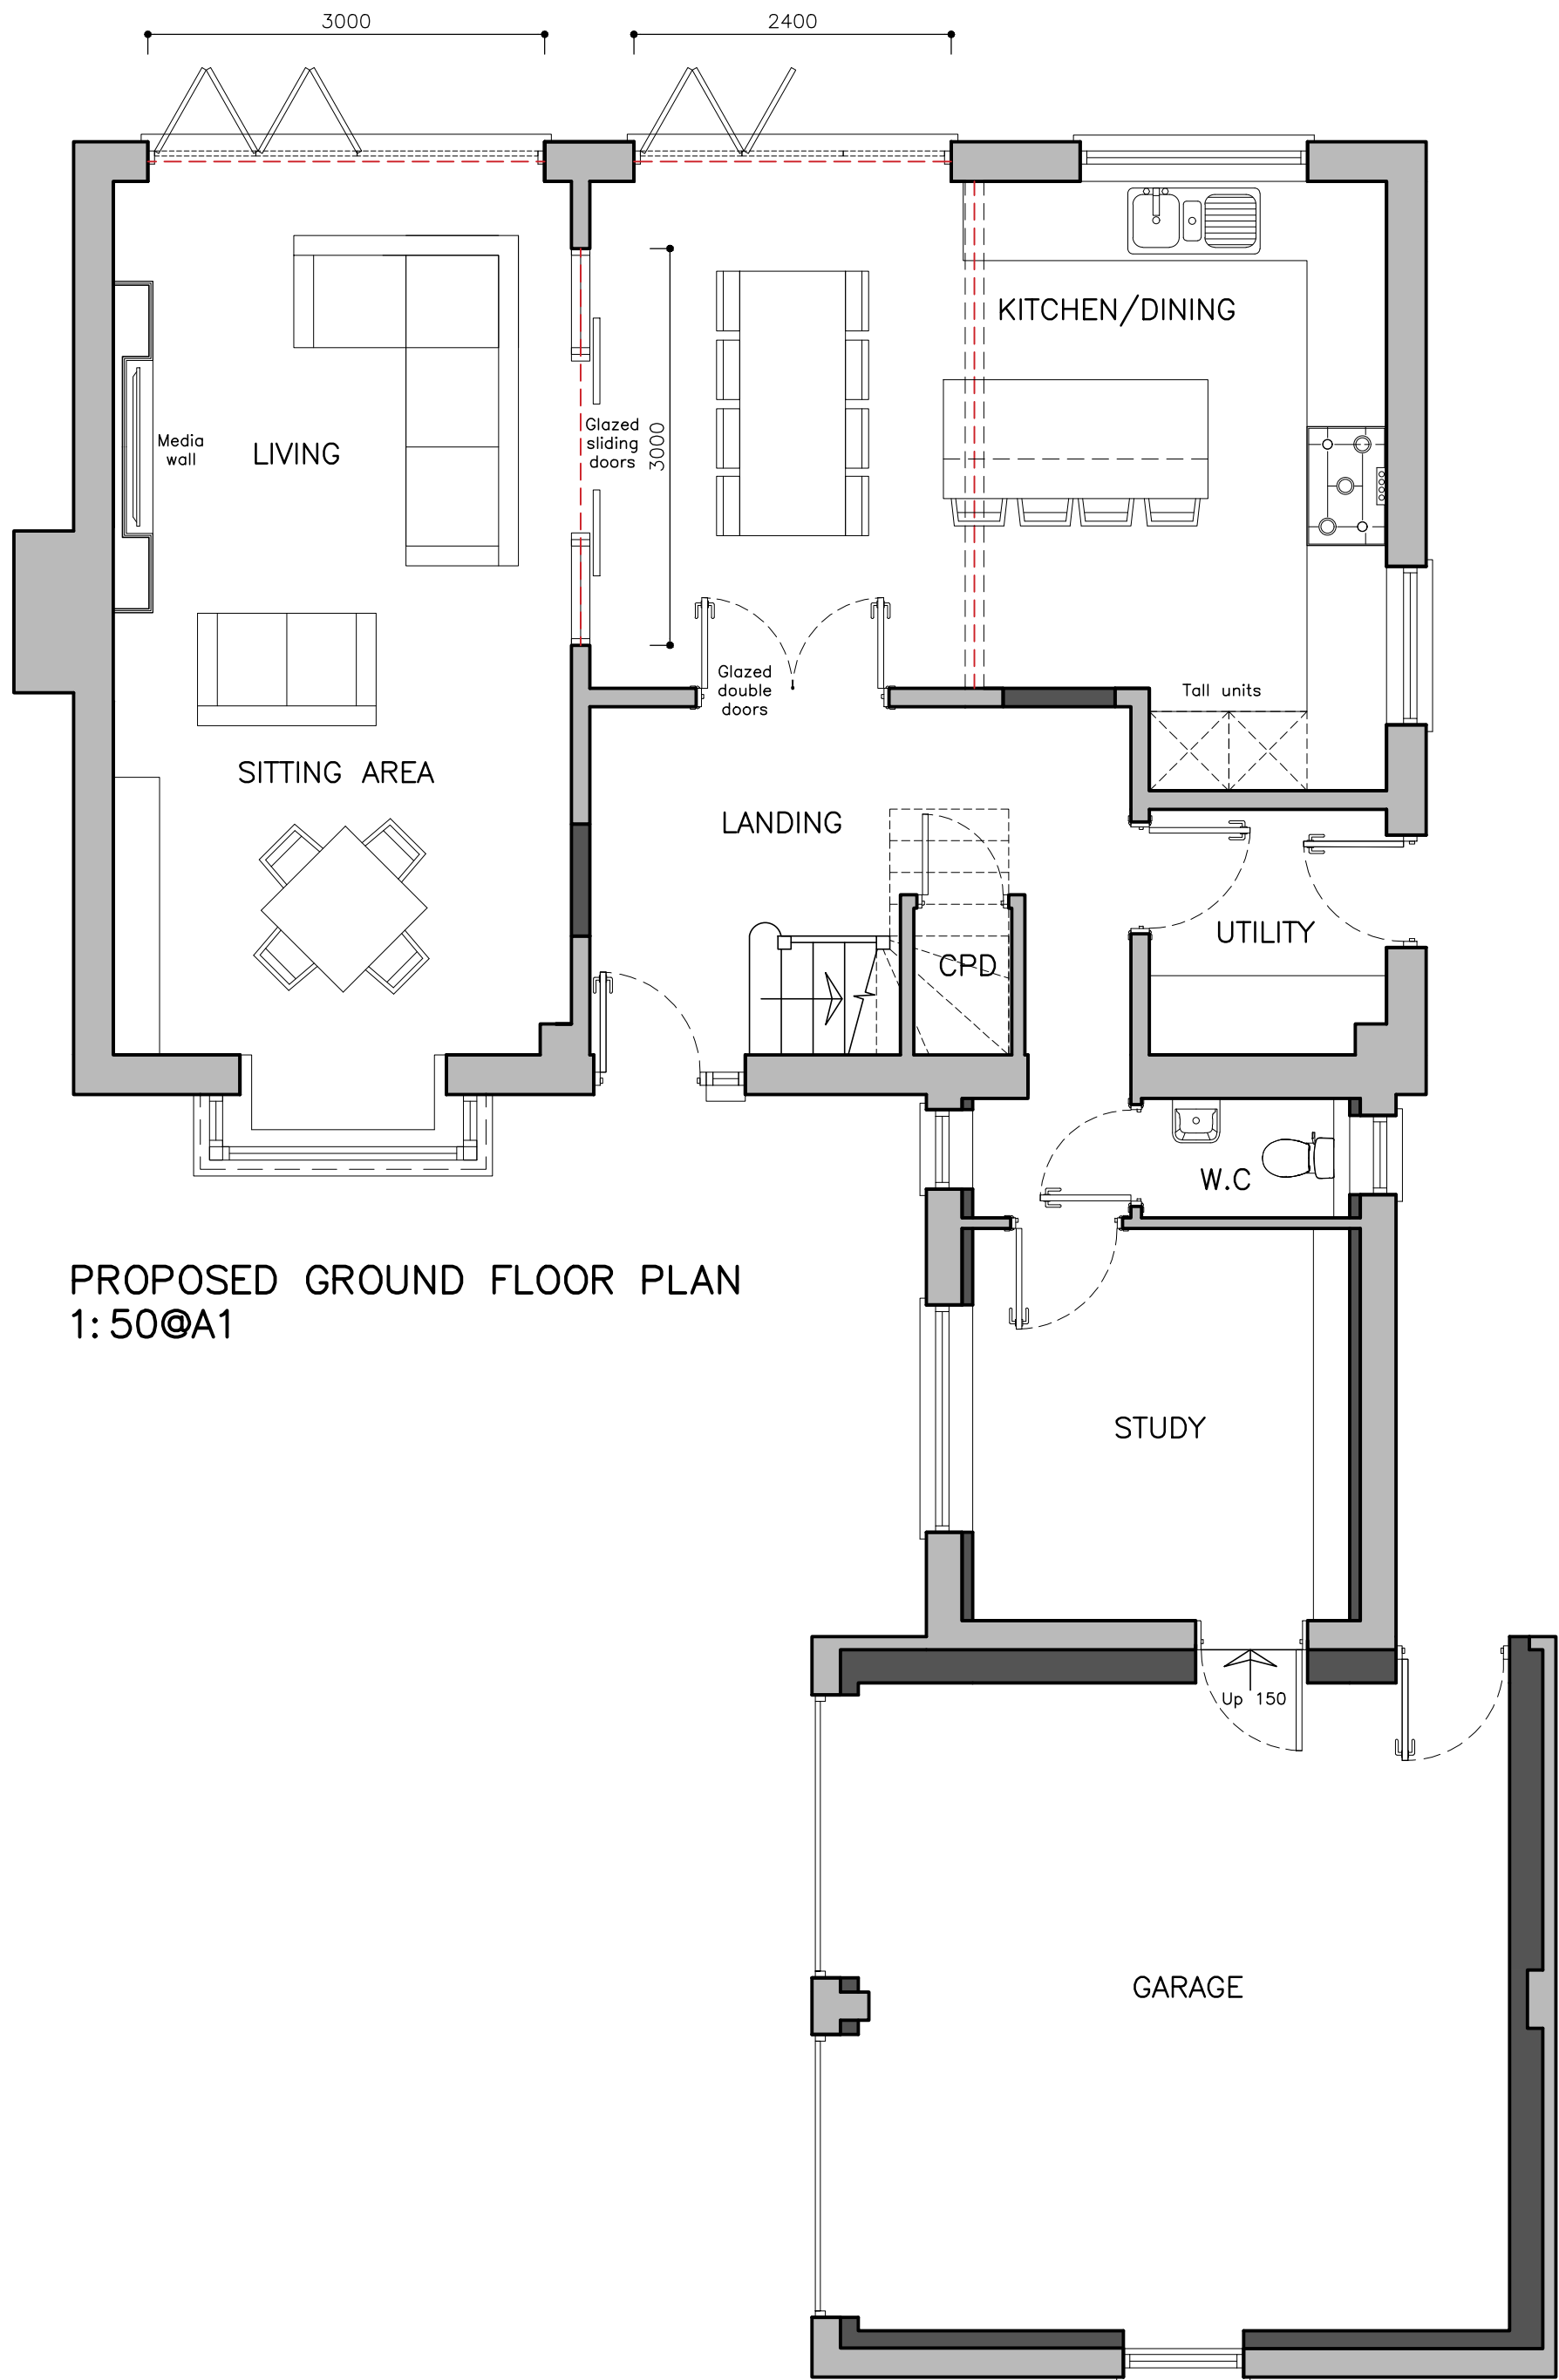


 JDB DESIGN Architectural Services E: JDBdesign@hotmail.co.uk T: +44 (0)7875395257	Project 3 Woodside Gardens, Hitchin			
	Title Proposed Plans			
	Scale As shown @A1	Date Feb 25	Drawn JB	Checked XXX
	Drawing No. 227/25/102	Revision -		