


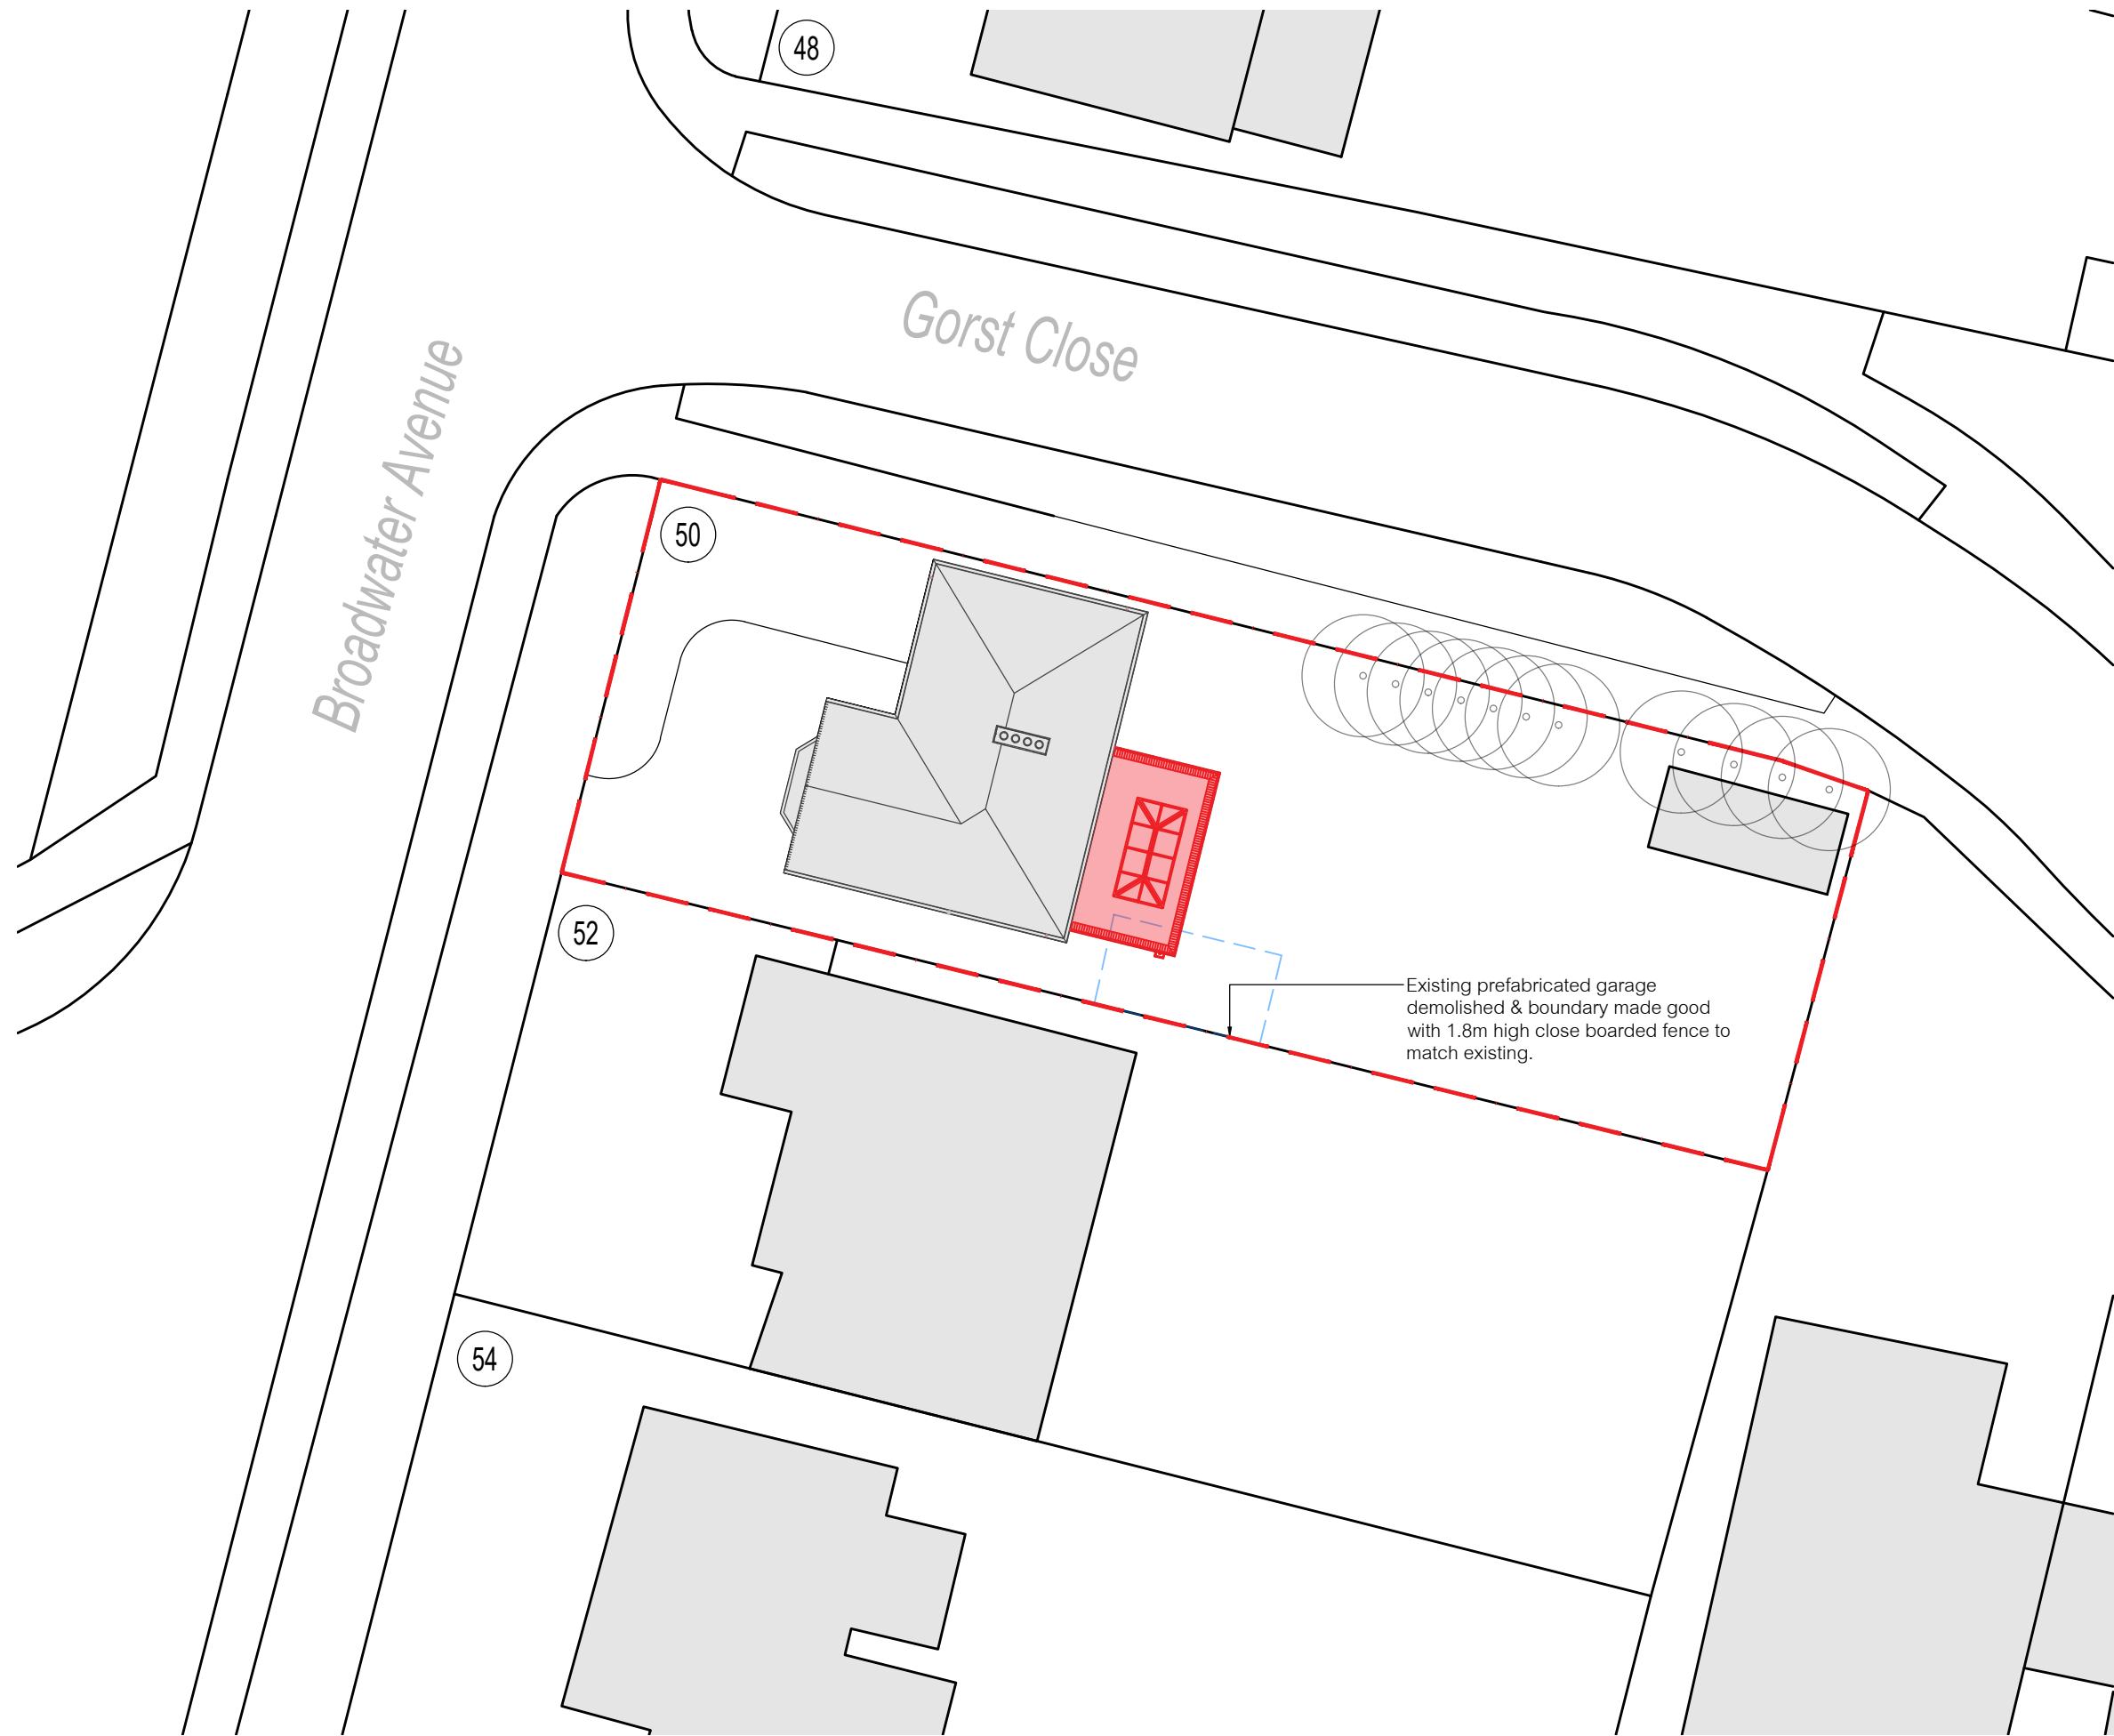

PROPOSED BLOCK PLAN @ 1 TO 200



SITE LOCATION PLAN @ 1 TO 1250

1 31.10.24 Tree removal notes removed			
Rev.	Date	Details	Drawn Checked
Issued for:			
PLANNING			
Project/Client:		Project No:	
50 Broadwater Avenue			
Dwg No:	Rev:		
A010	1		
Scale:		As Indicated	
Drawing:		North:	
Site & Location Plans			
Drawn By:		Date:	
		Checked By: Date:	



D.Chandler Architectural Design

61 Gernon Road, Letchworth, Hertfordshire, SG6 3HS
daniel@dcarchitectural.org - Tel: 01462 640650 - M: 07901864742