
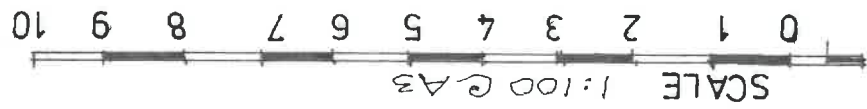


EXISTING SITE BLOCK PLAN

LEETE PLACE

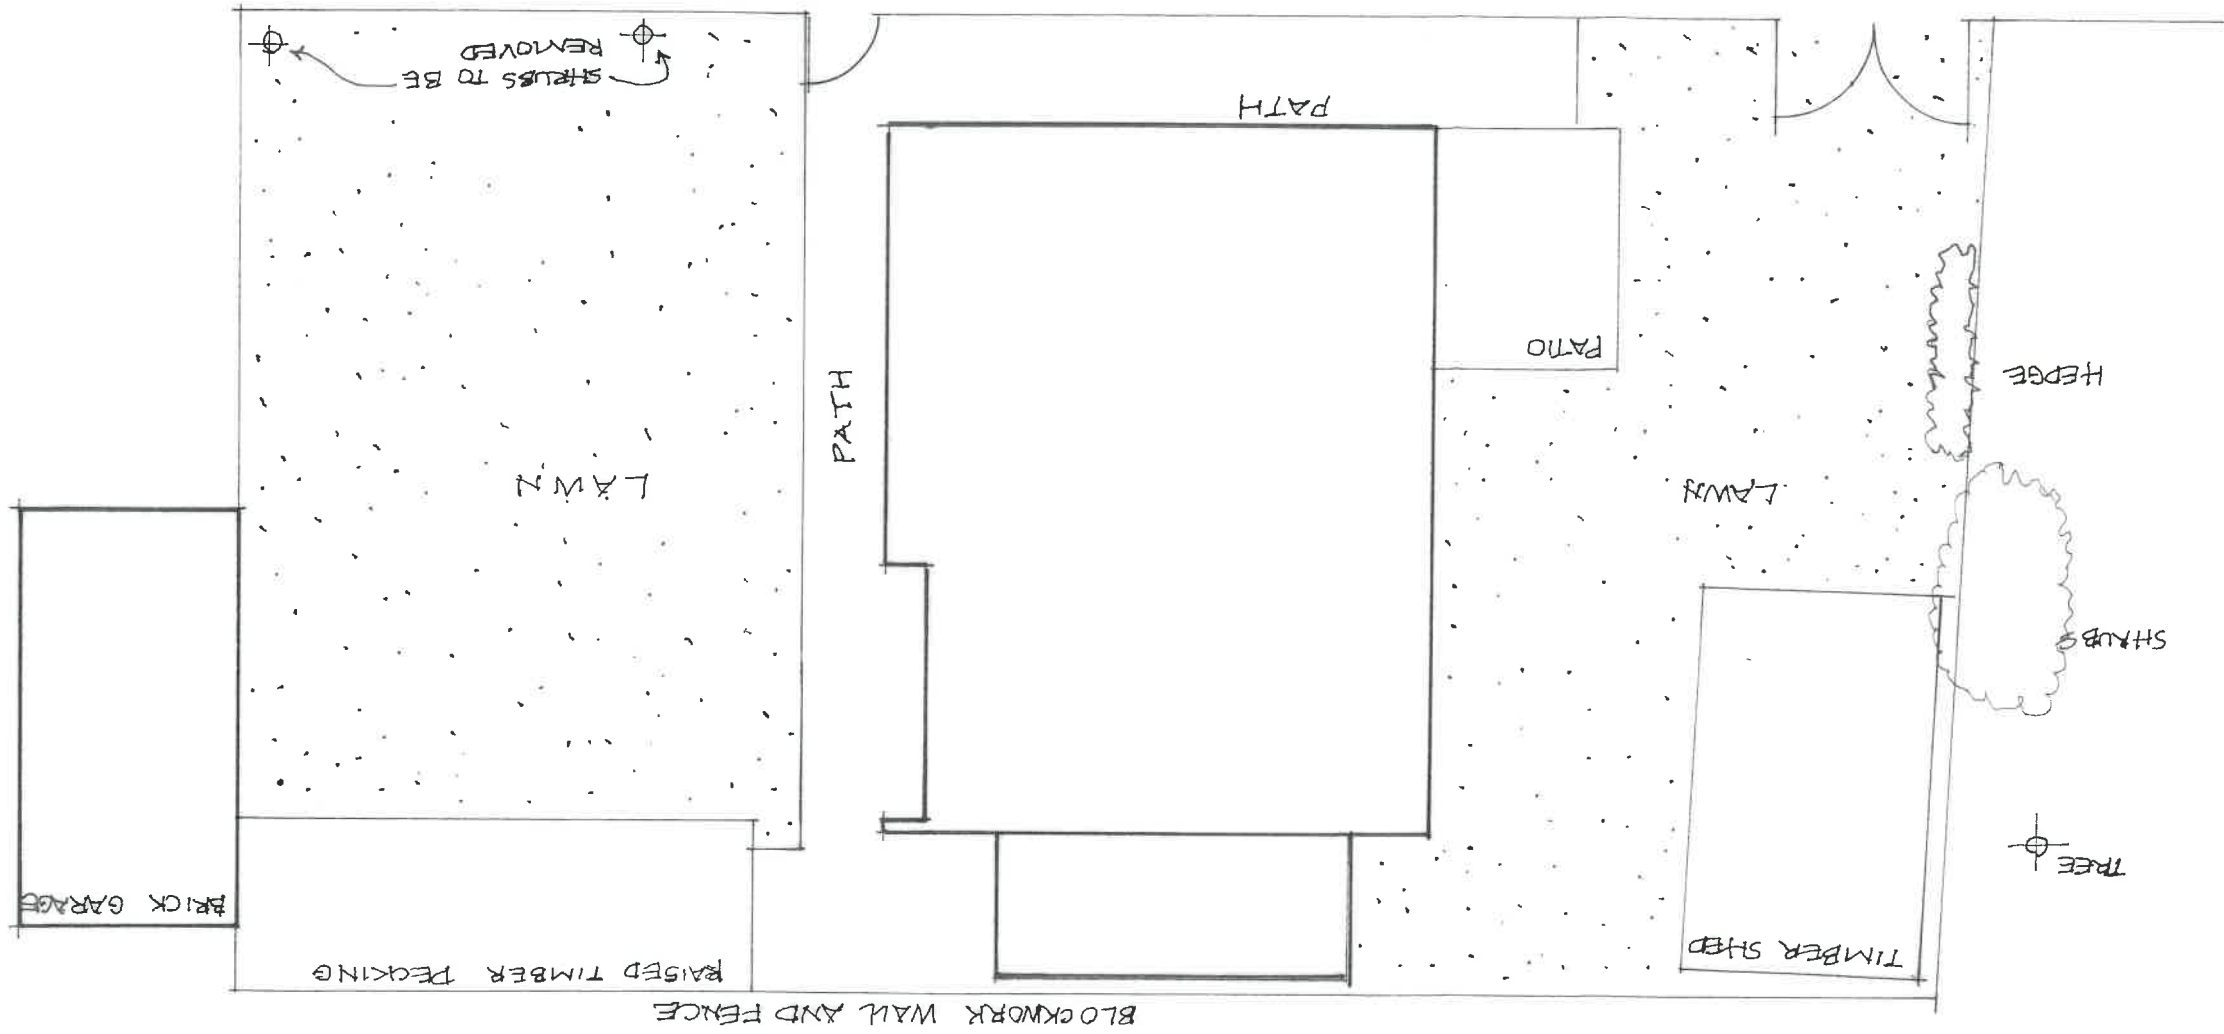

HENDERSON ARCHITECTS
LOUISVILLE, SOUTH STREET, LITTINGTON, SG8 0QR
Tel 07443 776706 kevinhenderston@live.co.uk
4 LEETE PLACE, ROYSTON, SG8 5DX : SIDE EXTENSION
Client : Mr and Mrs P. Laville
Scale 1:100
Date Drawing No Rev
MAR 2026 2601/10