


PROPOSED SITE BLOCK PLAN

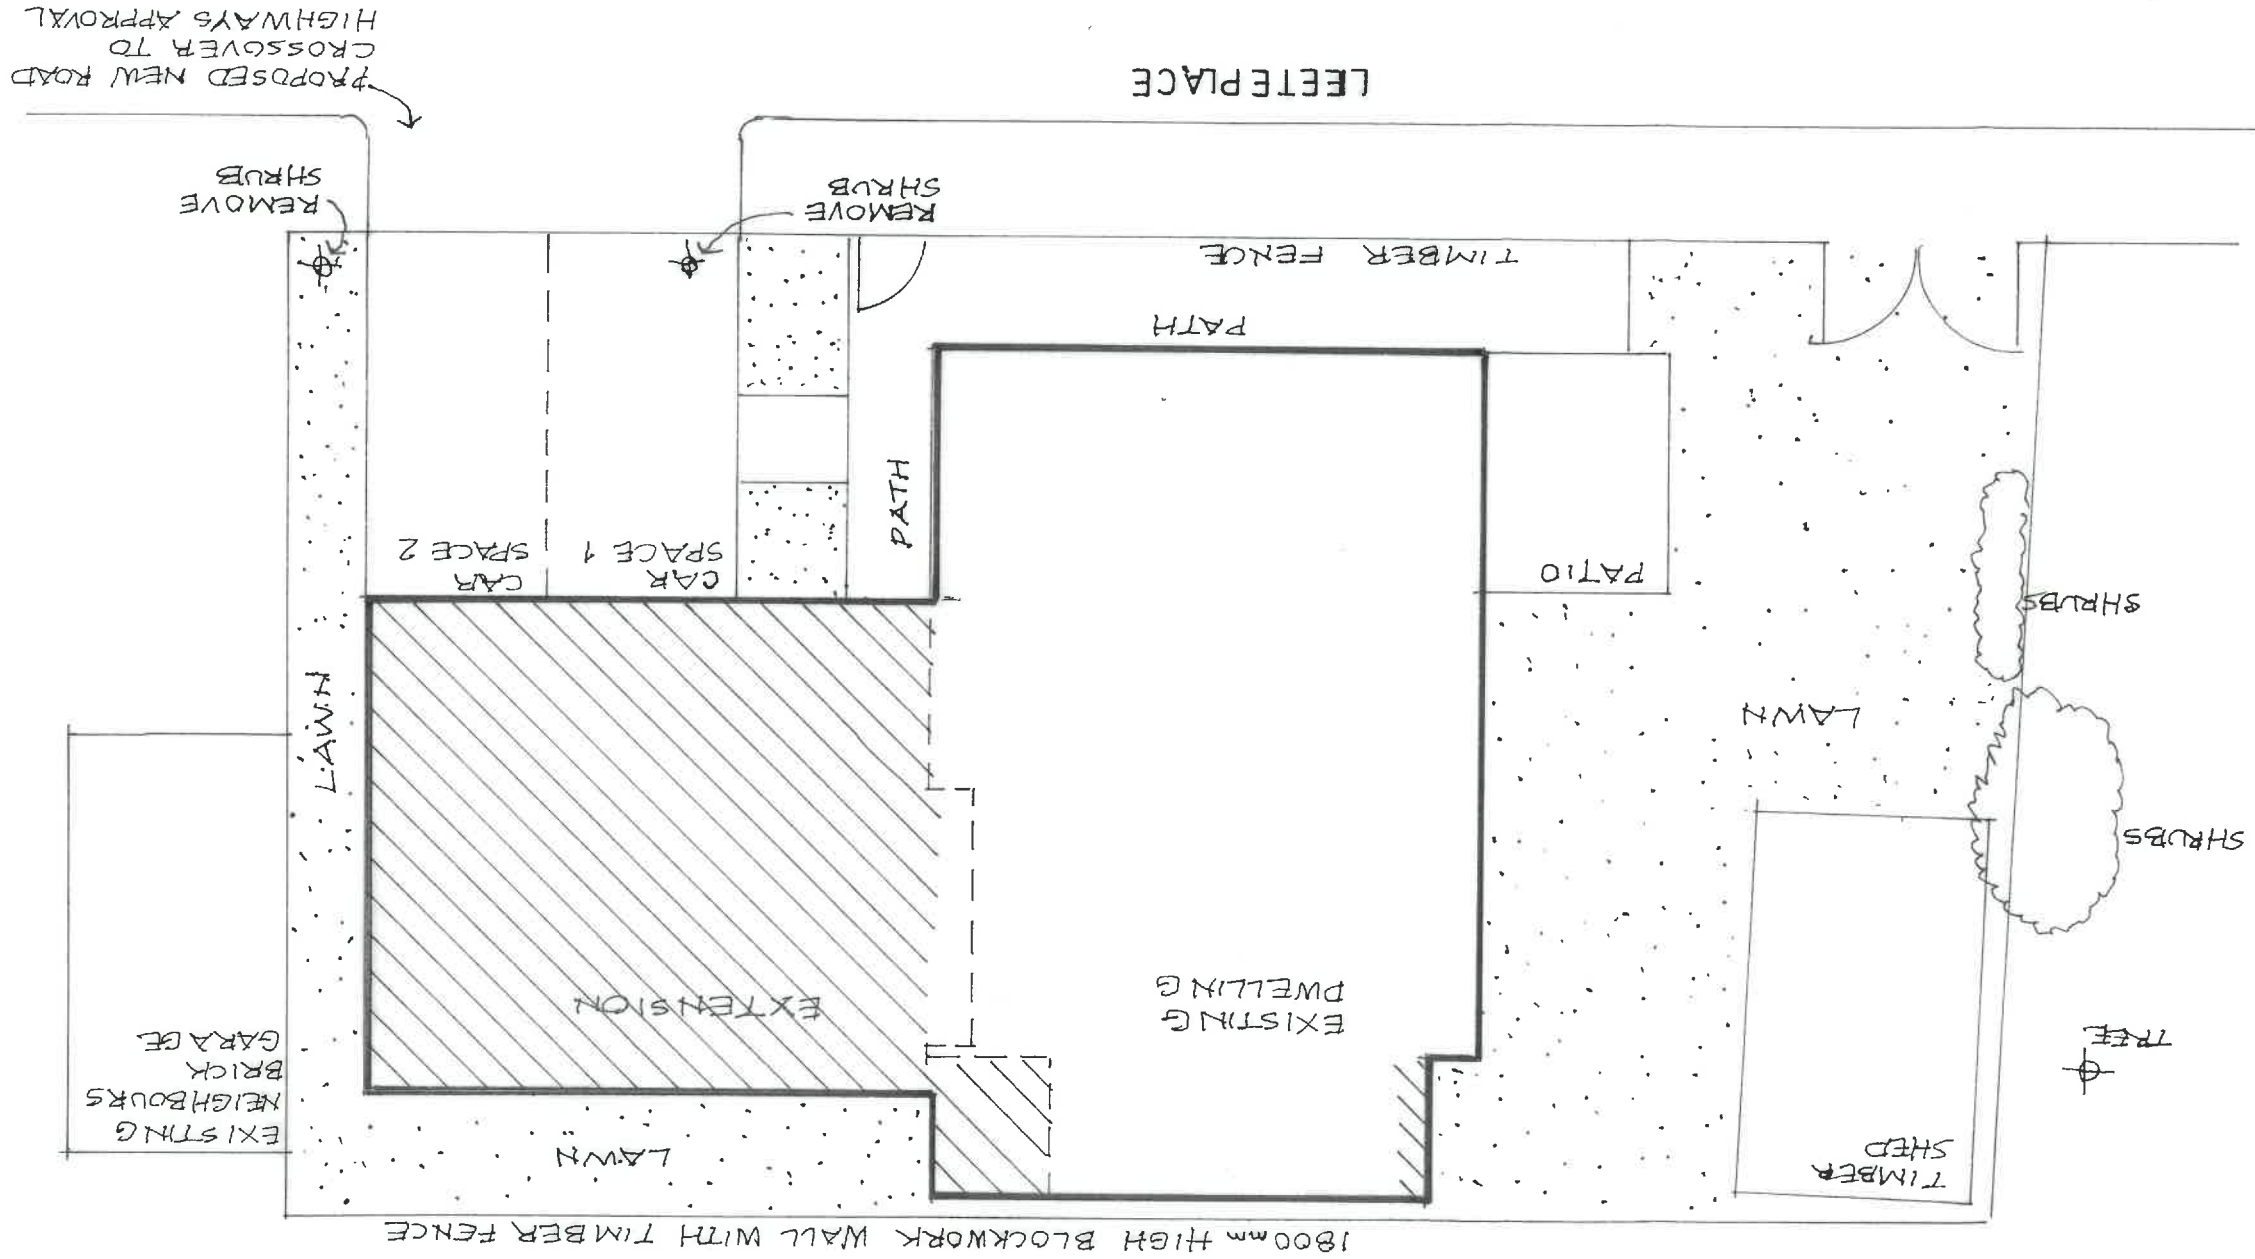

HENDERSON ARCHITECTS
LOUISVILLE, SOUTH STREET, LITLINGTON, SG8 0QR
Tel 07443 776706 kevinhenderston@live.co.uk
4 LEETE PLACE, ROYSTON, SG8 SDX : SIDE EXTENSION
Client : Mr and Mrs P. Laville
PROPOSED BLOCK PLAN
Scale 1:100 Date Drawing No Rev
155 @ A3 MAR 2026 2601/11