


PROPOSED GROUND FLOOR PLAN LAYOUT

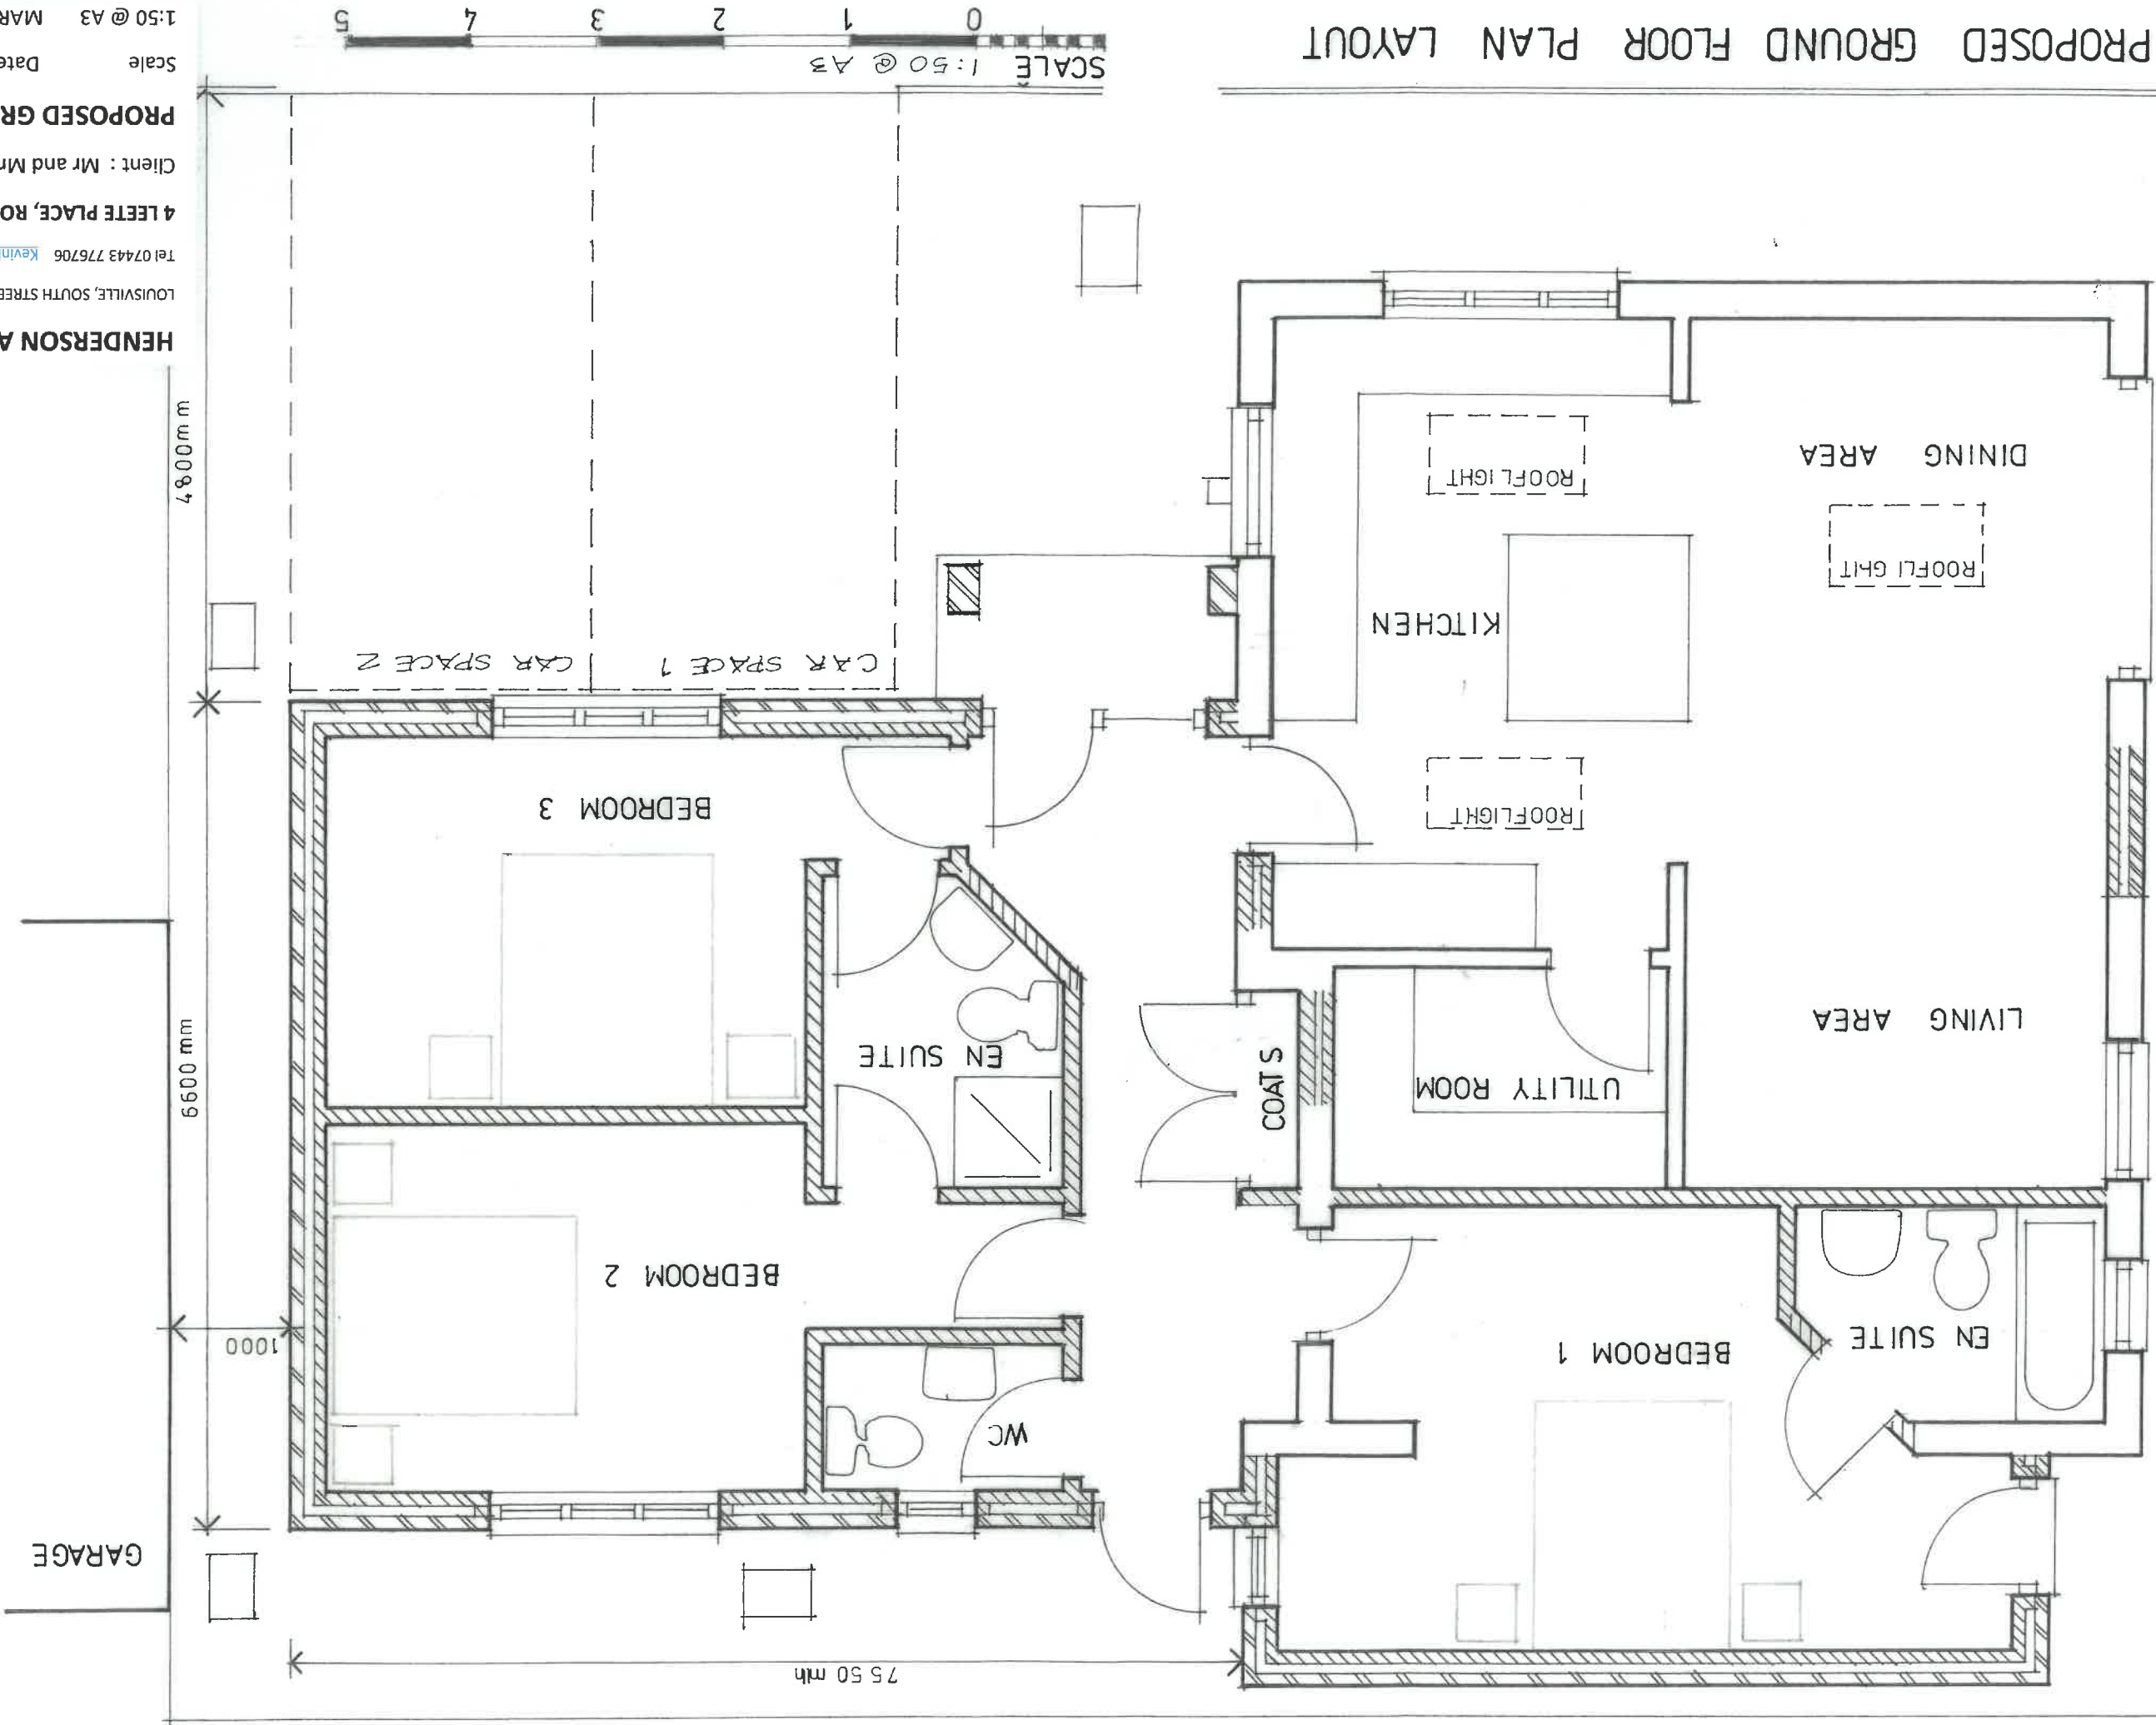

HENDERSON ARCHITECTS
LOUISVILLE, SOUTH STREET, UTLINGTON, SG8 0QR
Tel 07443 776706 Kevinhenderston@live.co.uk
Client : Mr and Mrs P. Laville
PROPOSED GROUND FLOOR PLAN LAYOUT
Scale Date
1:50 @ A3 MAR 2026 2601/05