



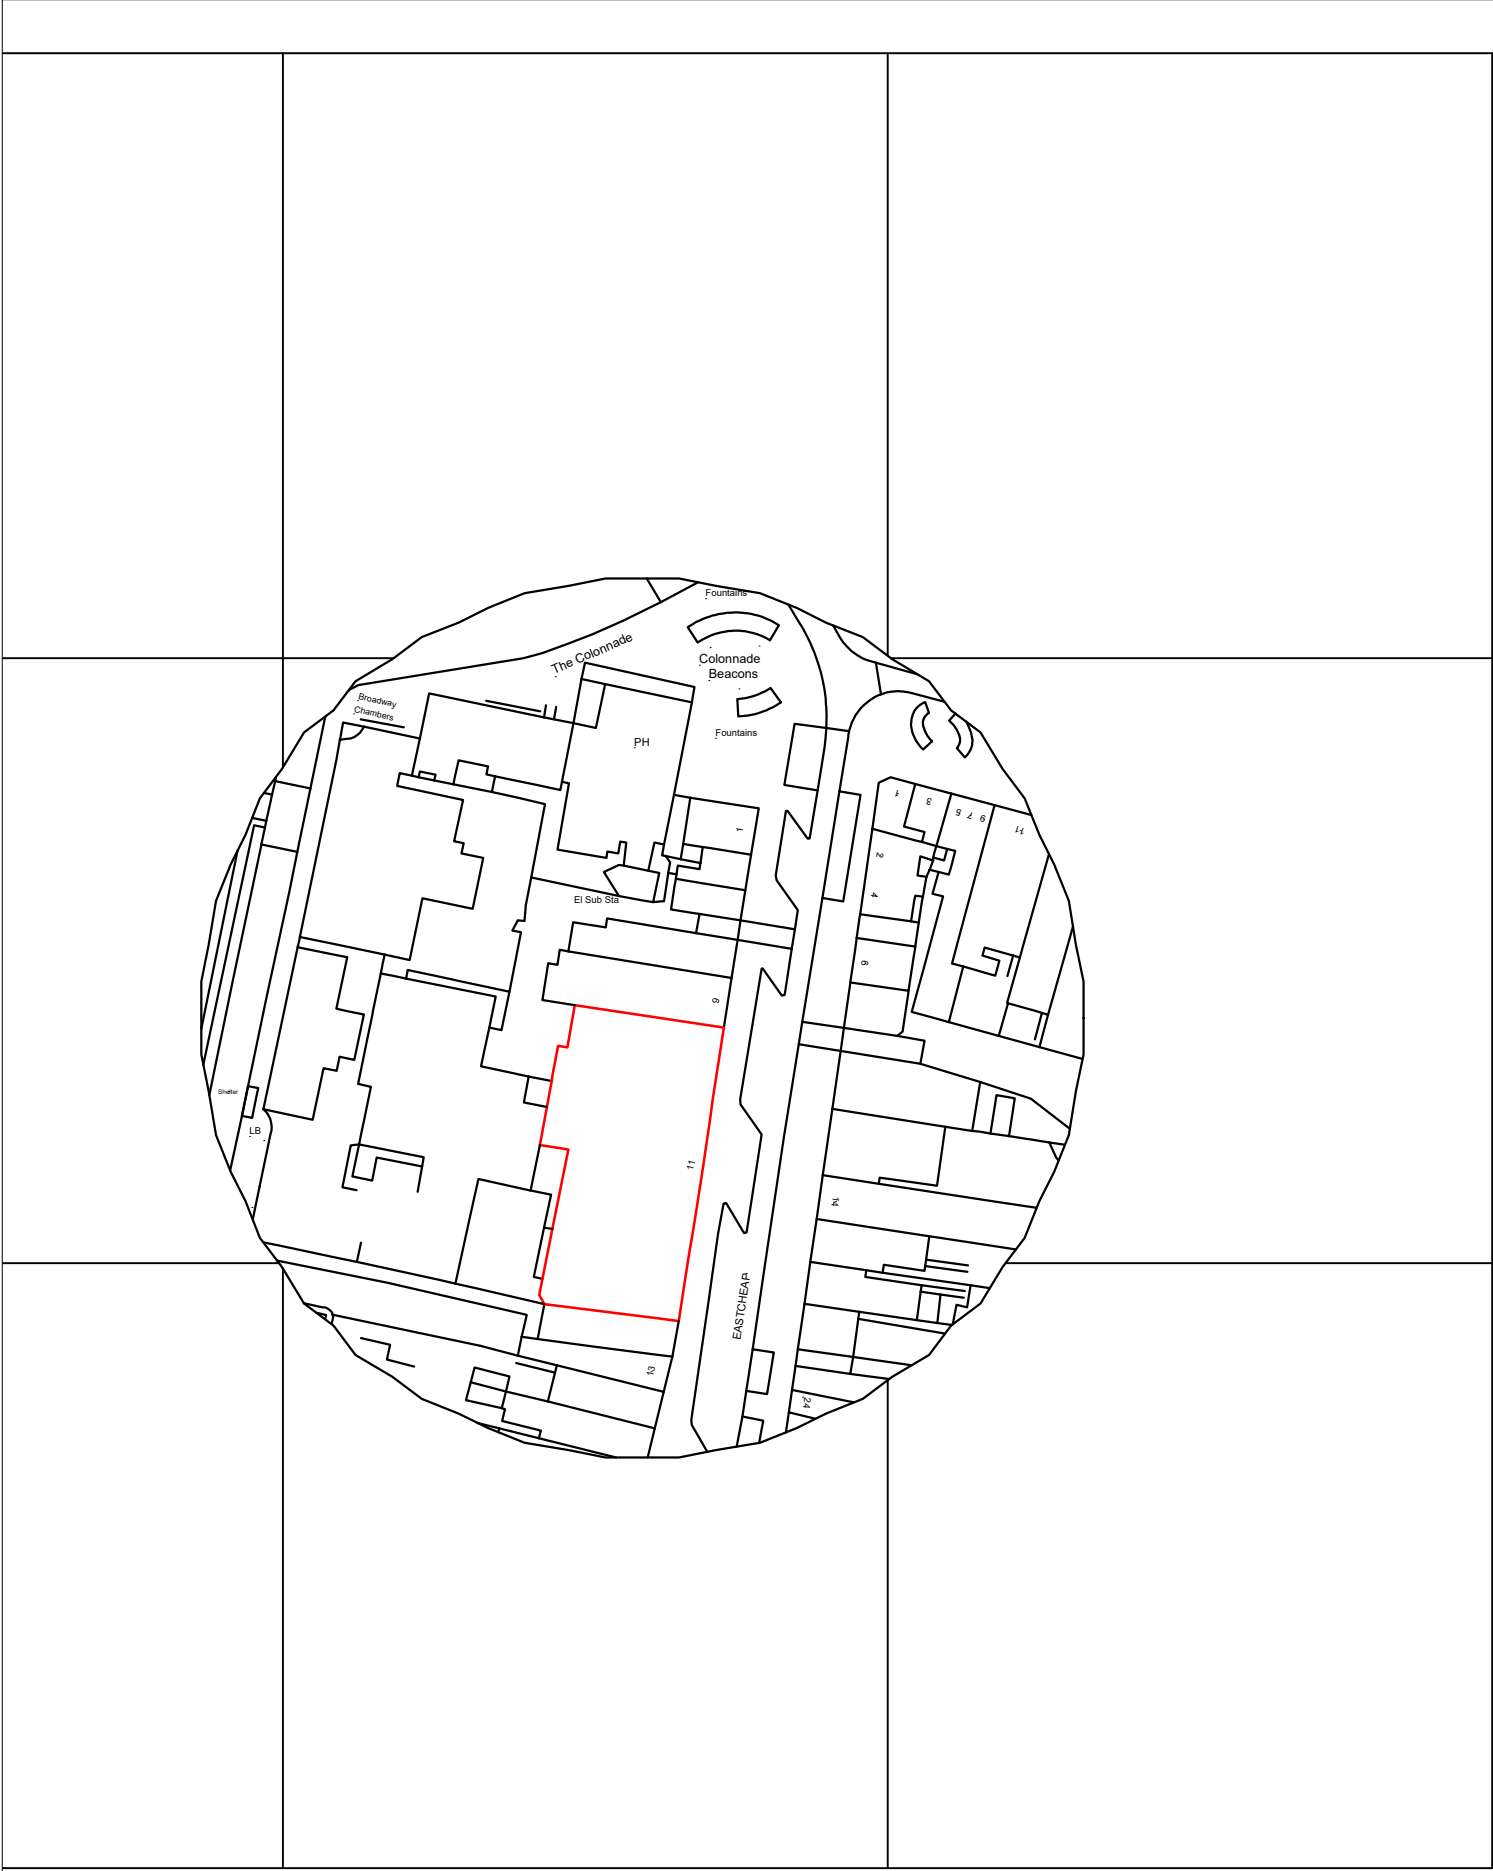


?Crown Copyright and database rights 2024 OS Licence no. AC0000849896

SITE LOCATION

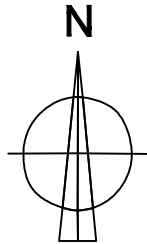

 CONSULTANCY DESIGN & PROJECT IMPLEMENTATION MAINTENANCE	DRAWING DATE	DRAWING DATE	TOTAL AREA
	11 Eastcheap Letchworth Garden City SG6 3DA	15.01.2025	770m2
	DRAWING NO NAME	SCALE: 1:100 @A3	SHEET: 1
	25.01-D2 Site Location and Block Plans	DRAWN BY: OZ	CONTROL BY: MHR

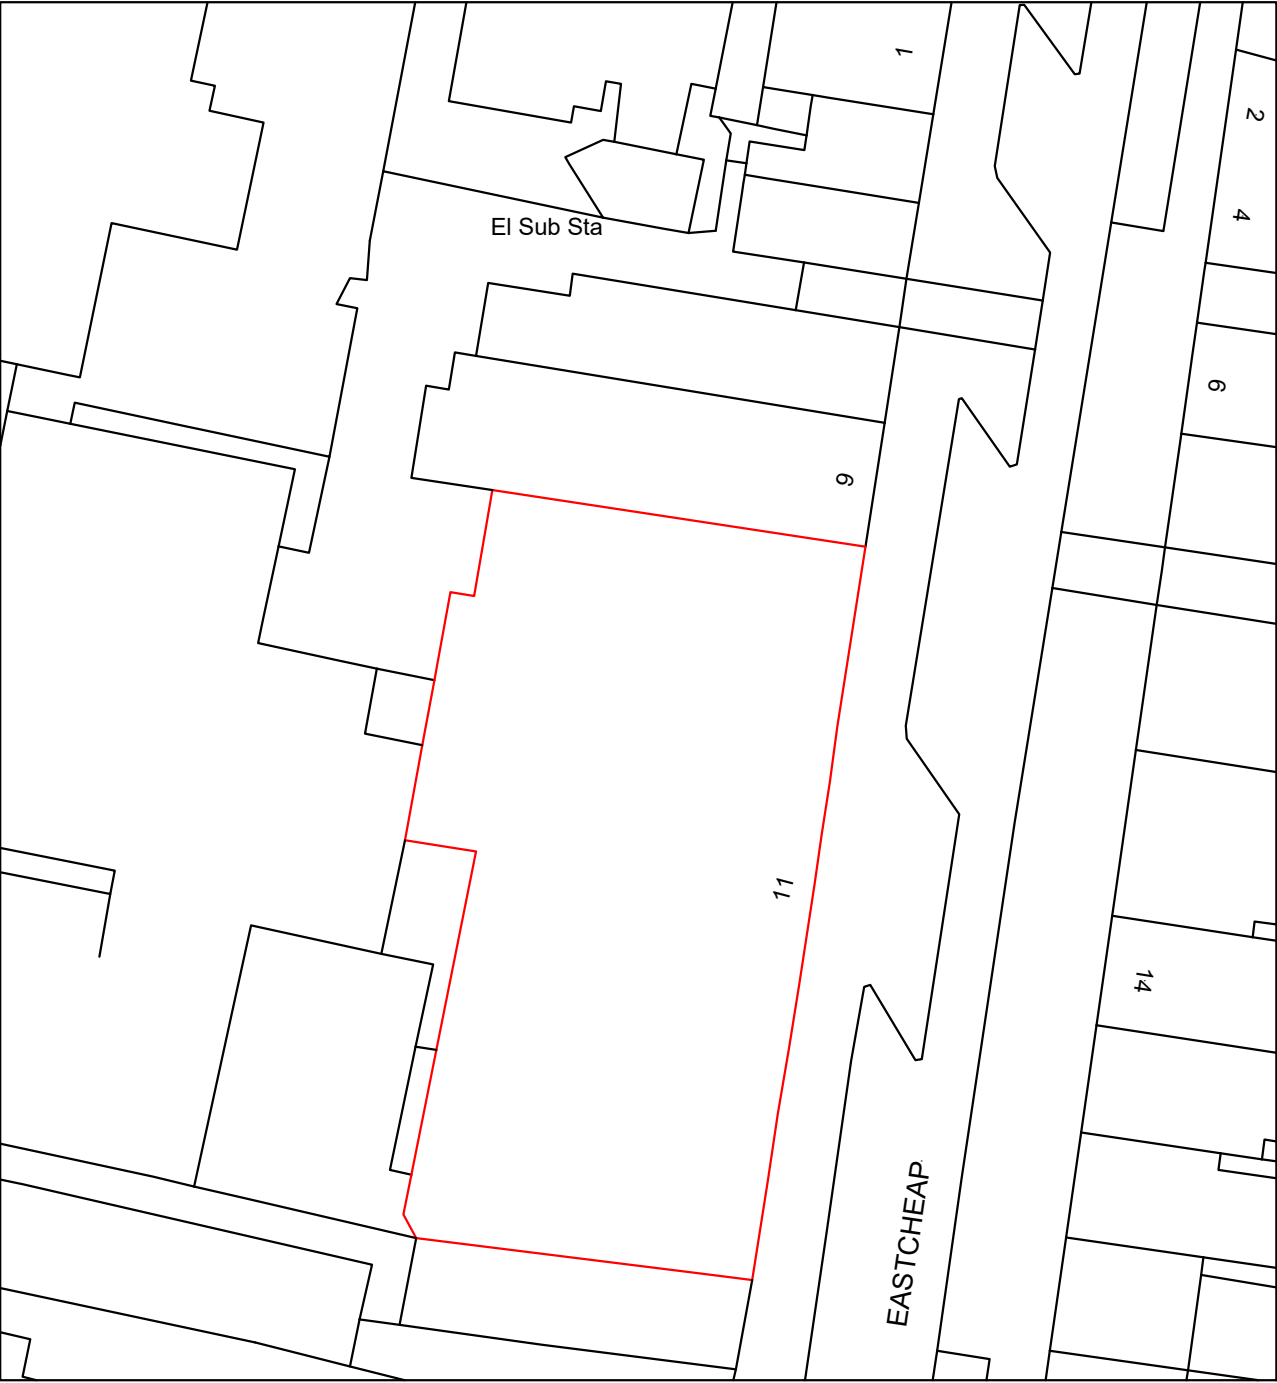

BLOCK PLAN

Scale: 1/500

