

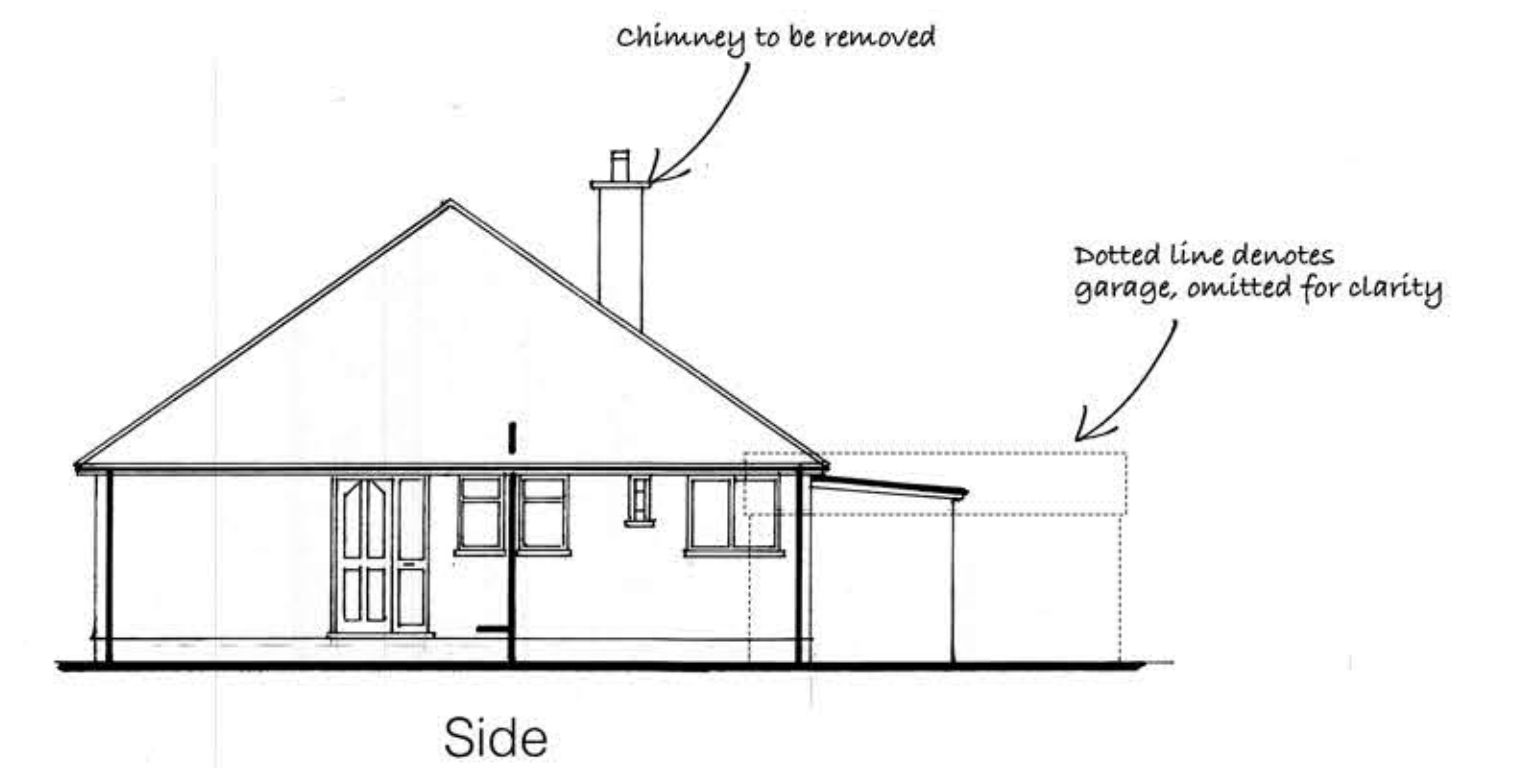
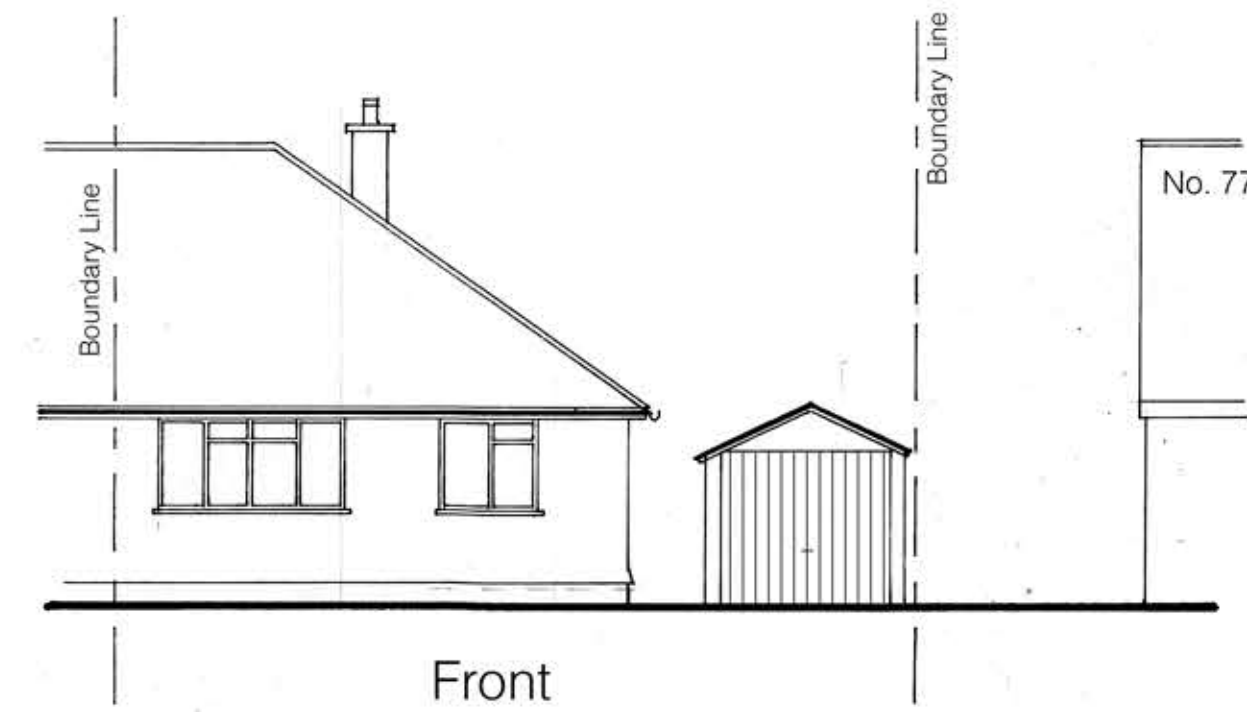
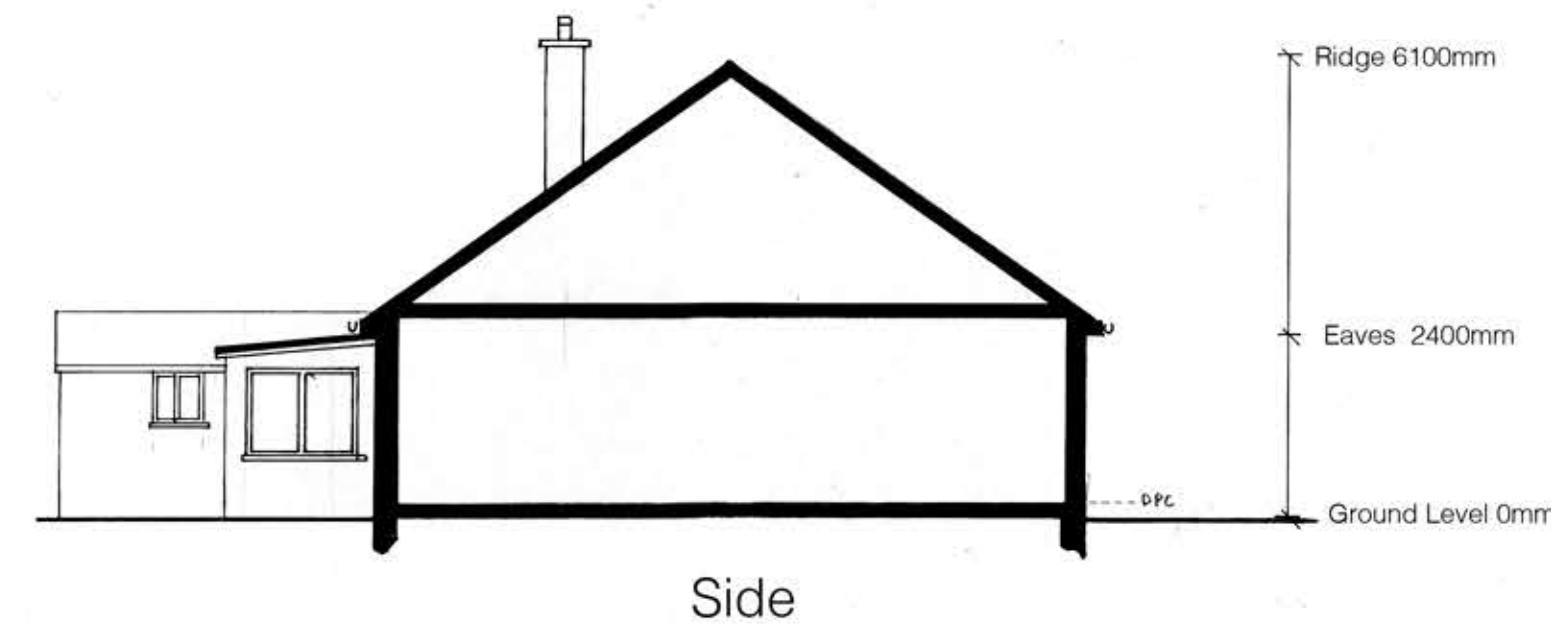
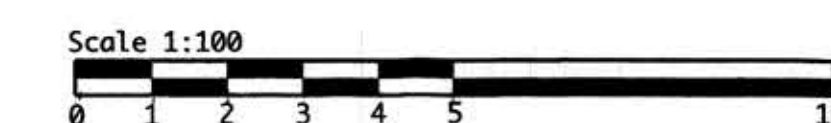
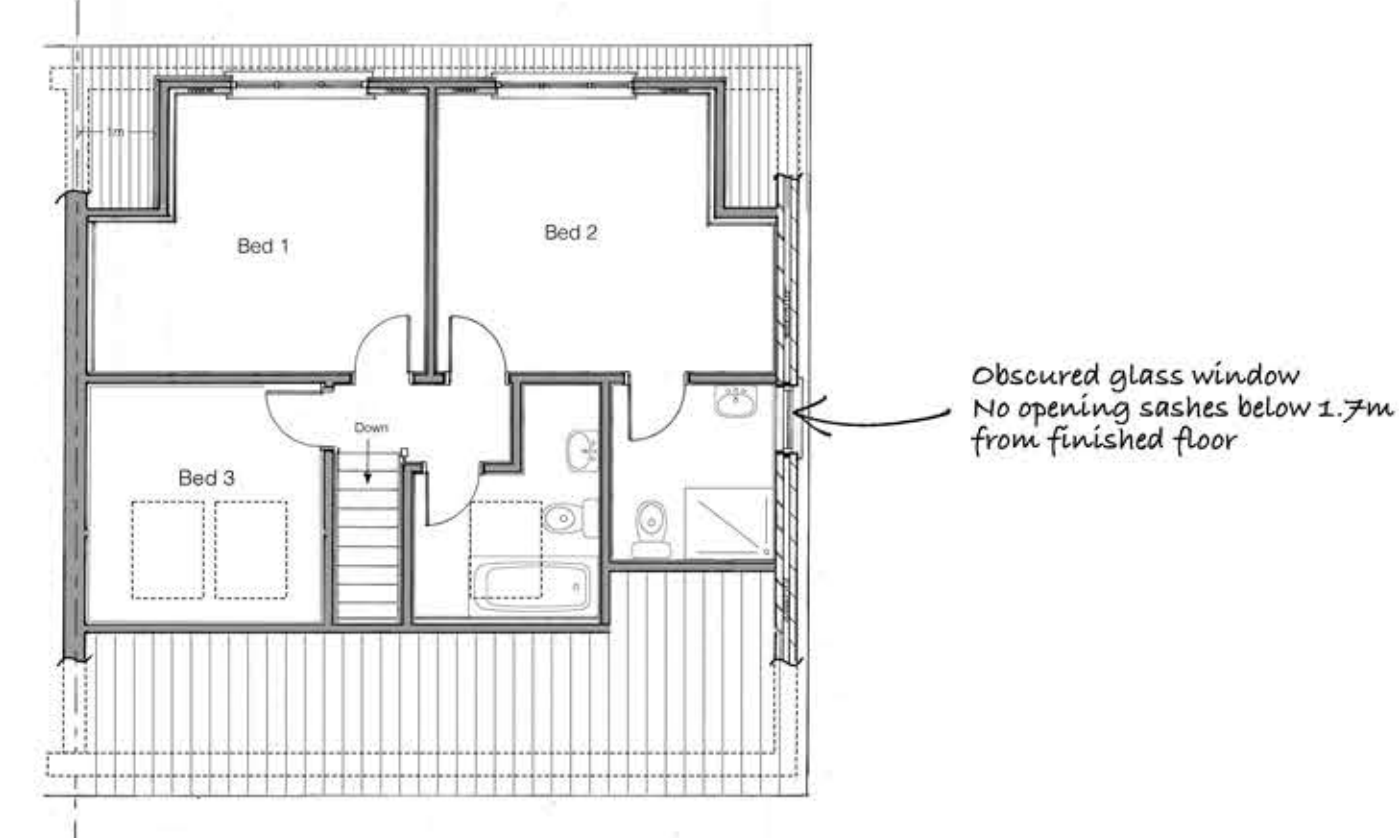
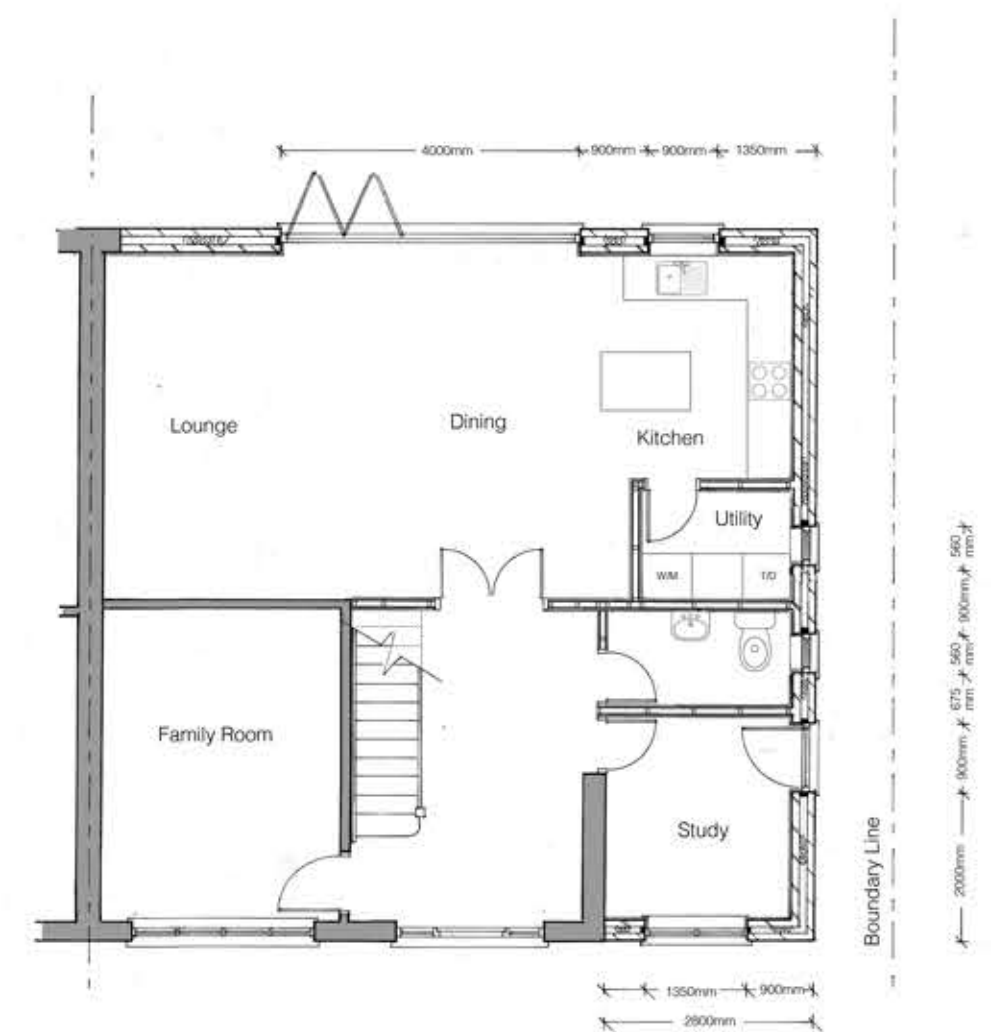
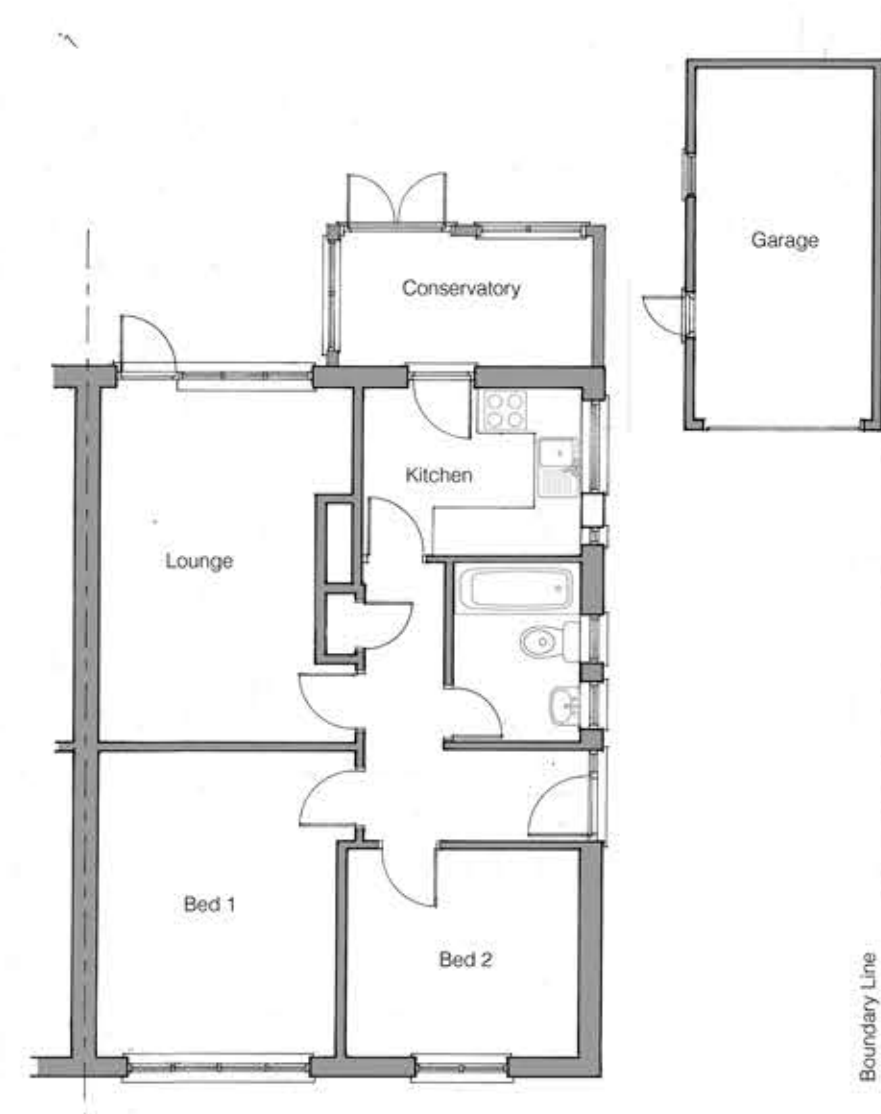
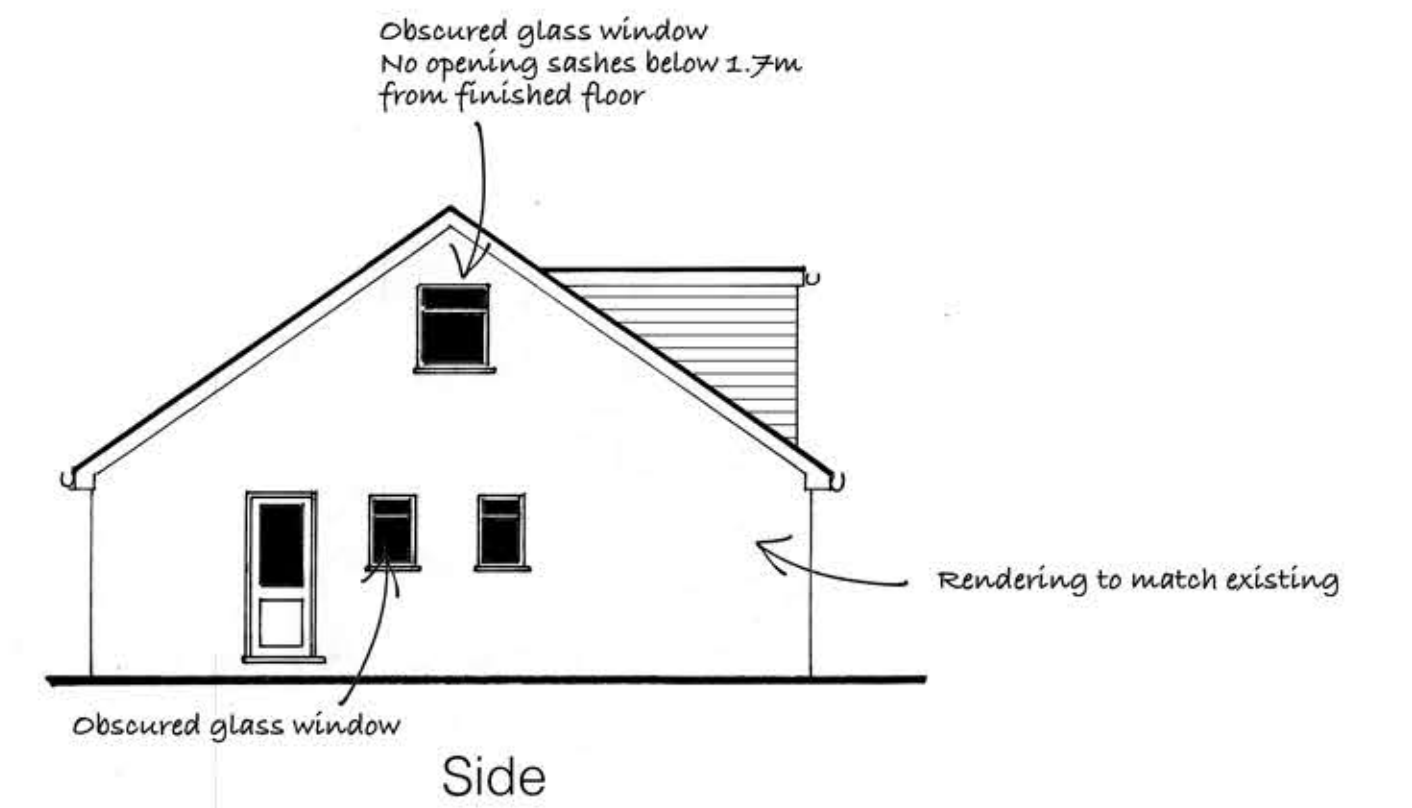
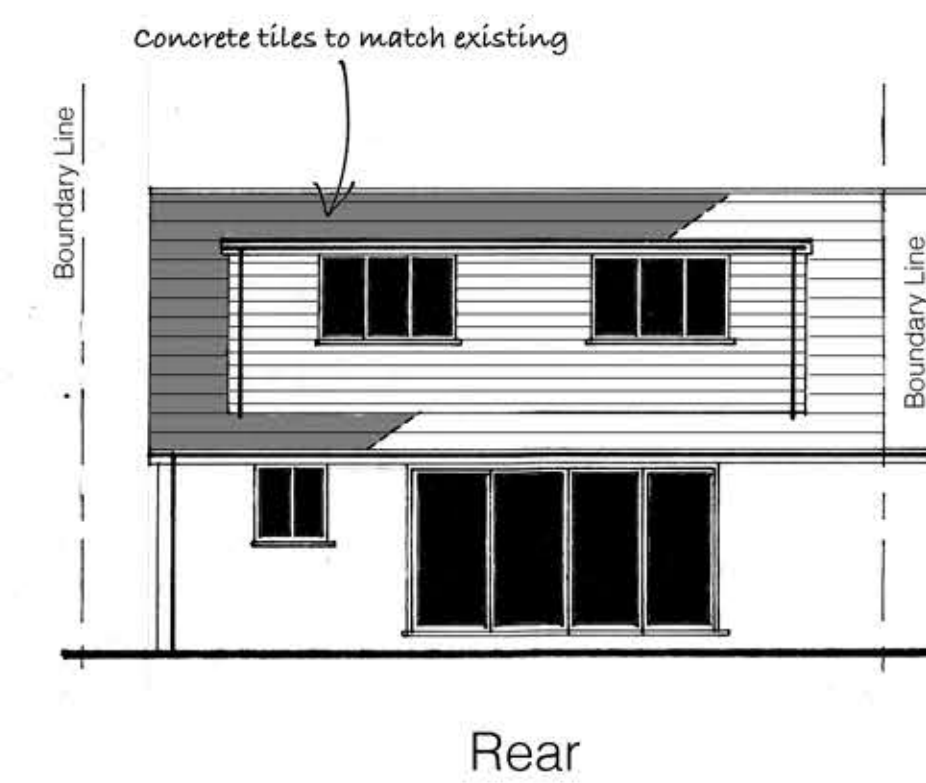


EXISTING ELEVATIONS

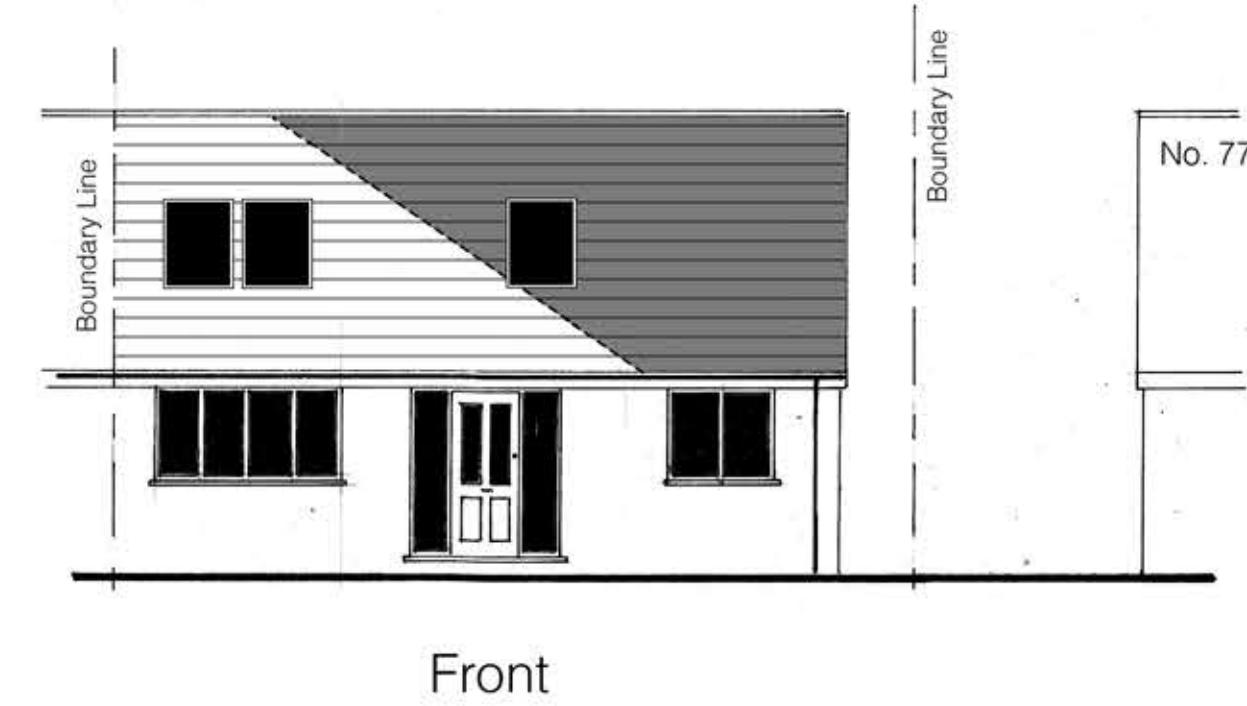

PROPOSED ELEVATIONS

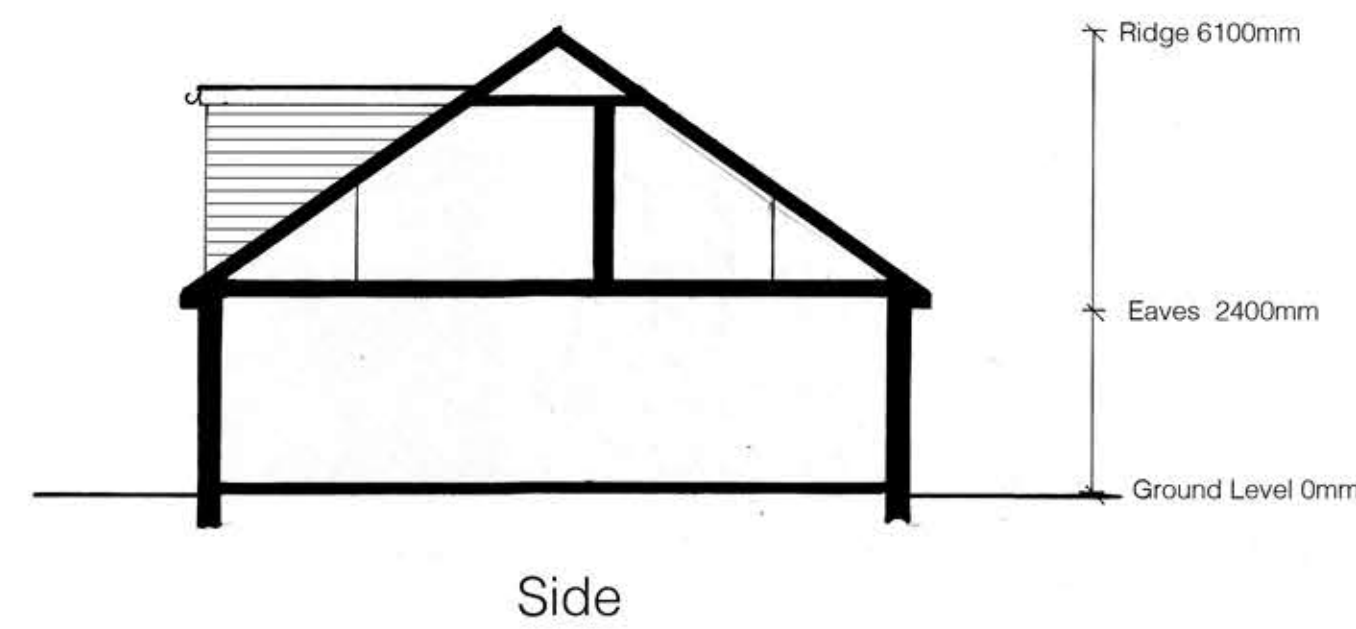

A	Front dormer removed and replaced with Velux windows
Elevations & Plans	
Client	Mr & Mrs Jordan 75 Ninesprings Way Hitchin Herts SG49 NR
	
Planning Services Management Development	
52 Windmill Road Fitzwilliam Beds MK45 1AU	01525754037 07702401498 rpbuckingham@hotmail.co.uk
Scale	1:100 @ A1
Date	11/03/26
Drawn by	
Org. No.	LJ/26/206-01
Rev.	A