


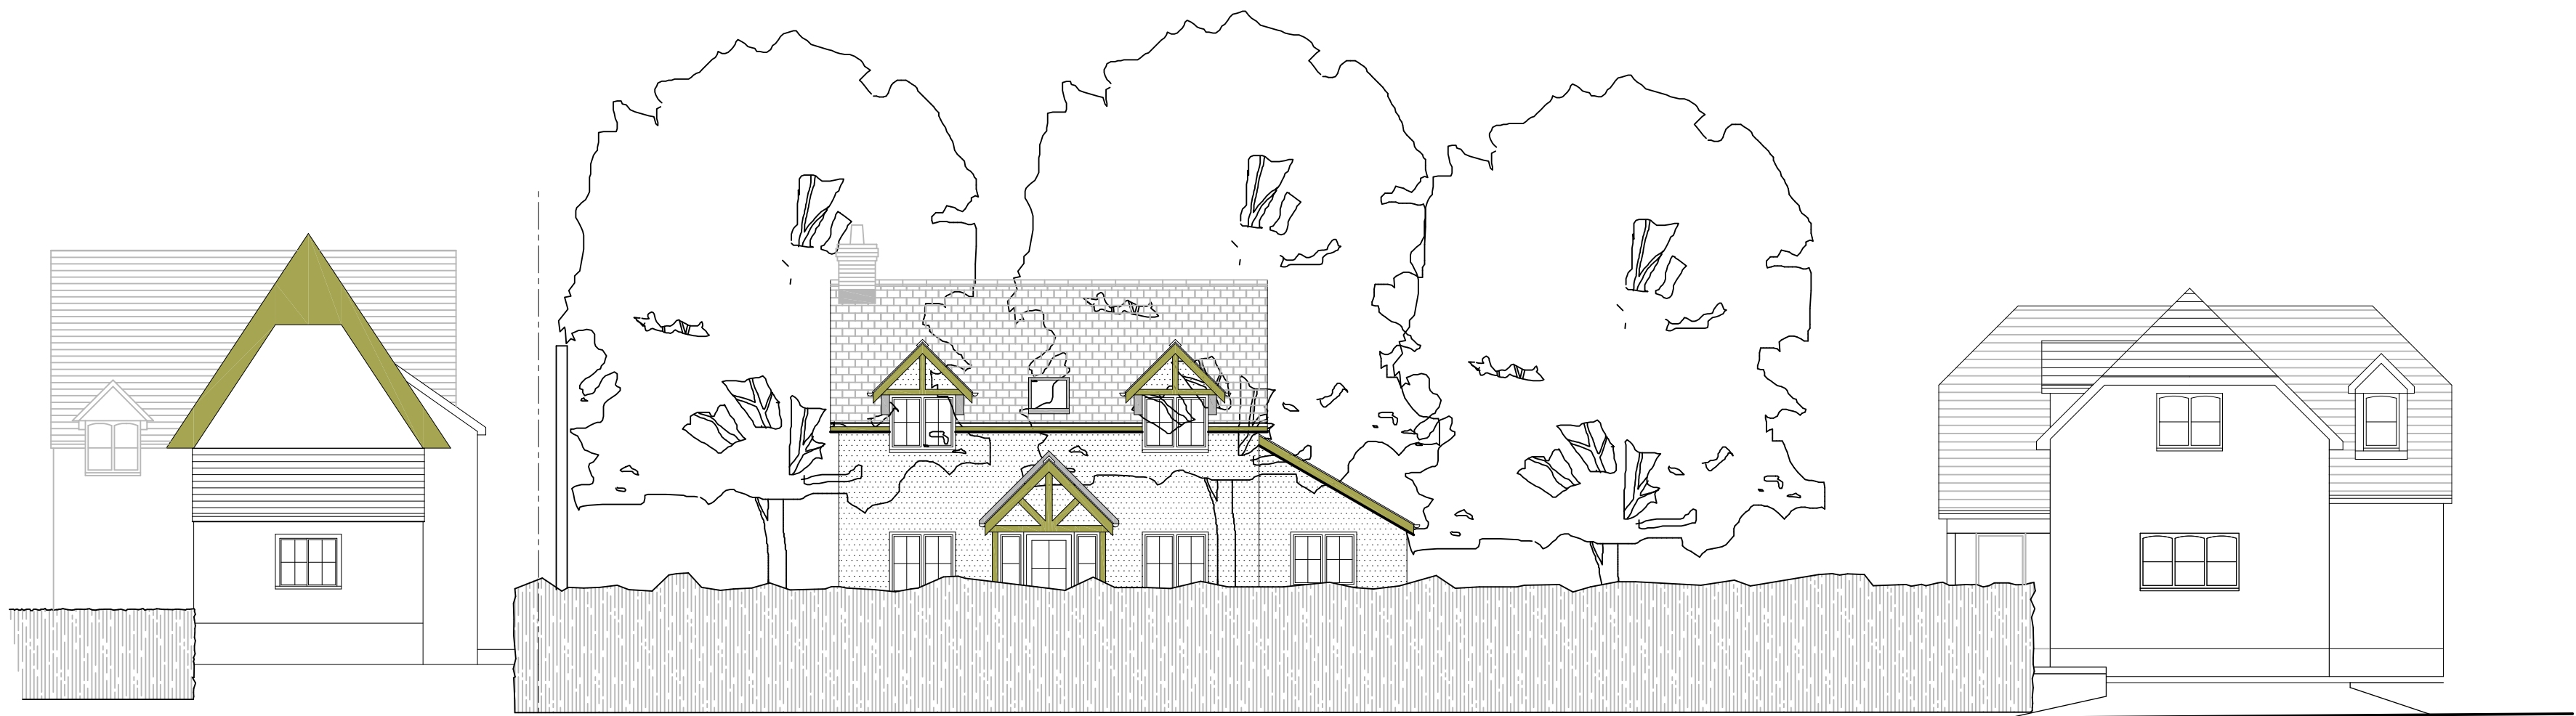

Ravello Rose Cottage

Proposed Dwelling

Ivys Cottage

PROPOSED STREET ELEVATION - Scale 1:100

114.00

114.00



Ravello Rose Cottage


Proposed Dwelling

Ivys Cottage

PROPOSED SECTION XX - Scale 1:100

114.00

114.00

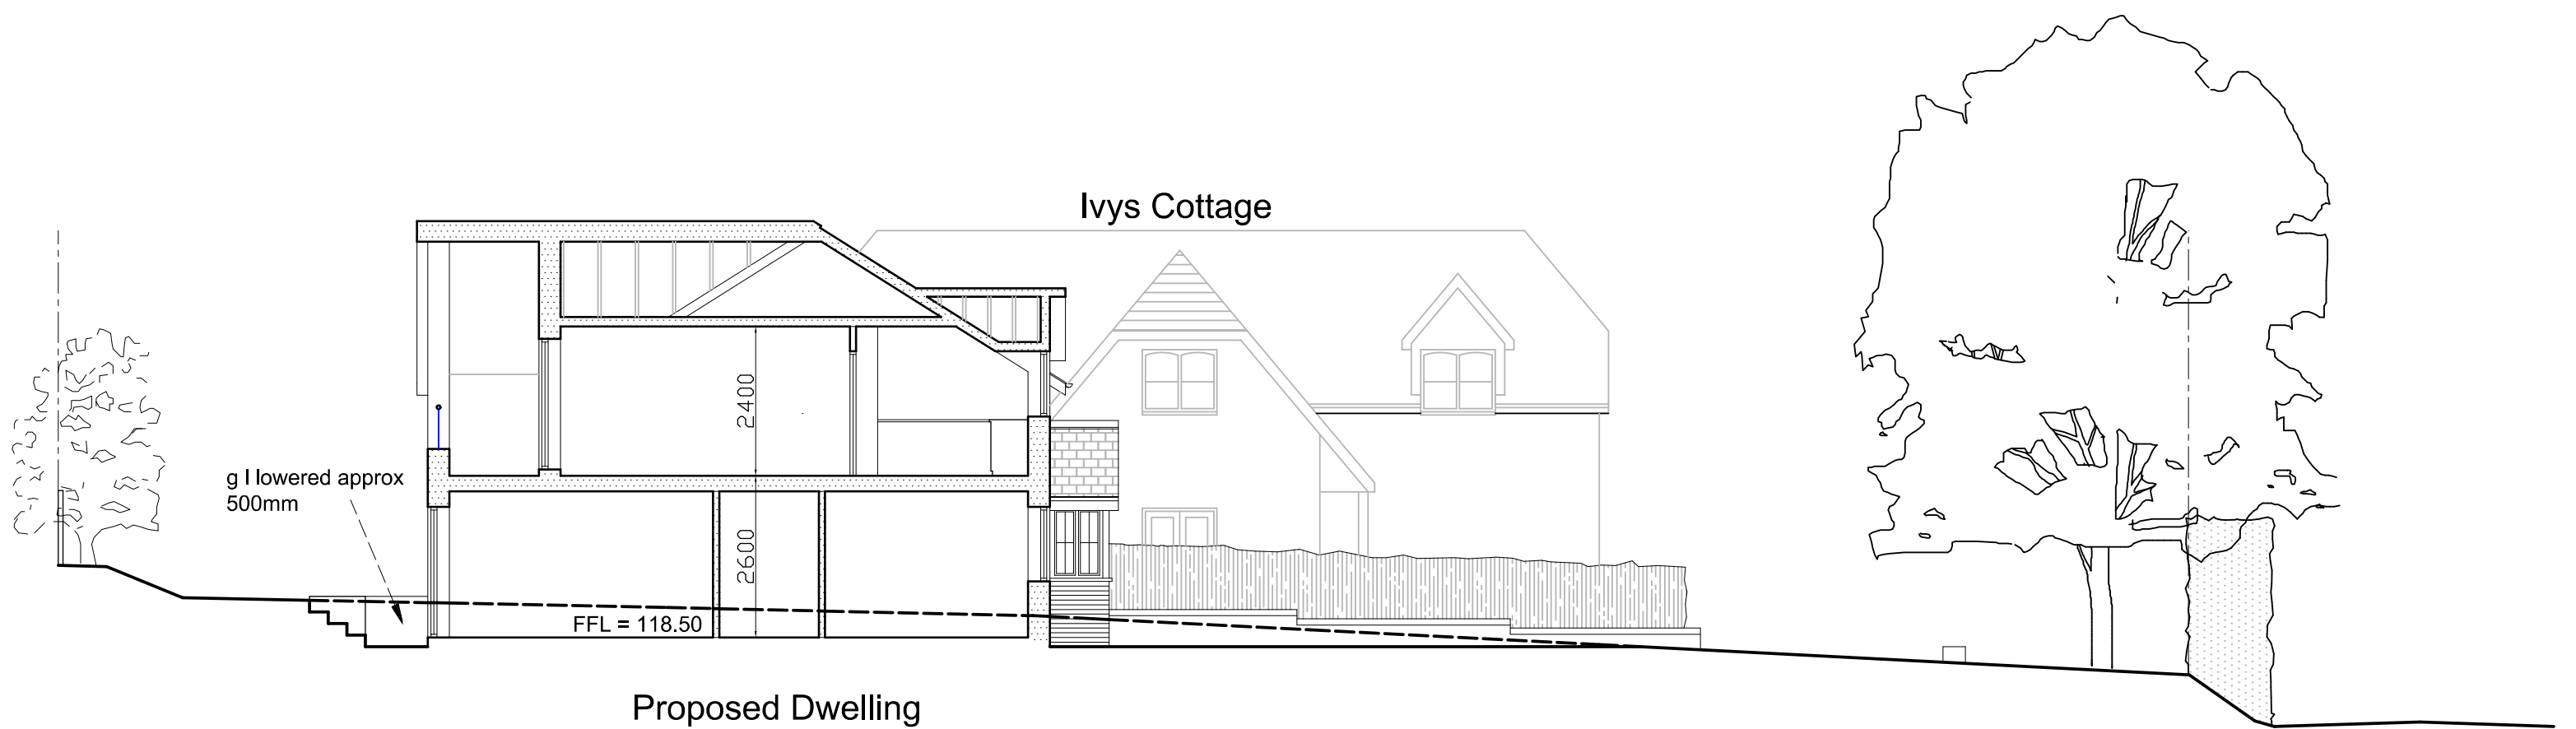

Ivys Cottage


Proposed Dwelling

Smiths End Lane

PROPOSED SECTION YY - Scale 1:100

114.00

114.00

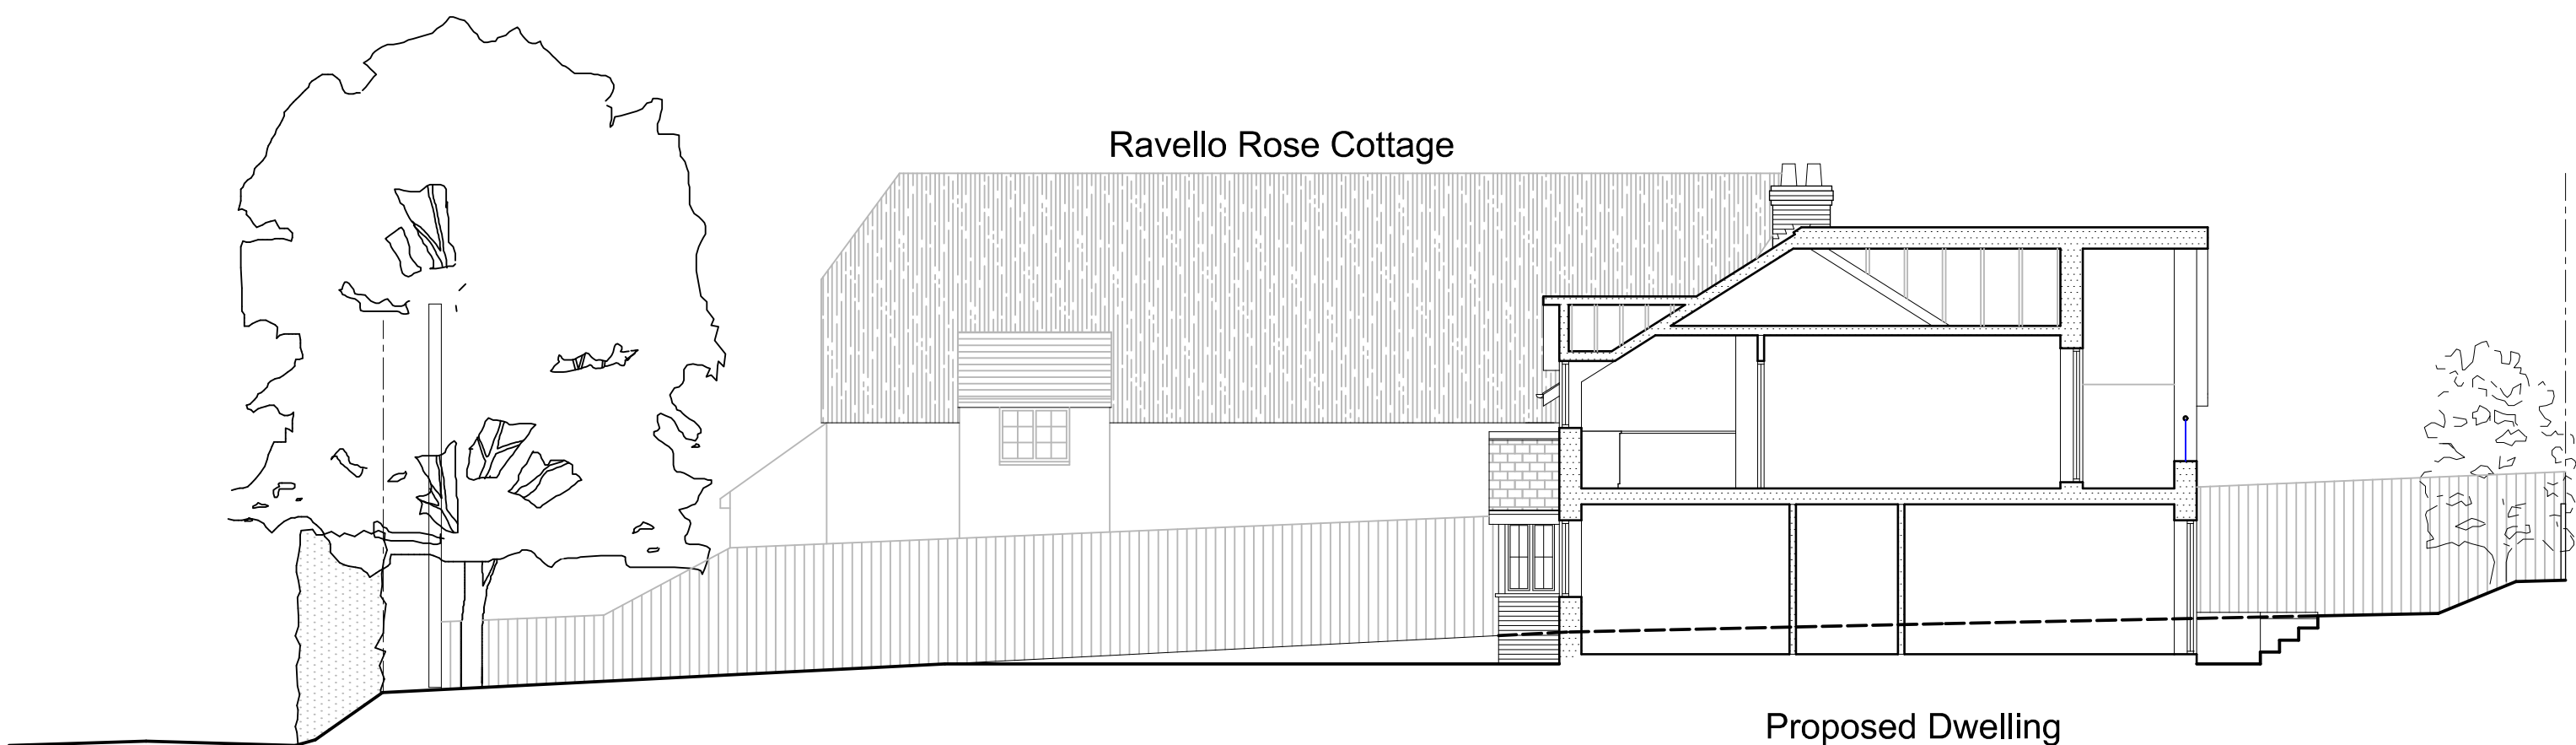

Ravello Rose Cottage


Proposed Dwelling

Smiths End Lane

PROPOSED SECTION ZZ - Scale 1:100

114.00

114.00

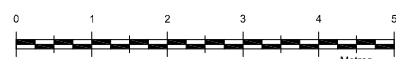

A	10/06/25	chimney stack added	C.R.
No.	Date	Revision	Initial

Project

PROPOSED DWELLING AT
IVYS COTTAGE,
SMITHS END LANE
BARLEY, ROYSTON,
HERTS SG8 8LH

Client

ANDREW NOADES

Drawing

PROPOSED SITE SECTIONS

Scale 1:100 @ A1 Drawn C.R.

Checked Date May 24

Drawing No.

NOA/25/06A

This drawing and design is copyright and must not be reproduced in part or in whole without prior written consent. Contractors must verify all dimensions on site before commencing work