
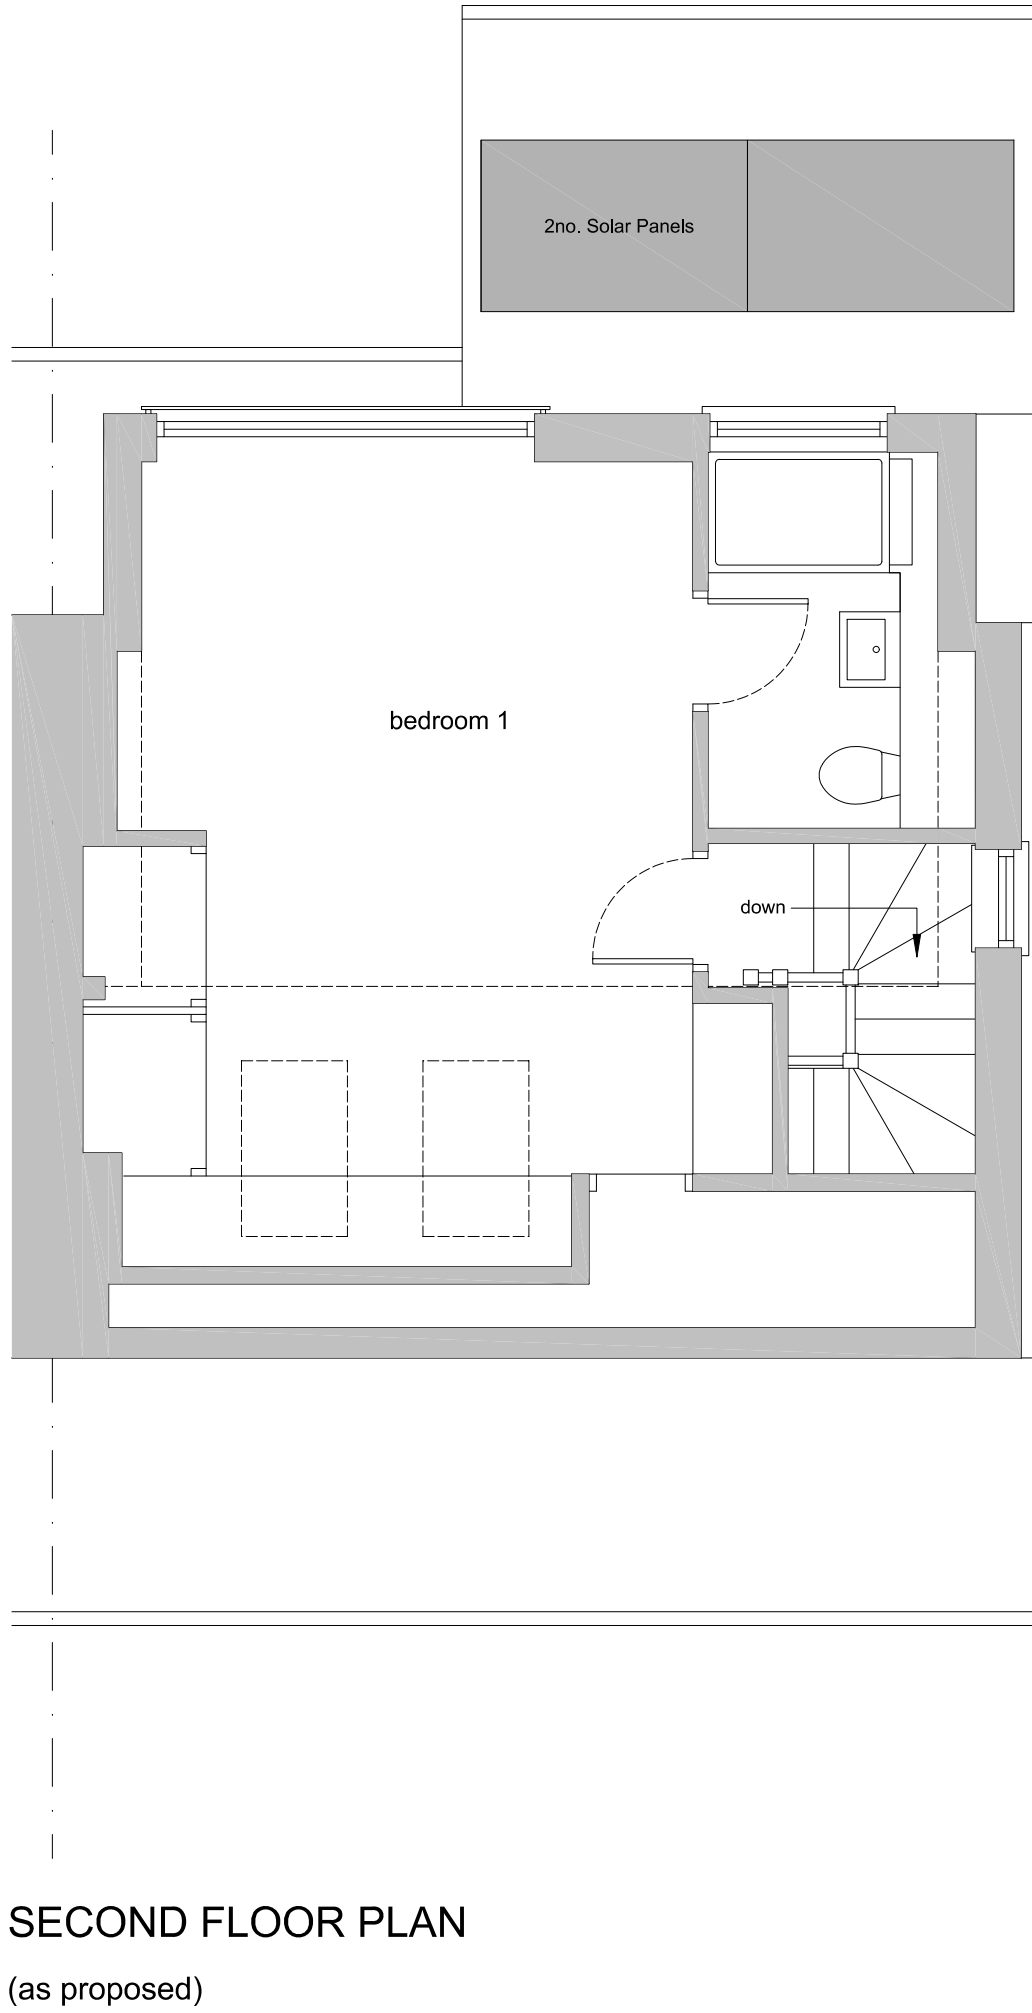
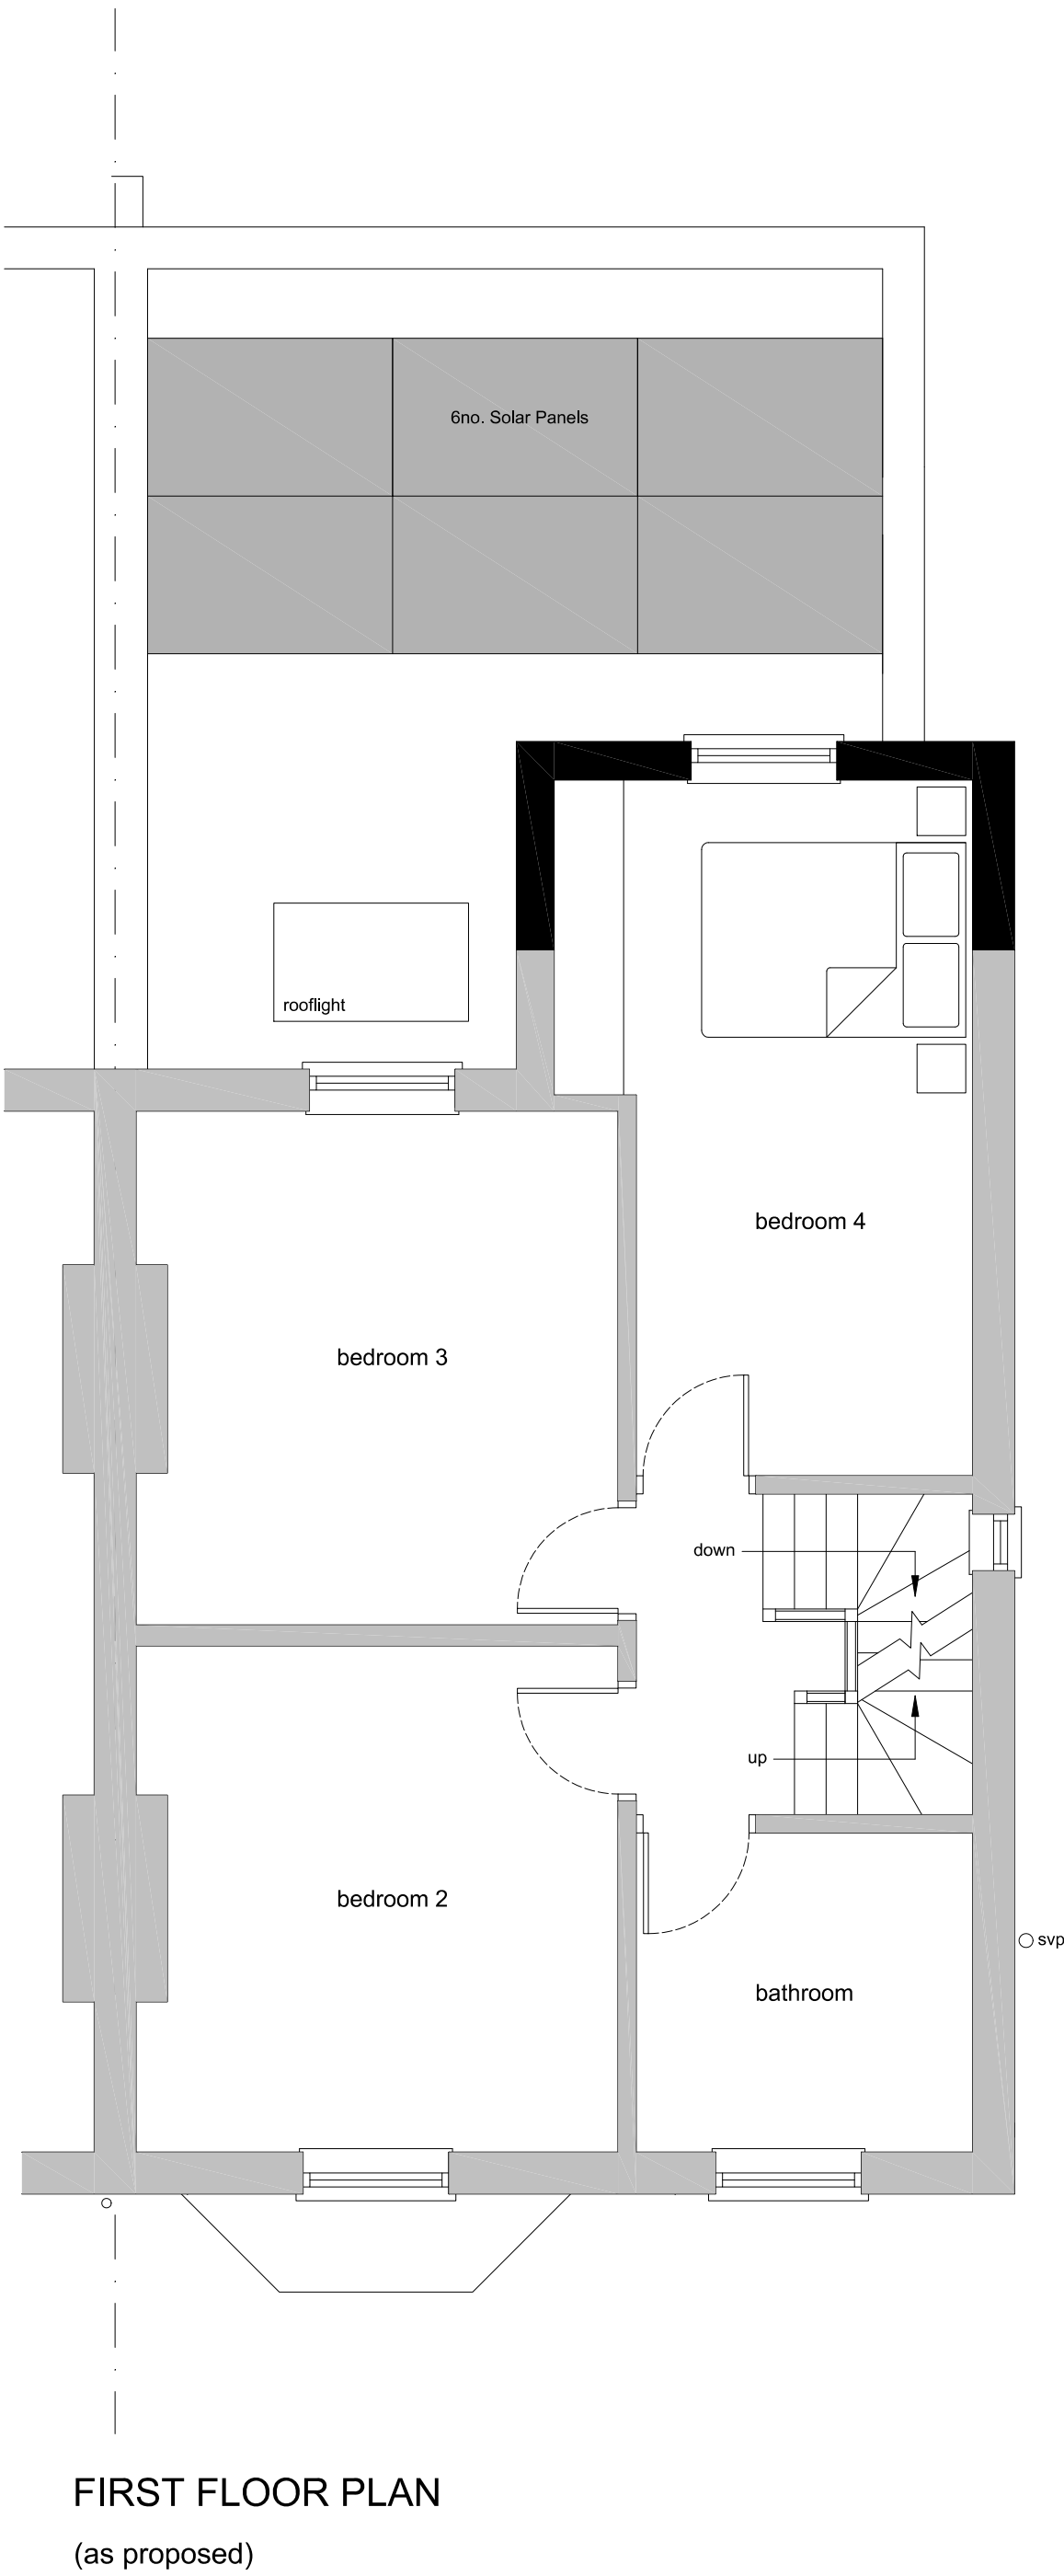


GENERAL NOTES	
No.	Description
01	Check all dimensions on site
02	 Walls existing
03	 Walls proposed
04	EXTERNAL MATERIALS EXTENSION ROOF: EPDM rubber roof in black. EXTENSION WALLS: Facing brickwork to match existing house. EXTENSION WINDOWS: White uPVC sash and casement windows and black powder coated aluminium windows with flush casements and equal sight lines. EXTENSION DOORS: Black powder coated aluminium doors with flush casements and equal sight lines. RAINWATER GOODS: Black aluminium hoppers half round gutters and rainwater pipes.

REVISIONS		
Rev	Date	Description
A	Jun 25	Solar panels annotated

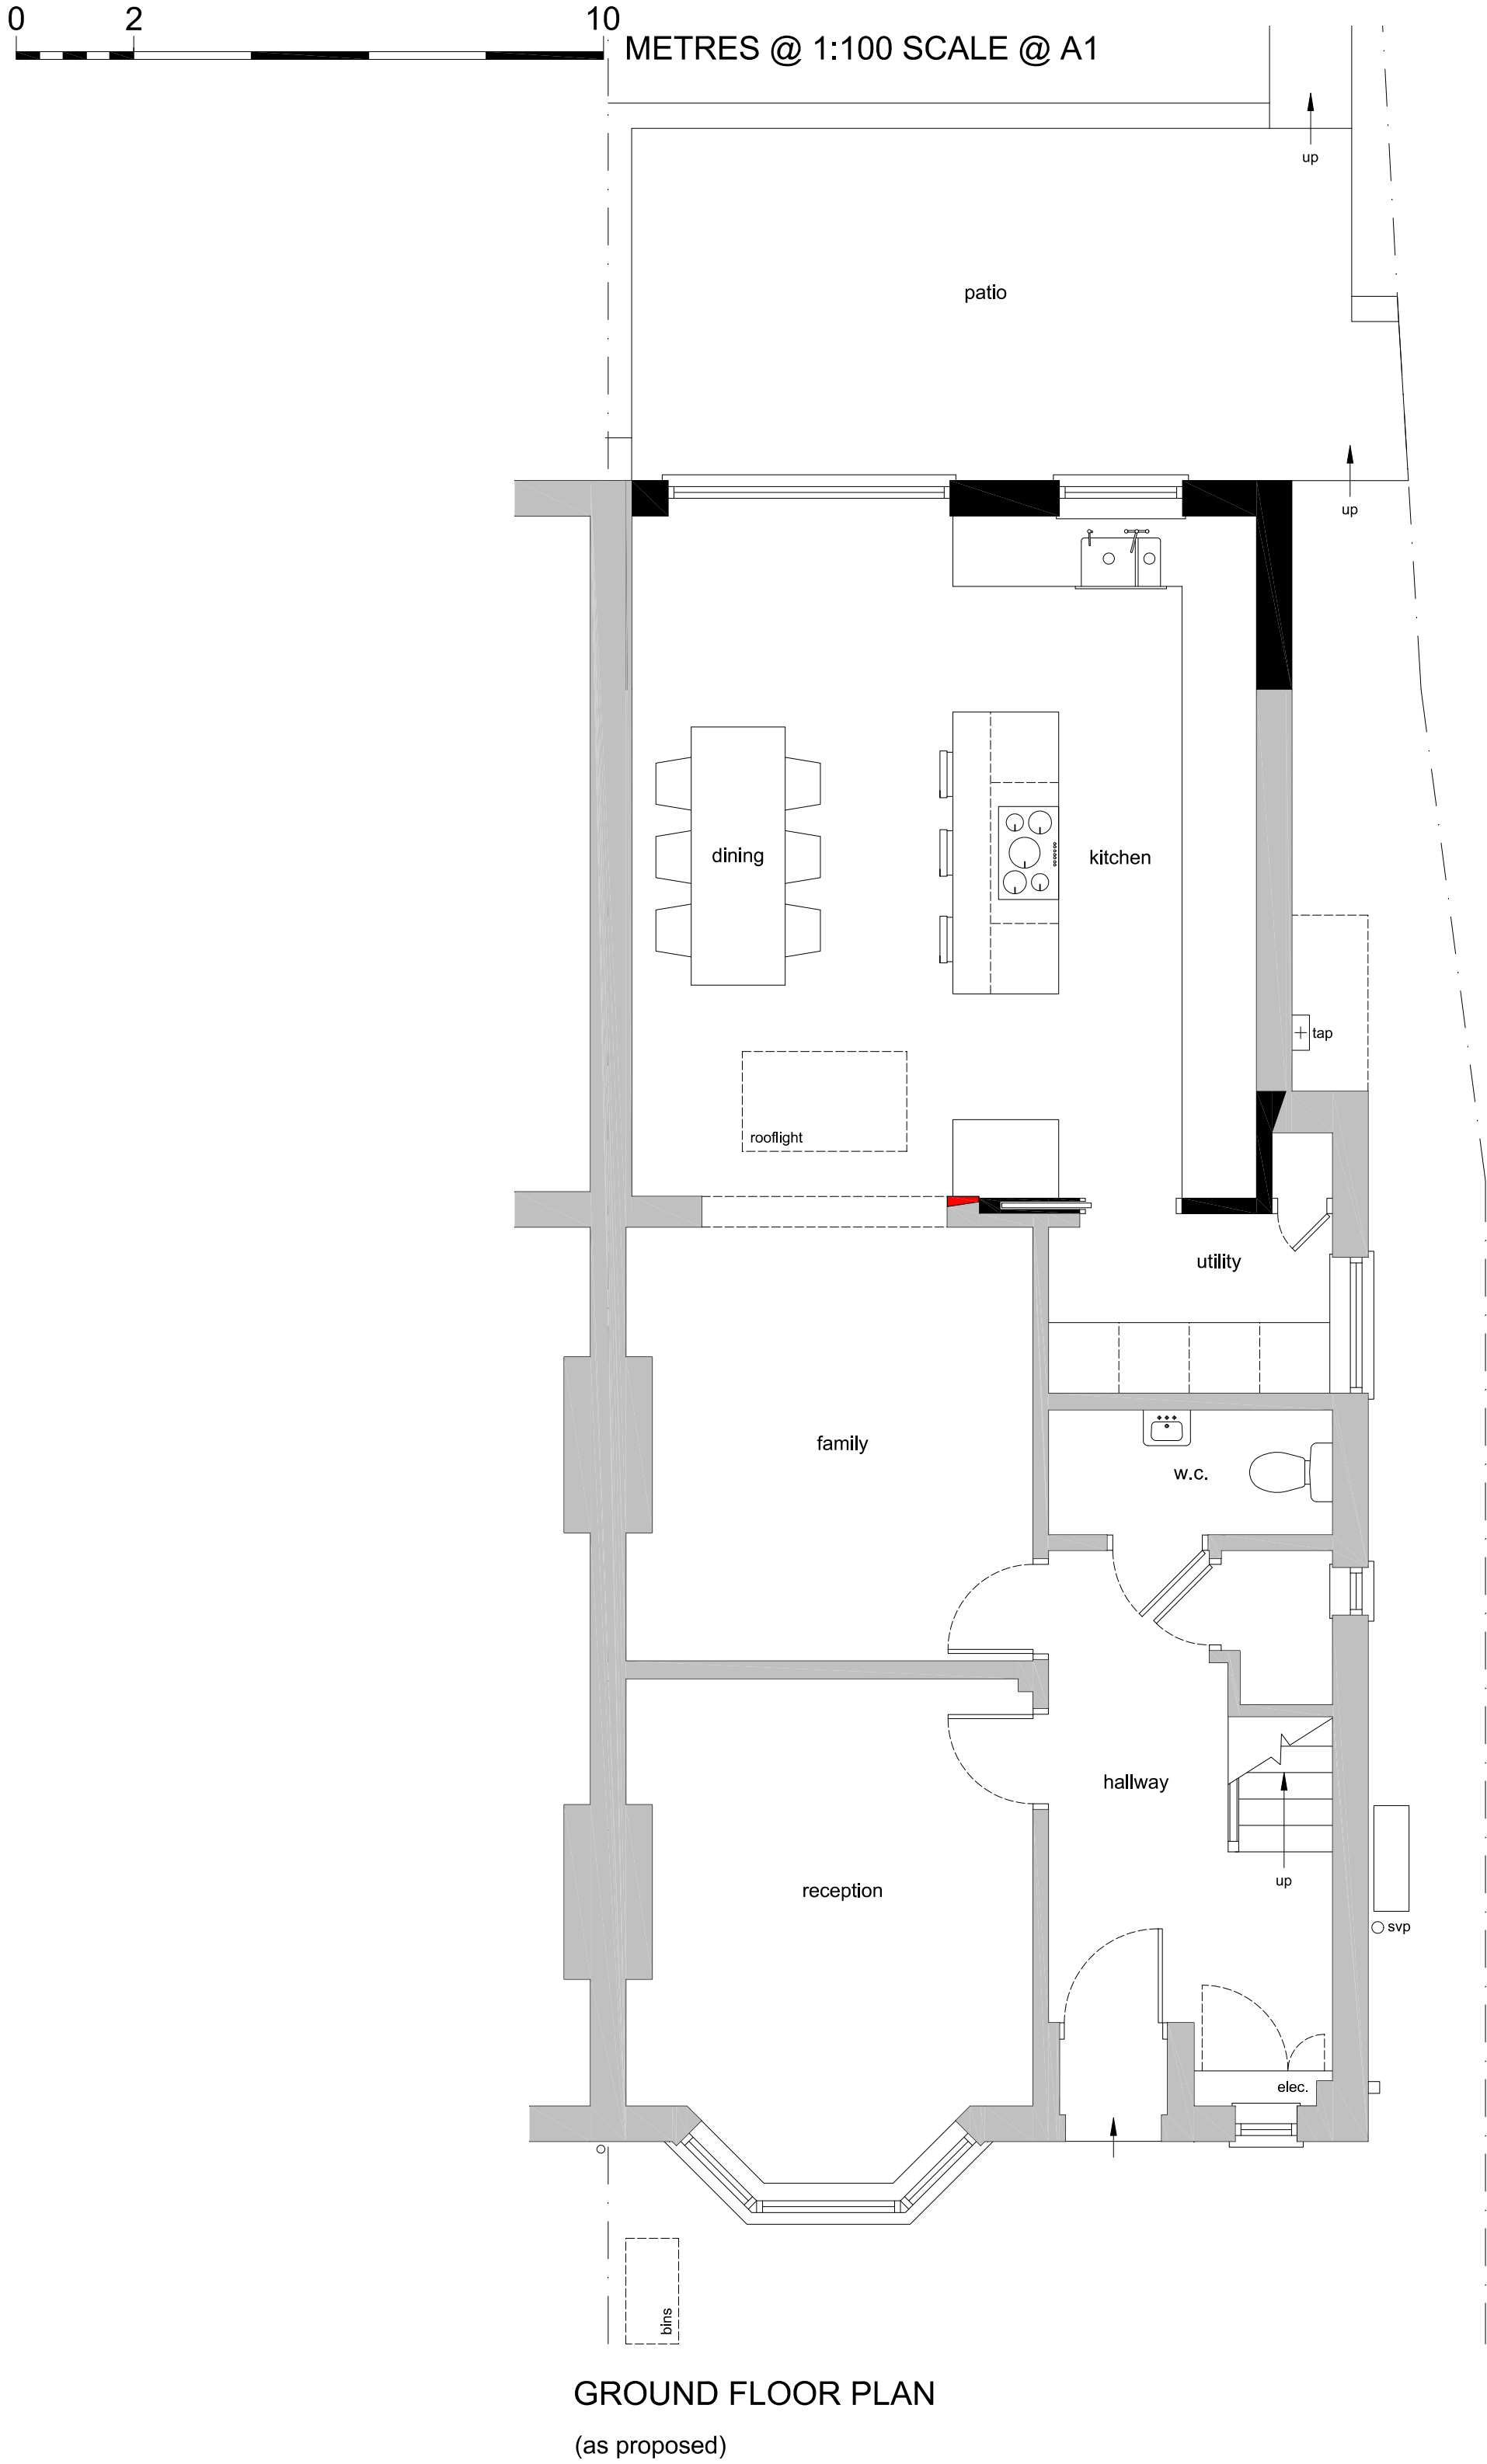

W

B

S

WHITEBRICK

29b Hermitage Road,
Hitchin, Hertfordshire, SG5 1BY.
info@whitebrick.studio

CLIENT
Mr and Mrs Puncher

PROJECT
Extension and Alterations at 45 Bearton Road, Hitchin, Hertfordshire, SG5 1UE.

DRAWING TITLE
Proposed Plans and Elevations

INFORMATION	
Job ref	2505
Drawing no.	2505-02A
Scale	1:50, 1:100 @ ISOA1
Date	May 25
Drawn	CWM