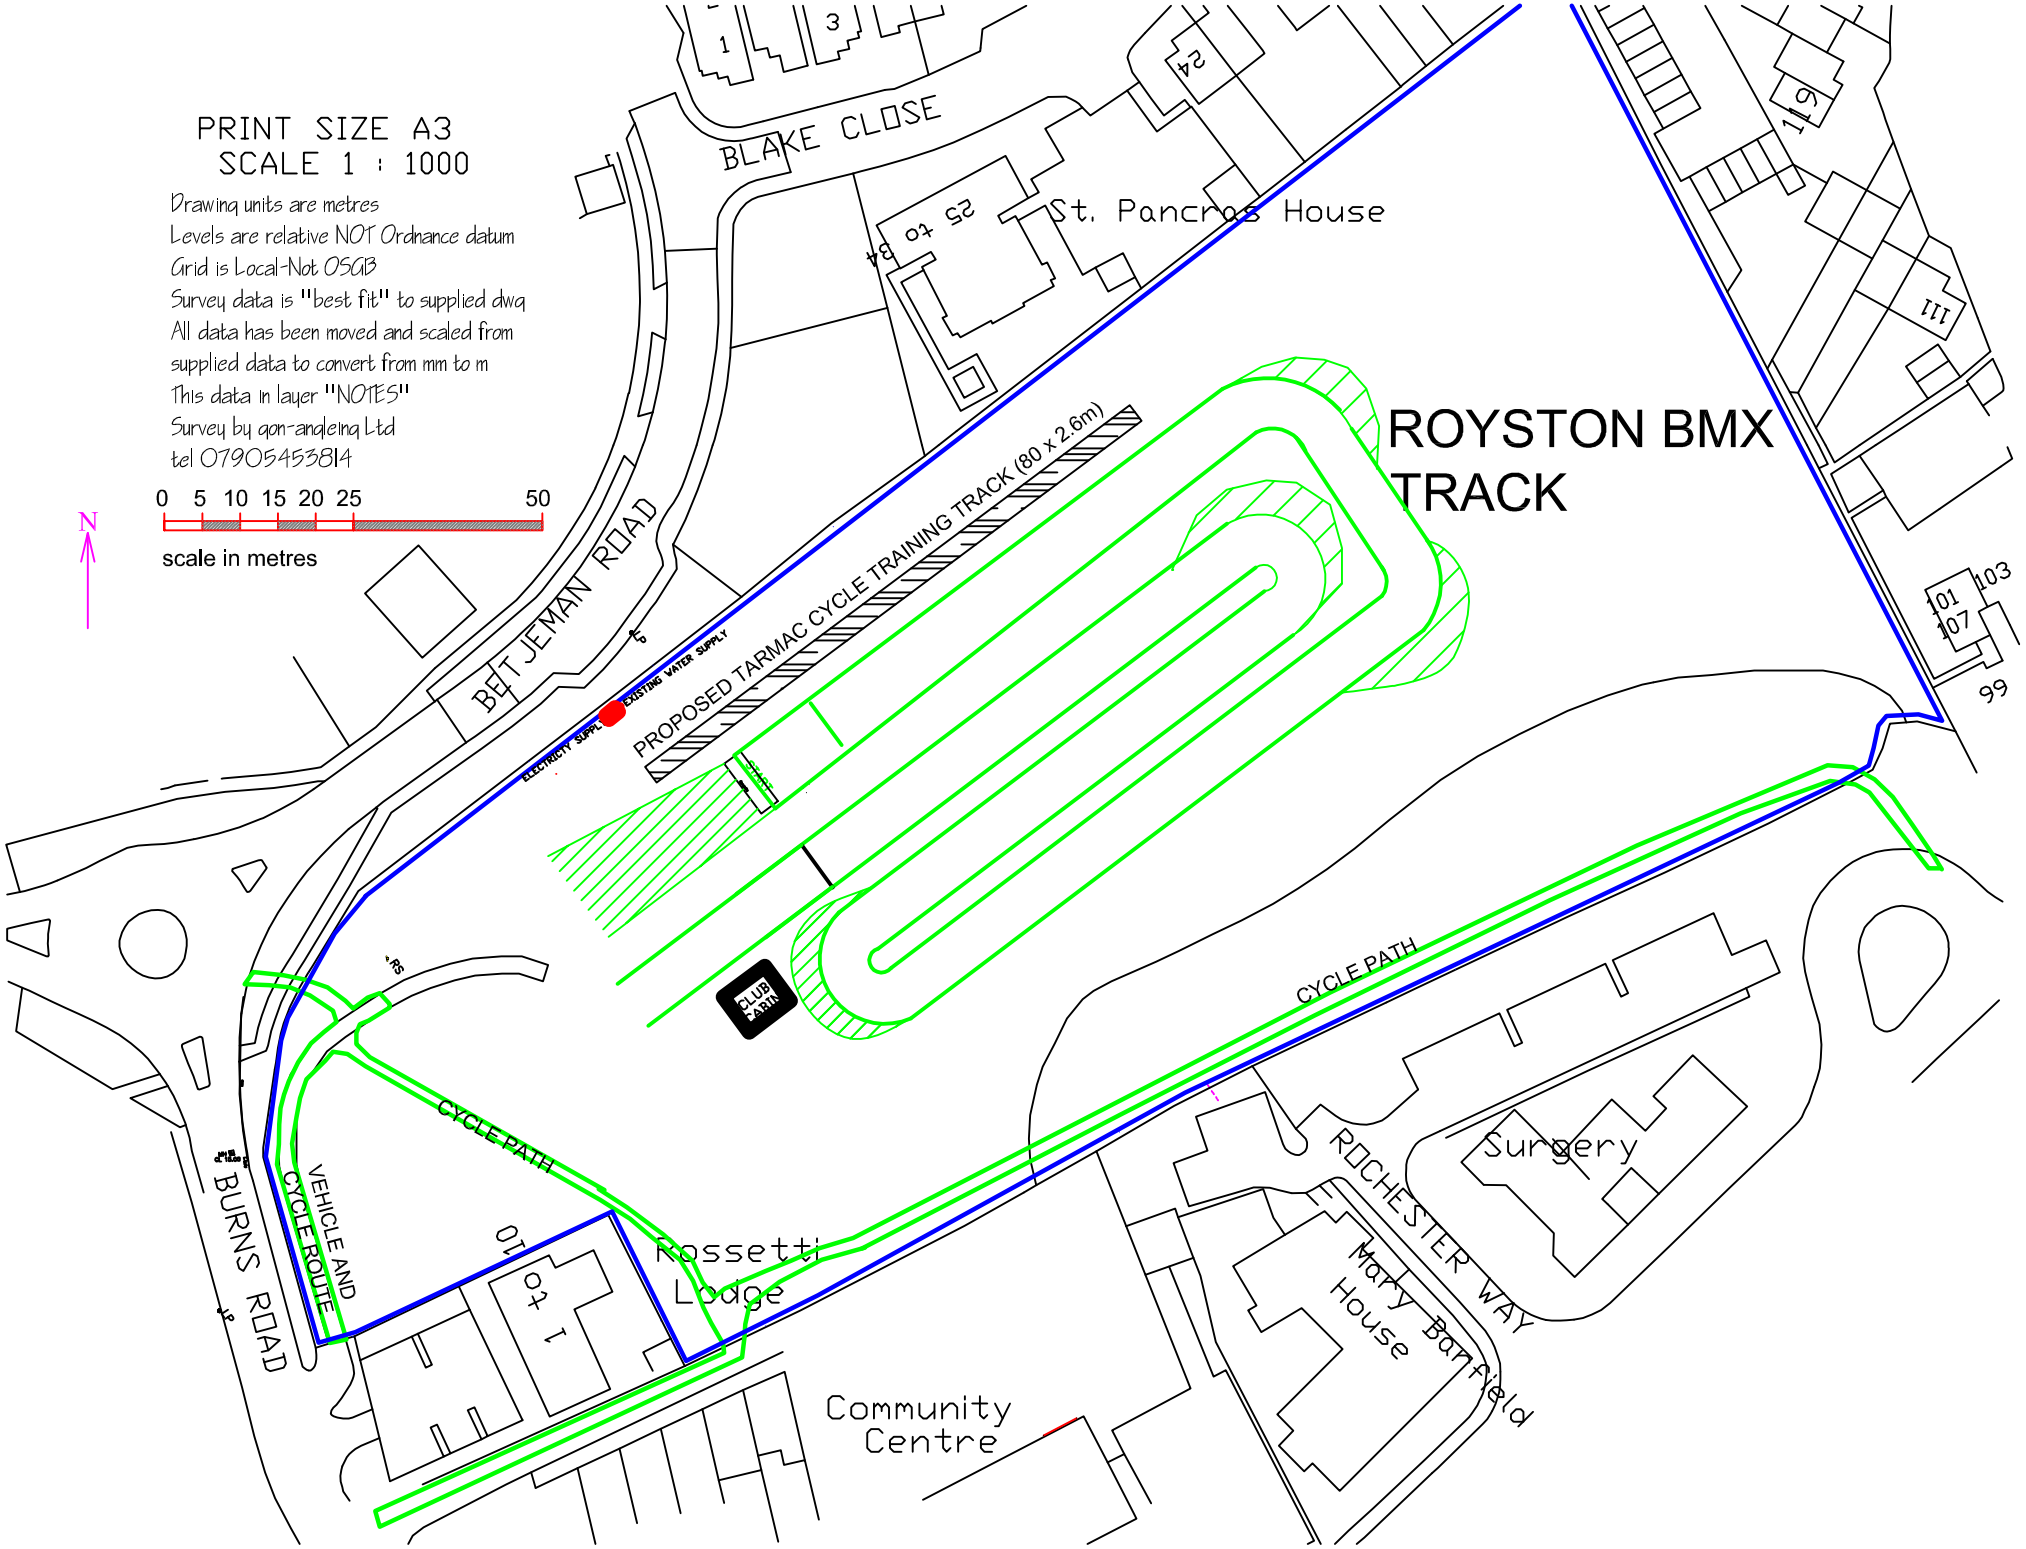
PRINT SIZE A3
SCALE 1 : 1000
Drawing units are metres
Levels are relative NOT Ordnance datum
Grid is Local-Not OSGB
Survey data is "best fit" to supplied dwg
All data has been moved and scaled from
supplied data to convert from mm to m
This data in layer "NOTES"
Survey by gon-angleing Ltd
tel 07905453814
0 5 10 15 20 25 50
scale in metres
N
BLAKE CLOSE
St. Pancras House
25 to 34
24
1
3
119
111
ROYSTON BMX
TRACK
BETJEMAN ROAD
PROPOSED TARMAC CYCLE TRAINING TRACK (80 x 2.6m)
ELECTRICITY SUPPLY
EXISTING WATER SUPPLY
CLUB CABIN
101
107
103
99
CYCLE PATH
CYCLE PATH
VEHICLE AND CYCLE ROUTE
BURNS ROAD
10 to 1
Rossetti Lodge
Community Centre
ROCHESTER WAY
Surgery
Mary Banfield House