

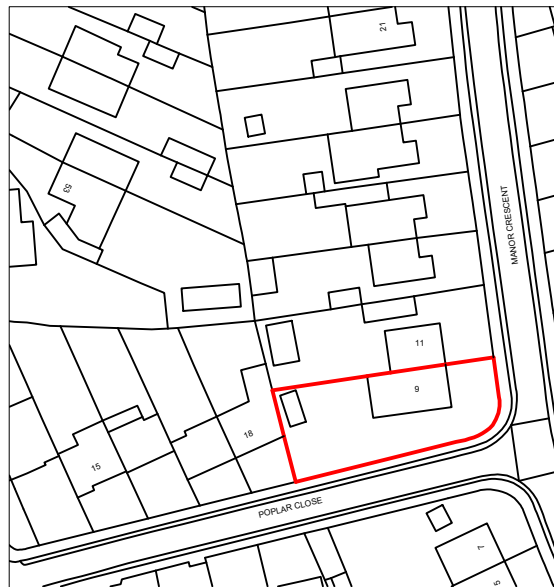


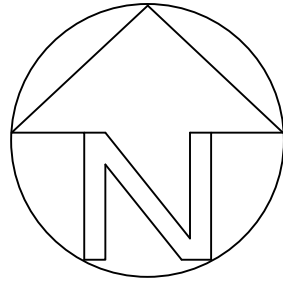

LOCATION PLAN

Notes

All drawings to be signed off by building control before the commencement of any works. If works commence on a Building Notice, the Builder/property owner commences works at their own risk and ELA Design (or its Officer's) cannot accept any liability whatsoever for these works carried out.

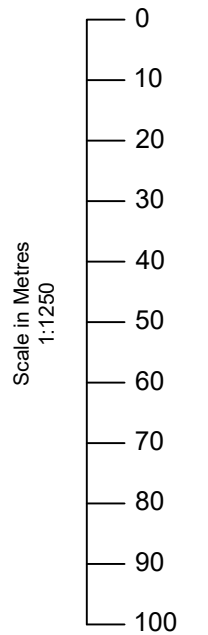

O/S licence number			
100060020			
Rev	Date	Details	By
A	25/06/26	Revision A	CE
Project: Loft Conversion			
Drawing: Site Location Plan			
Address: 9 Manor Crescent, Hitchin, SG4 9LY			
Drawing N°: ELA/9			Rev: A

A3 Scale: 1:1250	Drawn By: CE	Job No: 3600	Date: 25/06/26
---------------------	-----------------	-----------------	-------------------



ELA Design
Beechcroft
Riverside Avenue
Broxbourne
Herts
EN10 6RA
Tel:- 07979510821