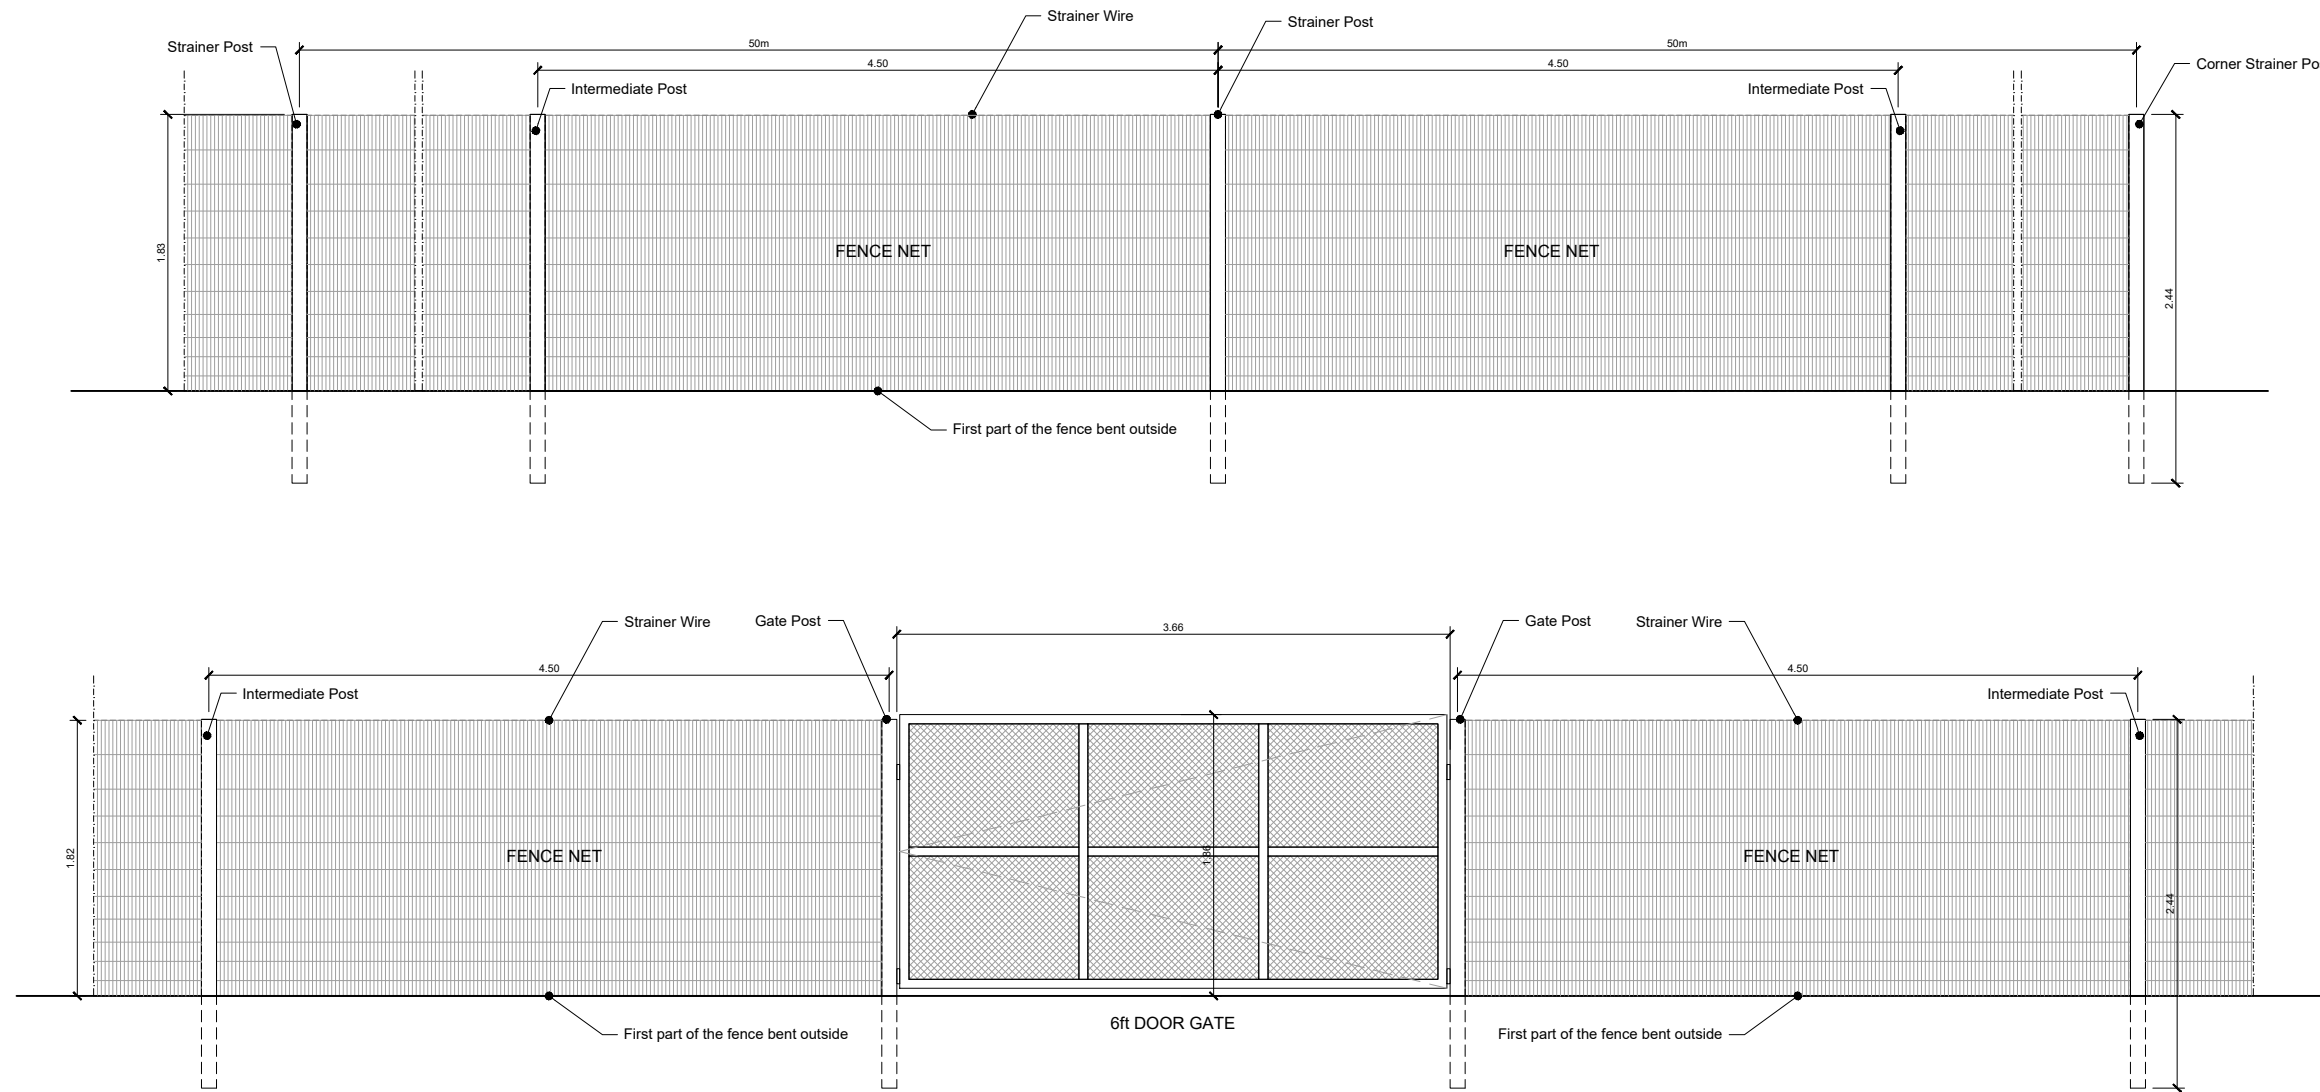


NOTES

Do not scale from this drawing, use figured dimensions only.
All dimensions to be checked on site.
All drawings to be read in conjunction with other contract documentation.
Any discrepancies to be reported to the Contract Administrator before any work commences.

© Copyright Bidwells LLP

client: SF & RF LIMITED
project: Dog Paddock, Land at Weston Way, Baldock CL34373

dwg title: **PROPOSED TYPICAL FENCE AND GATE ELEVATIONS**

discipline	ARCHITECTURE	drawn	gm	chk'd	--	date:	13/03/26	scale @ A3	1:50
project no.	JB111363	dwg no.	DR-A-1000	rev.	P1	status.	PLANNING		

BIDWELLS

Trumpington Road
Cambridge CB2 9LD
t: 01223 841841
f: 01223 845150
bidwells.co.uk

rev.	date	description	dm	chk'd
-	-/-/-	-	-	-