



4-BED SECTION - TYPE 2A (with loft)
HOUSES 1, 2, 3, 4

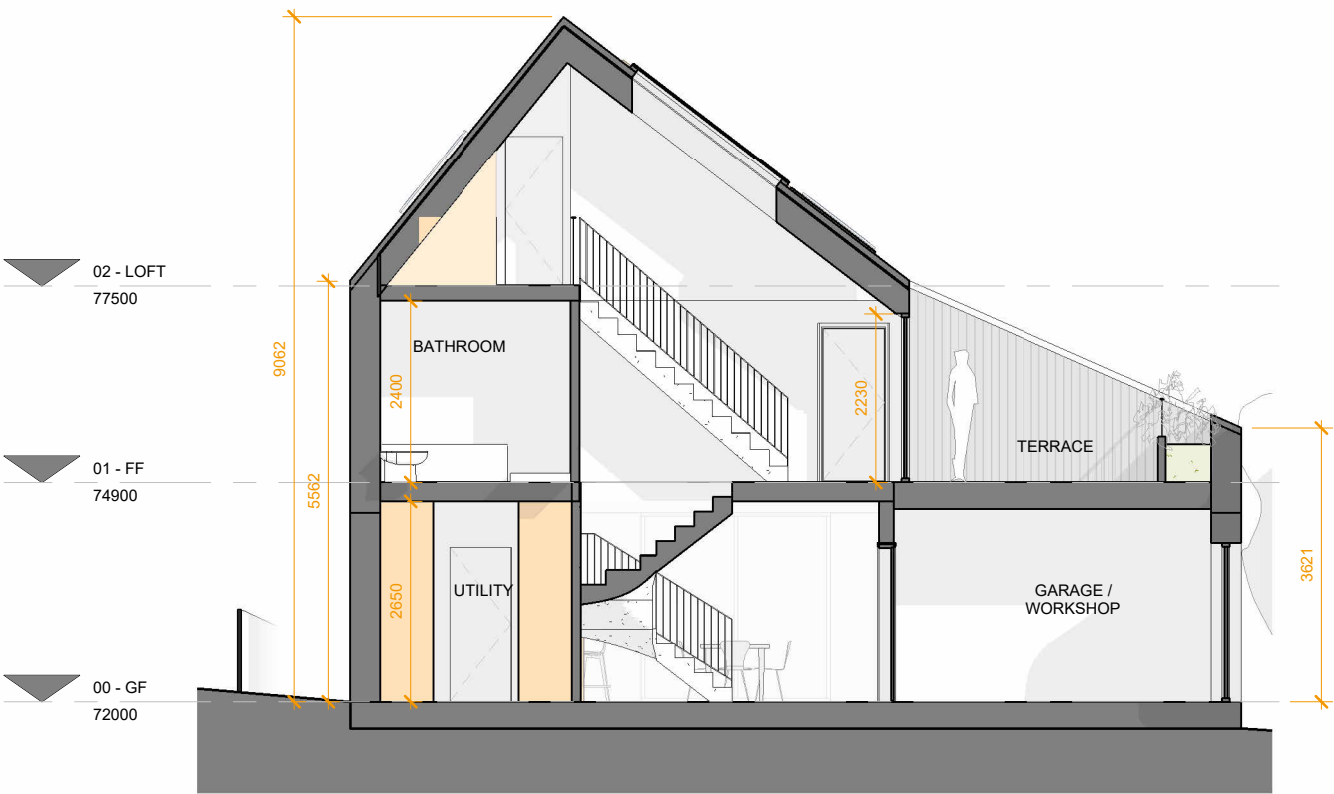


SECTION A - HOUSE 1
1 : 100

4-BED SECTION - TYPE 2B (no loft)
HOUSES 5, 6

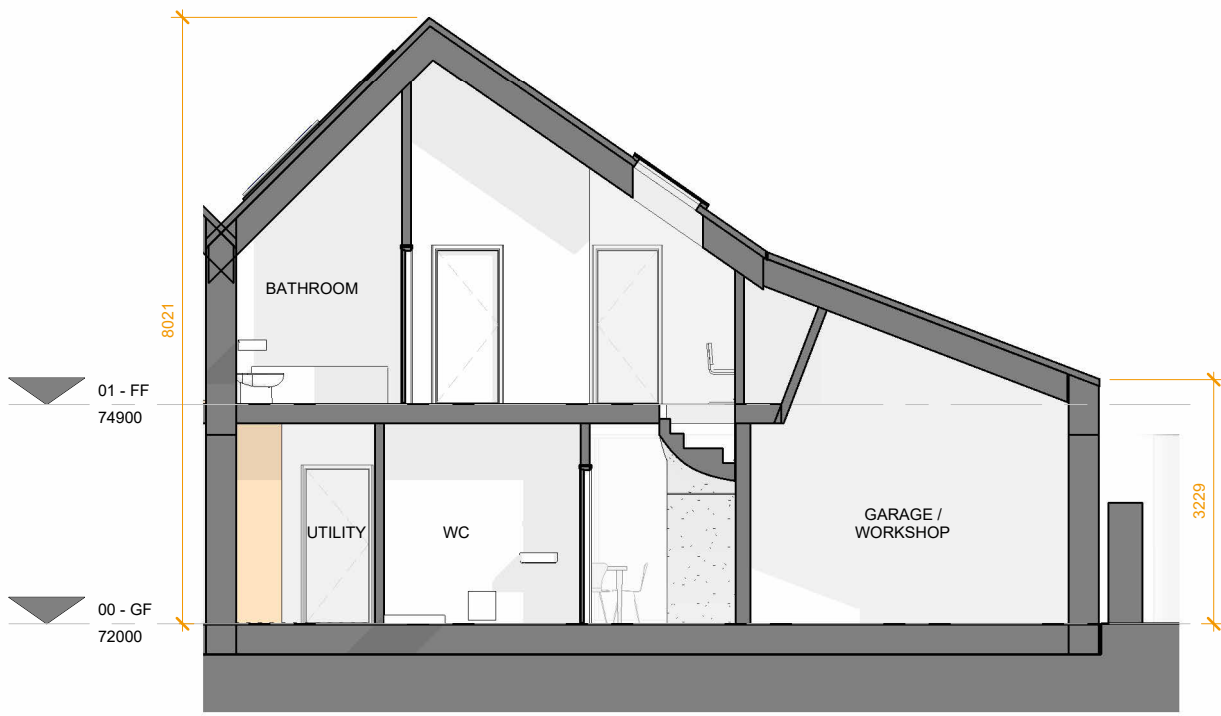


SECTION B - HOUSE 6
1 : 100

3-BED SECTION - TYPE 1A
HOUSES 7, 9

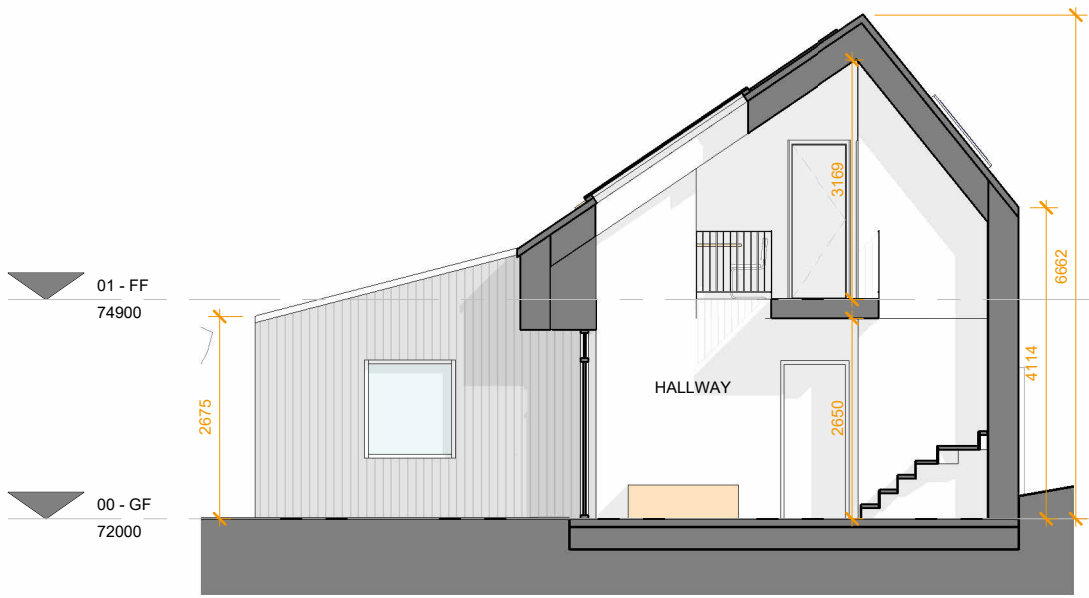


SECTION C - HOUSE 9
1 : 100

3-BED SECTION - TYPE 1B
HOUSE 8

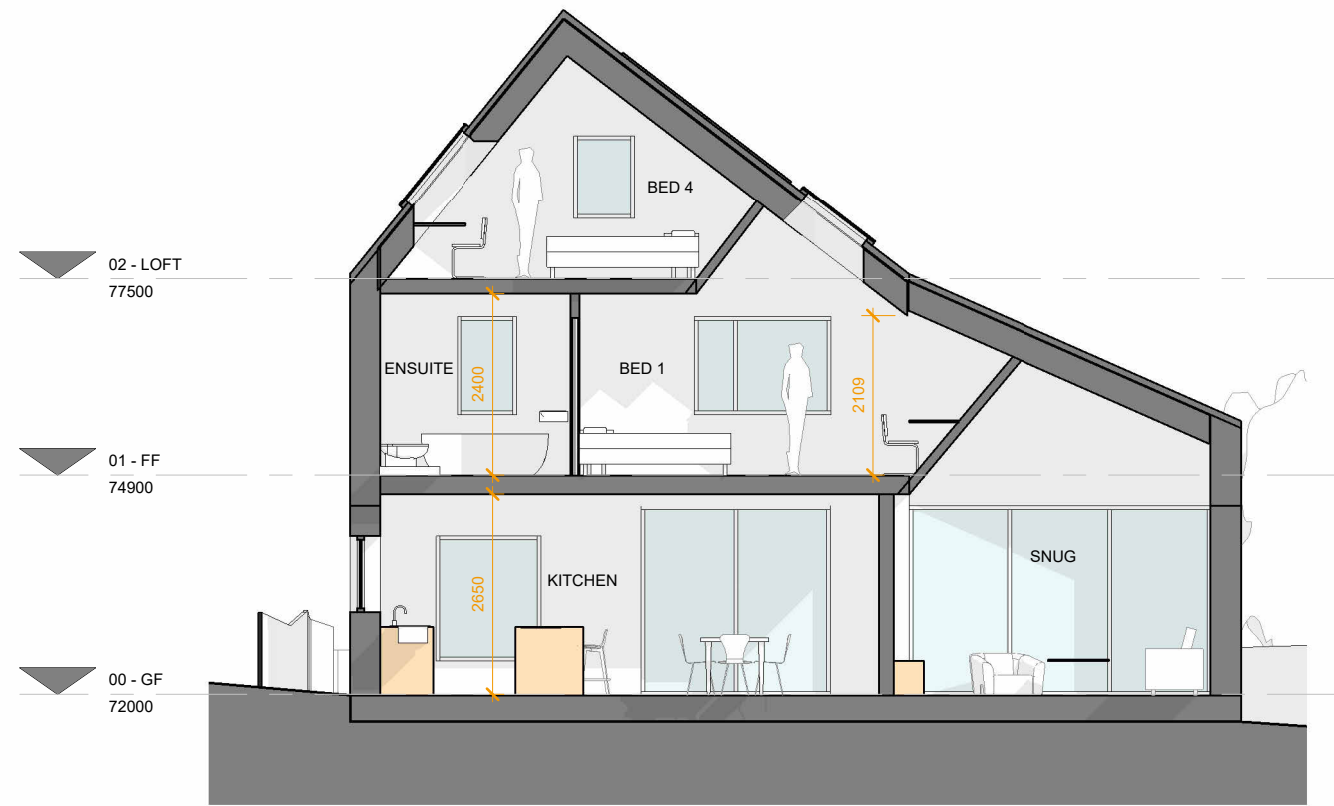

SECTION A' - HOUSE 1
1 : 100

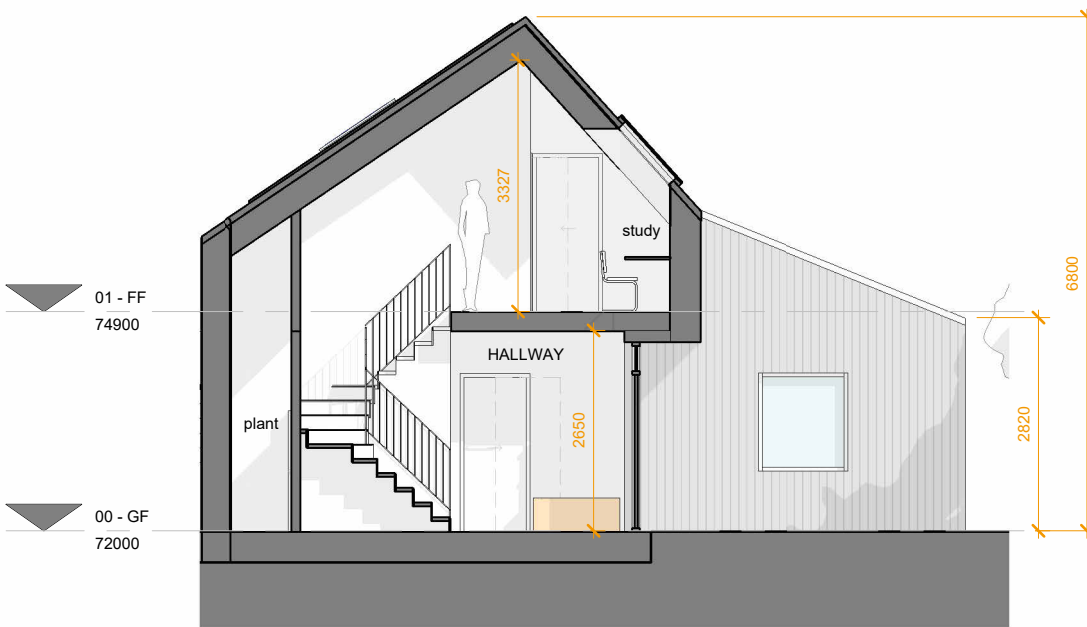

SECTION D - HOUSE 8
1 : 100

NOTES:

KEY PLAN:

REVISION:

DATE 20.05.26 REVISION P1 DESCRIPTION PLANNING SUBMISSION

This drawing is for planning purposes only.
Positions or details of windows, doors, or
building fabric to adjoining properties are
indicative only. They may not have been
surveyed accurately due to limited access.

TAS
ARCHITECTS

CAMBRIDGE 6 Highworth Avenue, CB4 2BG
HERTFORDSHIRE/24 Lark Street, 9-12 Clarence Rd Dept.
Buckingham, Hertfordshire, HP4 3AS
LONDON 4 Lime Yard, Spitalfields St, London, E1 6LX
SUFFOLK The Forge, Ipswich, Suffolk, IP9 1AX
T: +44 (0)207 943 0707 E: hello@tasarchitects.co.uk

PROJECT ADDRESS:	Pound Farm, London Road, St Ippolyts, SG4 7NE	
CLIENT:	Dave Fisk	
DRAWING NAME:	TYPICAL SECTIONS	
PURPOSE:	PLANNING	
DRAWING NO.:	P394_GA_1.01	P1
ISSUE NO.:		
SCALE:	1 : 100 @ A2	

SCALE 1:100 @ A2
0m 1m 2m 3m 4m 5m