
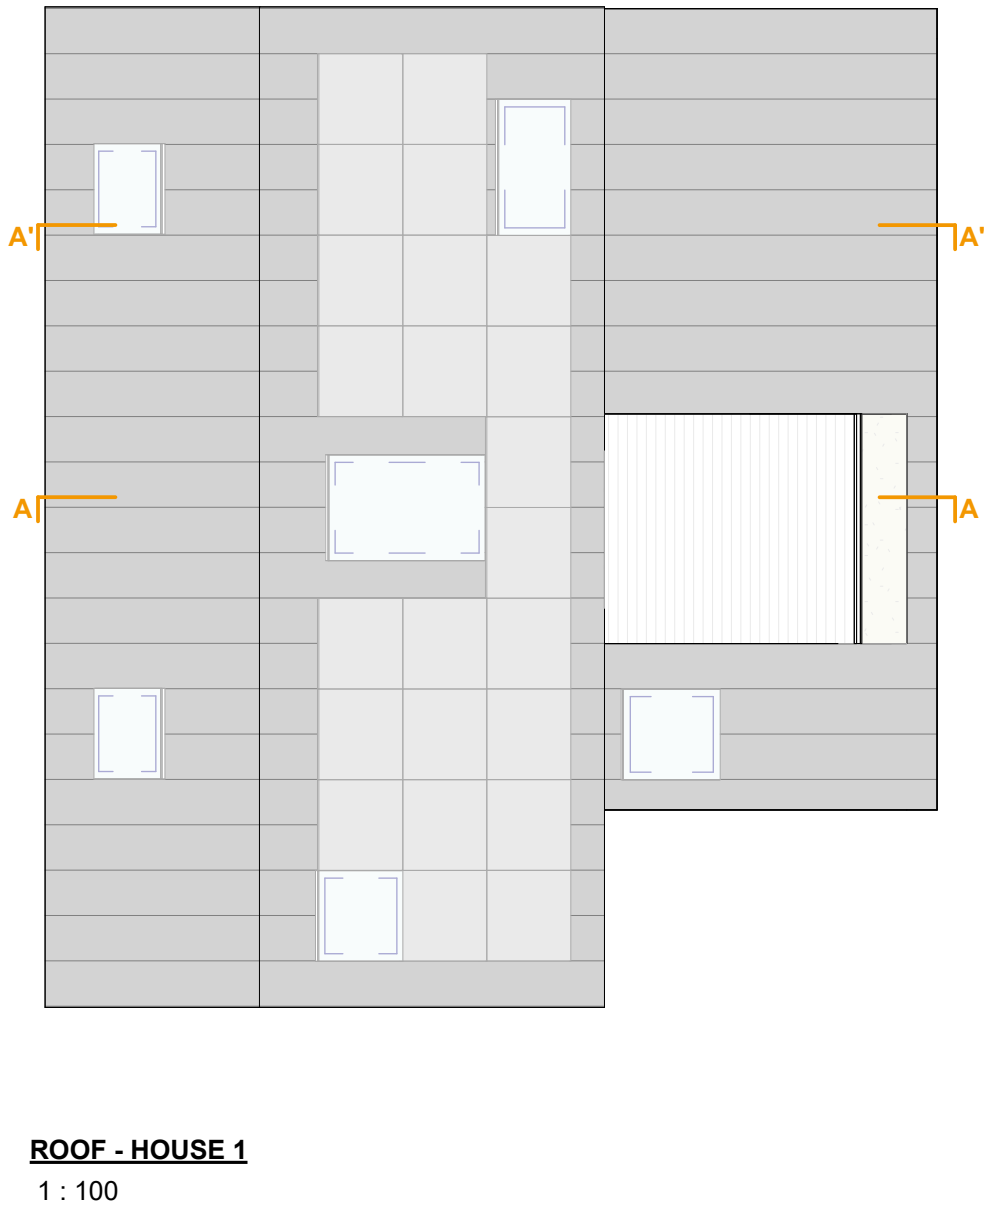
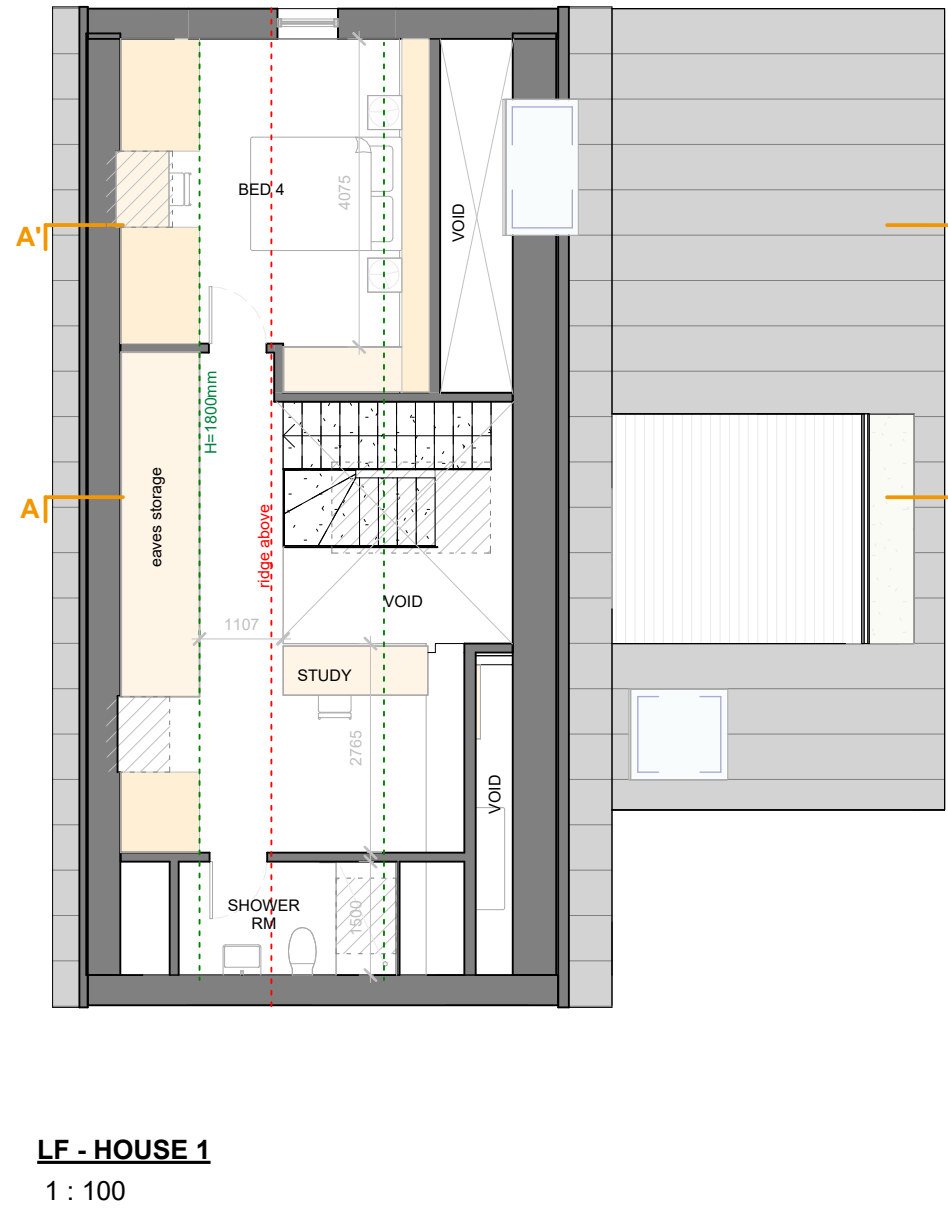
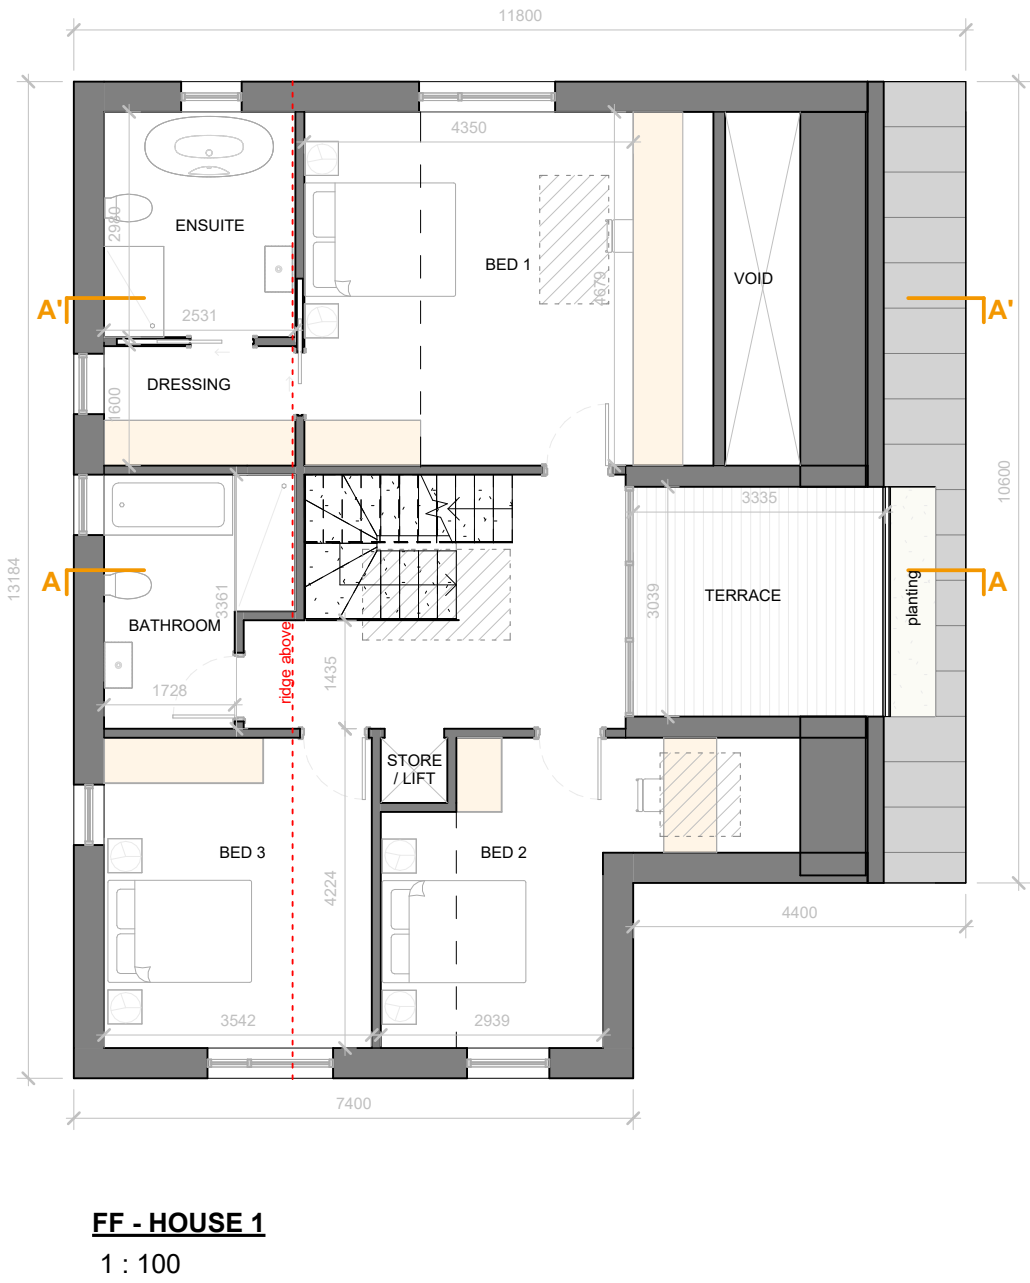


4-BED LAYOUT - TYPE 2A (with loft)
HOUSES 1, 2, 3, 4

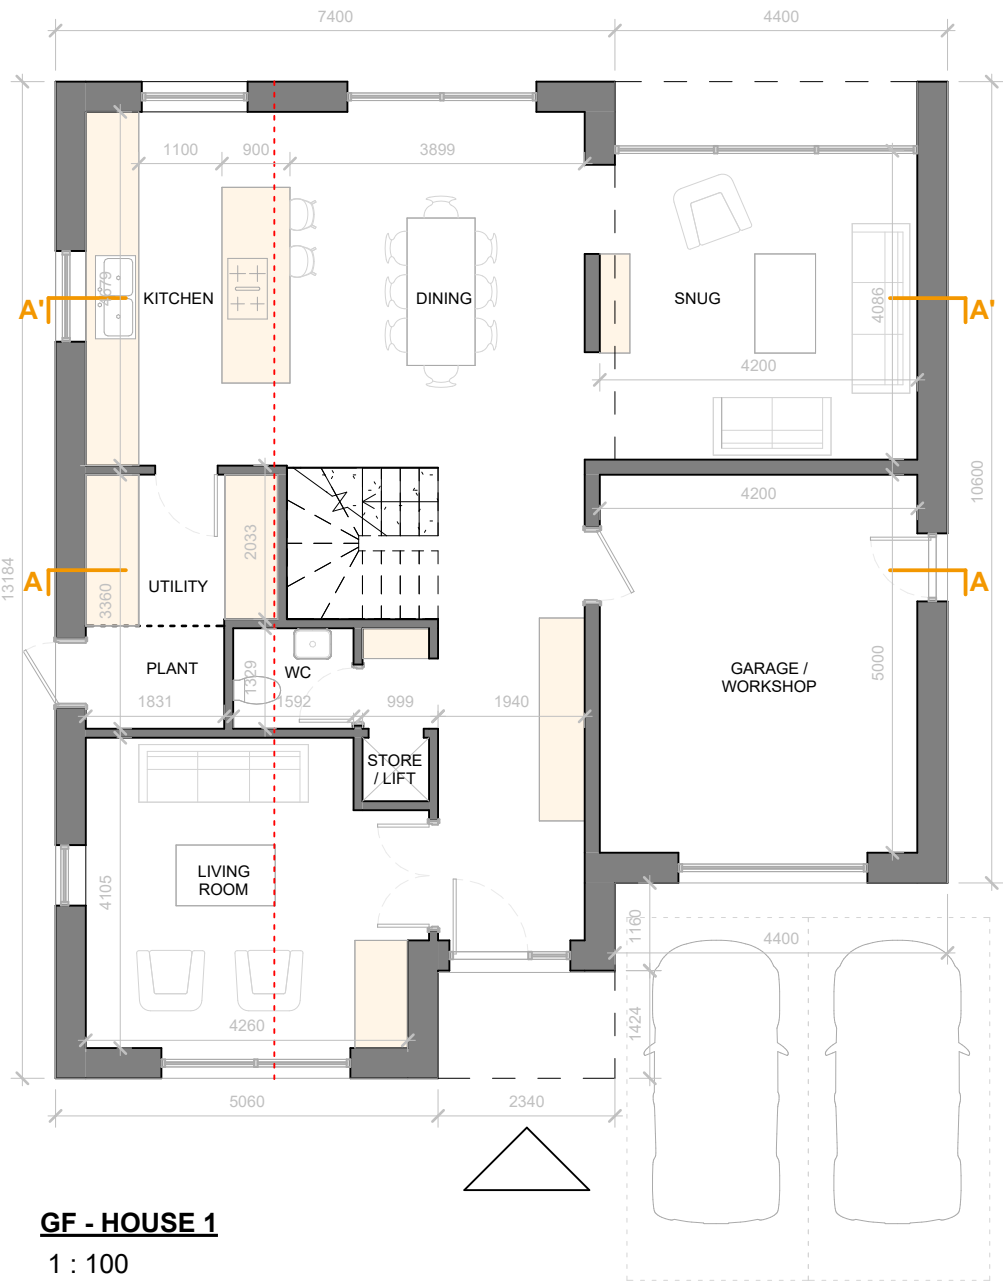

SCALE 1:100 @ A2 0m 1m 2m 3m 4m 5m	NOTES:	KEY PLAN:	REVISION: <table><tr><th>DATE</th><th>REVISION</th><th>DESCRIPTION</th></tr><tr><td>20.05.26</td><td>P1</td><td>PLANNING SUBMISSION</td></tr></table> This drawing is for planning purposes only. Positions or details of windows, doors, or building fabric to adjoining properties are indicative only. They may not have been surveyed accurately due to limited access.	DATE	REVISION	DESCRIPTION	20.05.26	P1	PLANNING SUBMISSION	TAS ARCHITECTS CAMBRIDGE 6 Highworth Avenue, CB4 2BG HERTFORDSHIRE D-Lab Studio, 8-12 Clarence Rd Depot, Berkhamstead, Hertfordshire, HP4 3AS LONDON 4 Lime Yard, Spitaler St, London, E1 6LX SUFFOLK The Forge, Ipswich, Suffolk, IP9 1AX T: +44 (0)207 943 0727 E: hello@tasarchitects.co.uk <table><tr><td>PROJECT ADDRESS:</td><td colspan="2">Pound Farm, London Road, St Ippolyts, SG4 7NE</td></tr><tr><td>CLIENT:</td><td colspan="2">Dave Fisk</td></tr><tr><td>DRAWING NAME:</td><td colspan="2">4-BED LAYOUT - TYPE 2A</td></tr><tr><td>PURPOSE:</td><td colspan="2">PLANNING</td></tr><tr><td>DRAWING NO.:</td><td>P394_GA_0.06</td><td>P1</td></tr><tr><td>ISSUE NO.:</td><td colspan="2"></td></tr><tr><td>SCALE:</td><td colspan="2">1 : 100 @ A2</td></tr></table>	PROJECT ADDRESS:	Pound Farm, London Road, St Ippolyts, SG4 7NE		CLIENT:	Dave Fisk		DRAWING NAME:	4-BED LAYOUT - TYPE 2A		PURPOSE:	PLANNING		DRAWING NO.:	P394_GA_0.06	P1	ISSUE NO.:			SCALE:	1 : 100 @ A2	
DATE	REVISION	DESCRIPTION																													
20.05.26	P1	PLANNING SUBMISSION																													
PROJECT ADDRESS:	Pound Farm, London Road, St Ippolyts, SG4 7NE																														
CLIENT:	Dave Fisk																														
DRAWING NAME:	4-BED LAYOUT - TYPE 2A																														
PURPOSE:	PLANNING																														
DRAWING NO.:	P394_GA_0.06	P1																													
ISSUE NO.:																															
SCALE:	1 : 100 @ A2																														