




3-BED LAYOUT - TYPE 1A
HOUSES 7,9

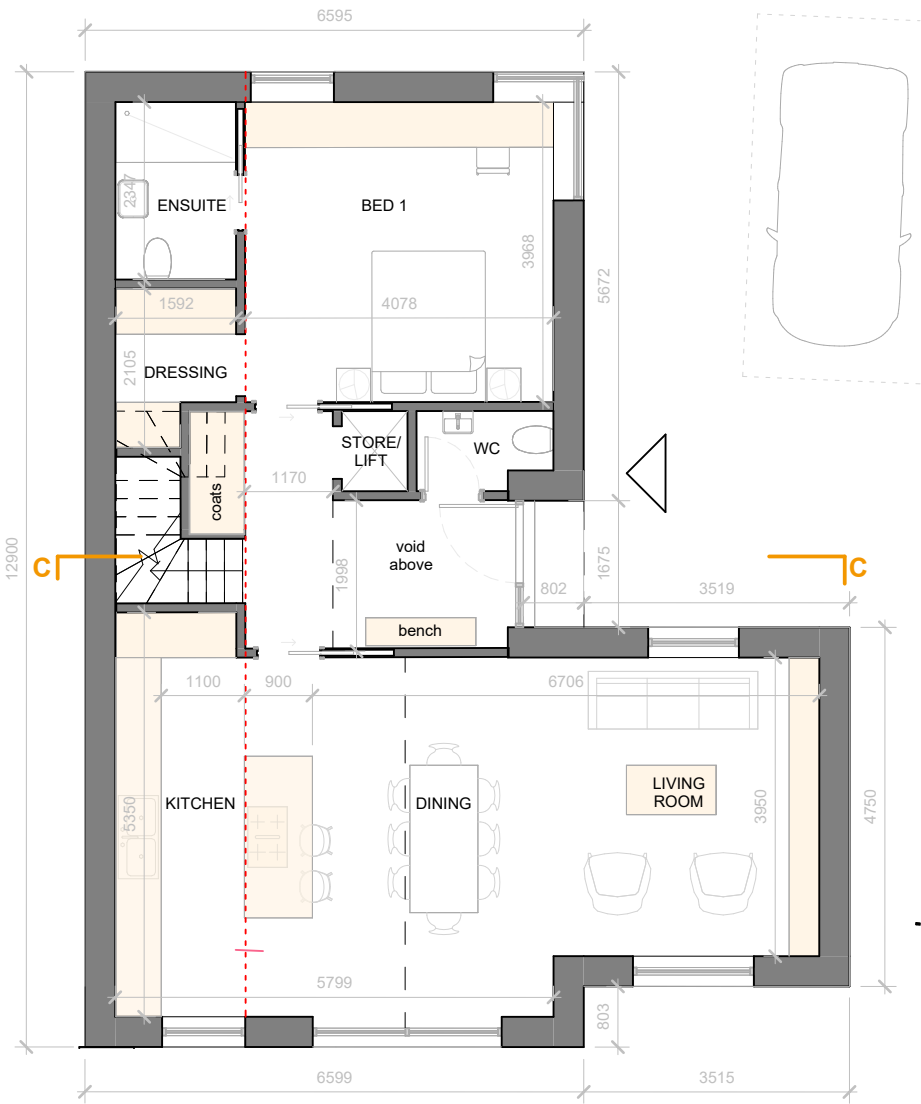

GF - HOUSE 9
1 : 100

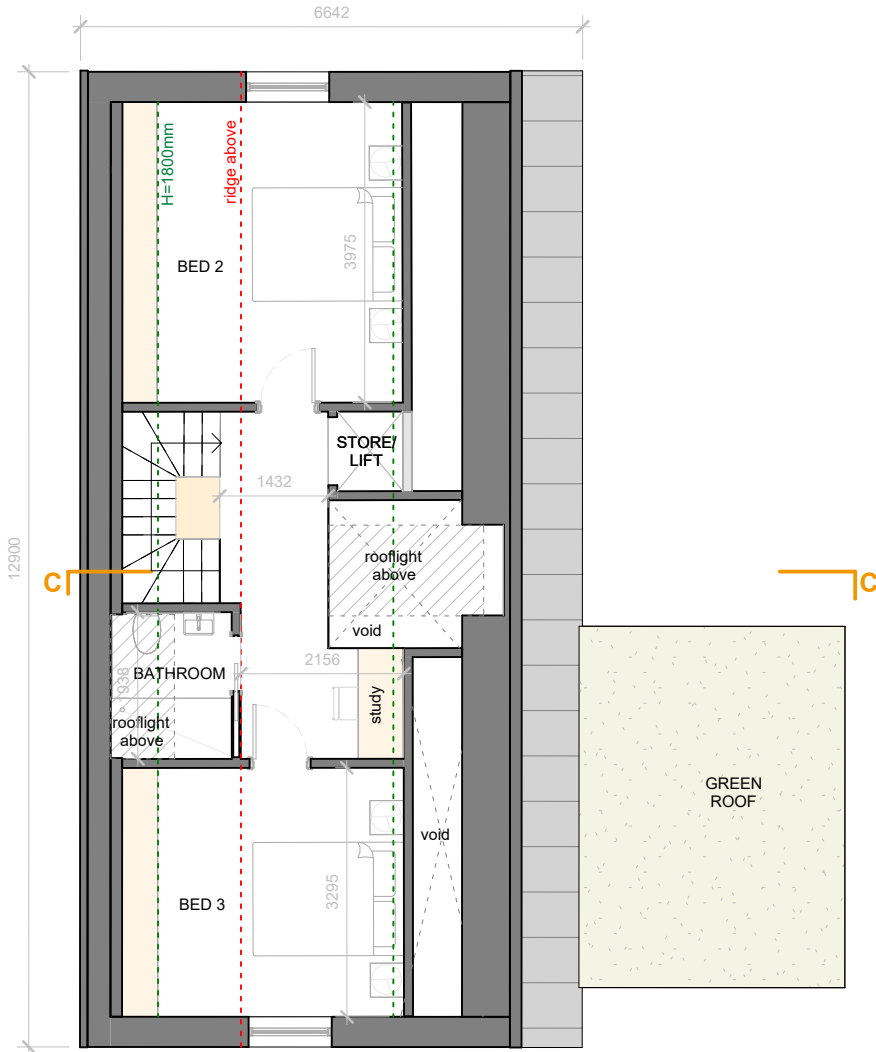


FF - HOUSE 9
1 : 100

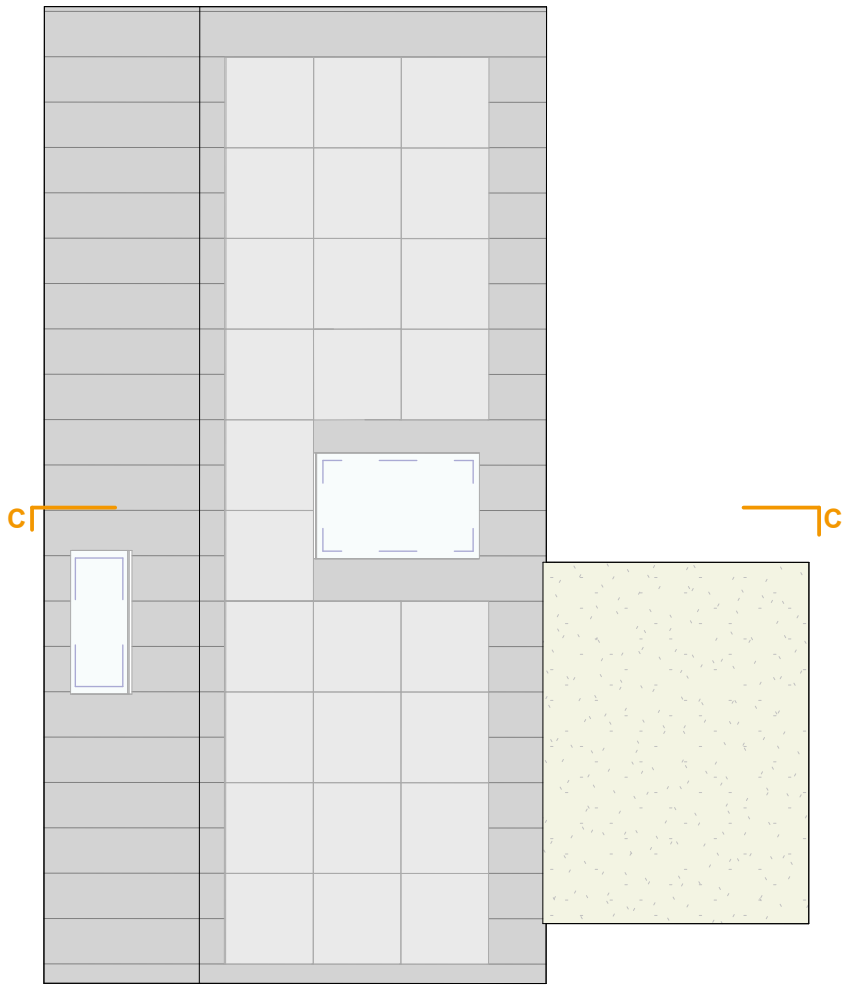


ROOF - HOUSE 9
1 : 100


3-BED LAYOUT - TYPE 1B
HOUSE 8

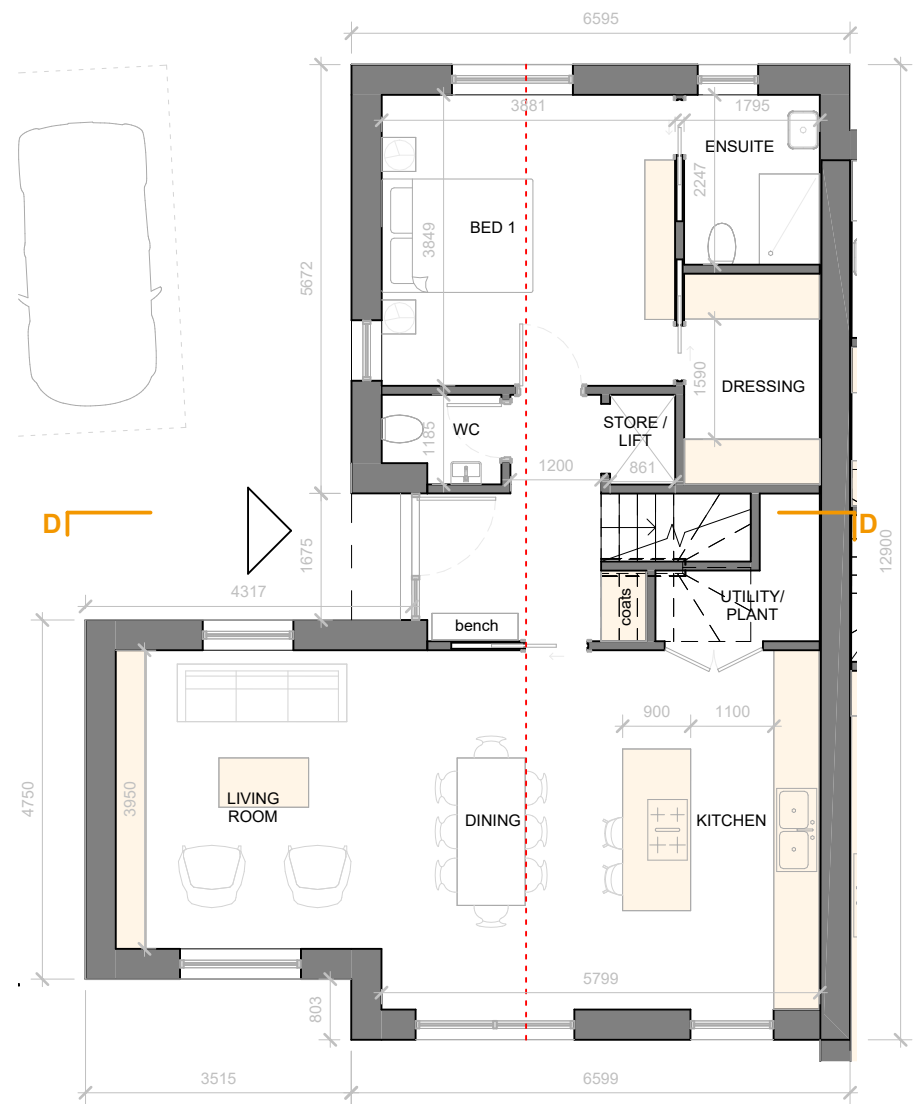

GF - HOUSE 8
1 : 100

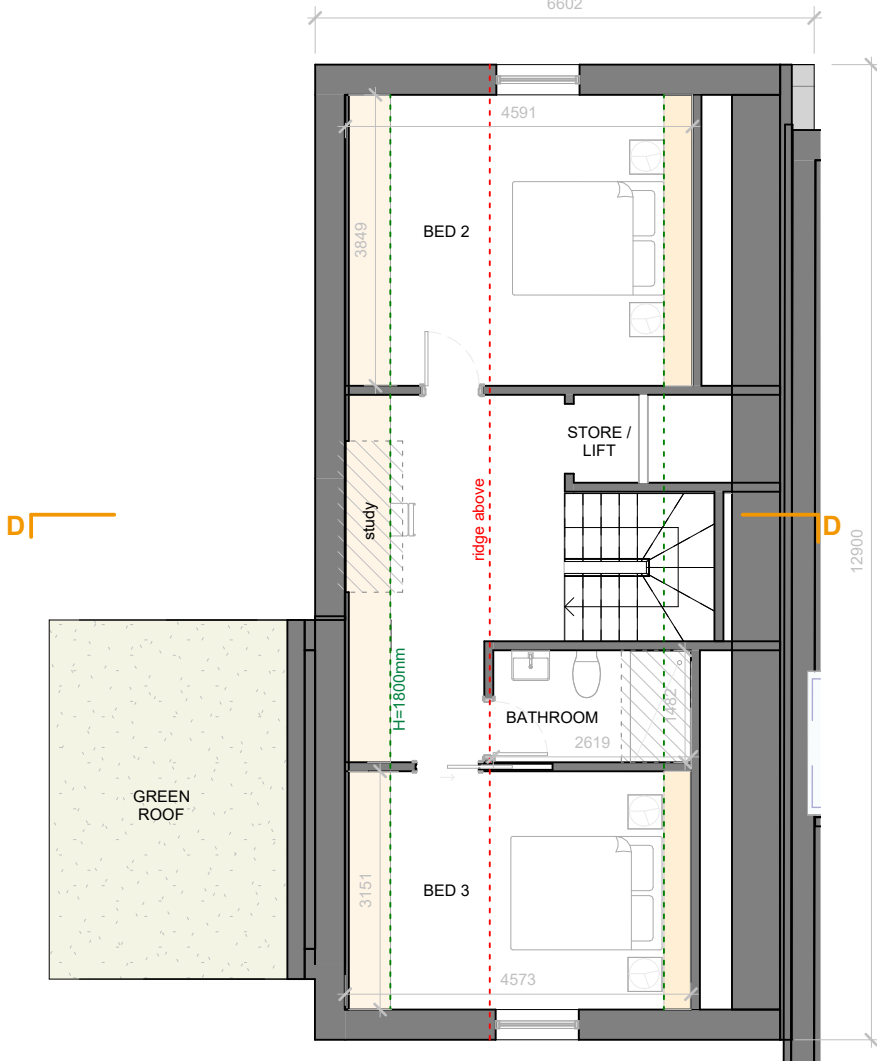

FF - HOUSE 8
1 : 100

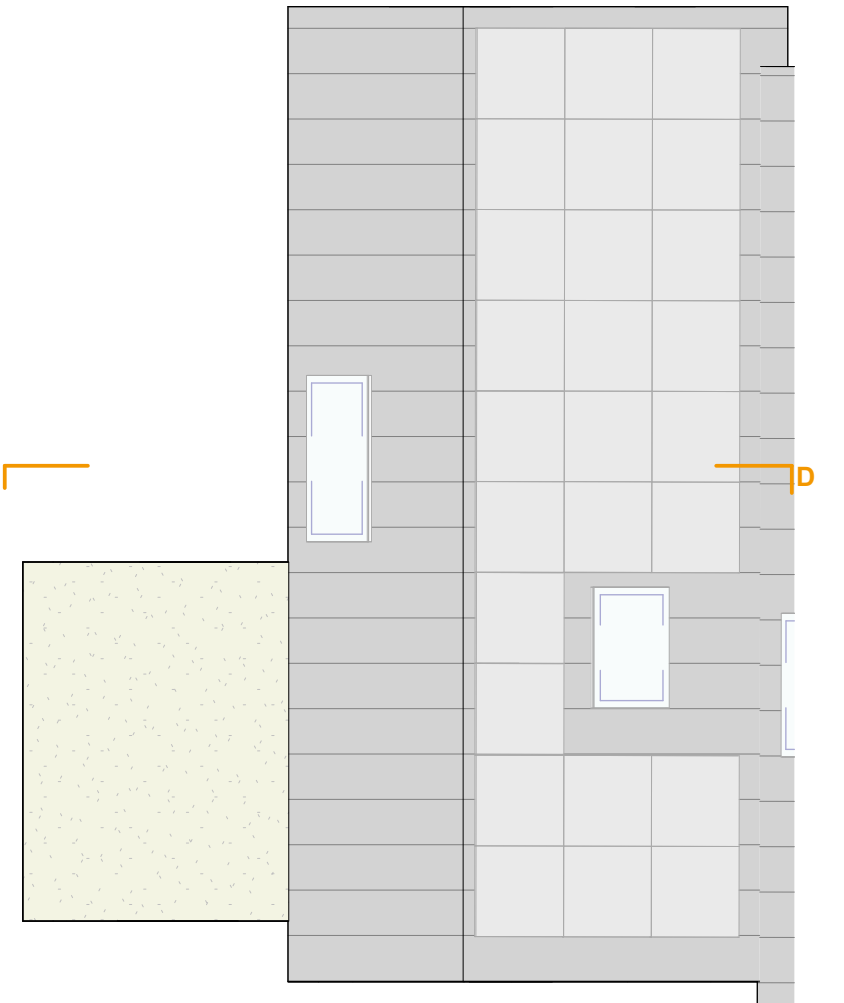

ROOF - HOUSE 8
1 : 100

SCALE 1:100 @ A2 0m 1m 2m 3m 4m 5m	NOTES:	KEY PLAN:	REVISION: <table><tr><th>DATE</th><th>REVISION</th><th>DESCRIPTION</th></tr><tr><td>20.05.26</td><td>P1</td><td>PLANNING SUBMISSION</td></tr></table>	DATE	REVISION	DESCRIPTION	20.05.26	P1	PLANNING SUBMISSION	This drawing is for planning purposes only. Positions or details of windows, doors, or building fabric to adjoining properties are indicative only. They may not have been surveyed accurately due to limited access.	TAS ARCHITECTS CAMBRIDGE 8 Highworth Avenue, CB4 2BG HERTFORDSHIRE D-Lab Studios, 8-12 Clarence Rd Depot, Buckingham, Hertfordshire, HP5 3AS LONDON 3 Lime Yard, Spitalman St, London, E1 5LX SUFFOLK The Forge, Ipswich, Suffolk, IP9 1AX T: +44 (0)207 943 0727 E: hello@tasarchitects.co.uk	PROJECT ADDRESS: Pound Farm, London Road, St Ippolyts, SG4 7NE
			DATE	REVISION	DESCRIPTION							
			20.05.26	P1	PLANNING SUBMISSION							
			CLIENT: Dave Fisk									
			DRAWING NAME: 3-BED LAYOUT									
			PURPOSE: PLANNING									
DRAWING NO: P394 _ GA_0.05	P1											
ISSUE NO:												
SCALE: 1 : 100 @ A2												