


DRAWING NOTES

COPYRIGHT ©
This drawing and the details herein are the copyright of MBH Design Studio Ltd. and must not be reproduced, altered or passed to any third party without prior written consent.

This drawing has been produced for the project listed below, is submitted in support of this application application to the Local Planning Authority and is not intended for use by any other person or for any other purpose.


Every effort has been made to ensure the accuracy of these drawings, however MBH Design Studio Ltd. accept no responsibility for any discrepancies arising from the reuse of survey information and preliminary drawings commissioned by the Applicant from others.

ELEVATION - C - NORTH

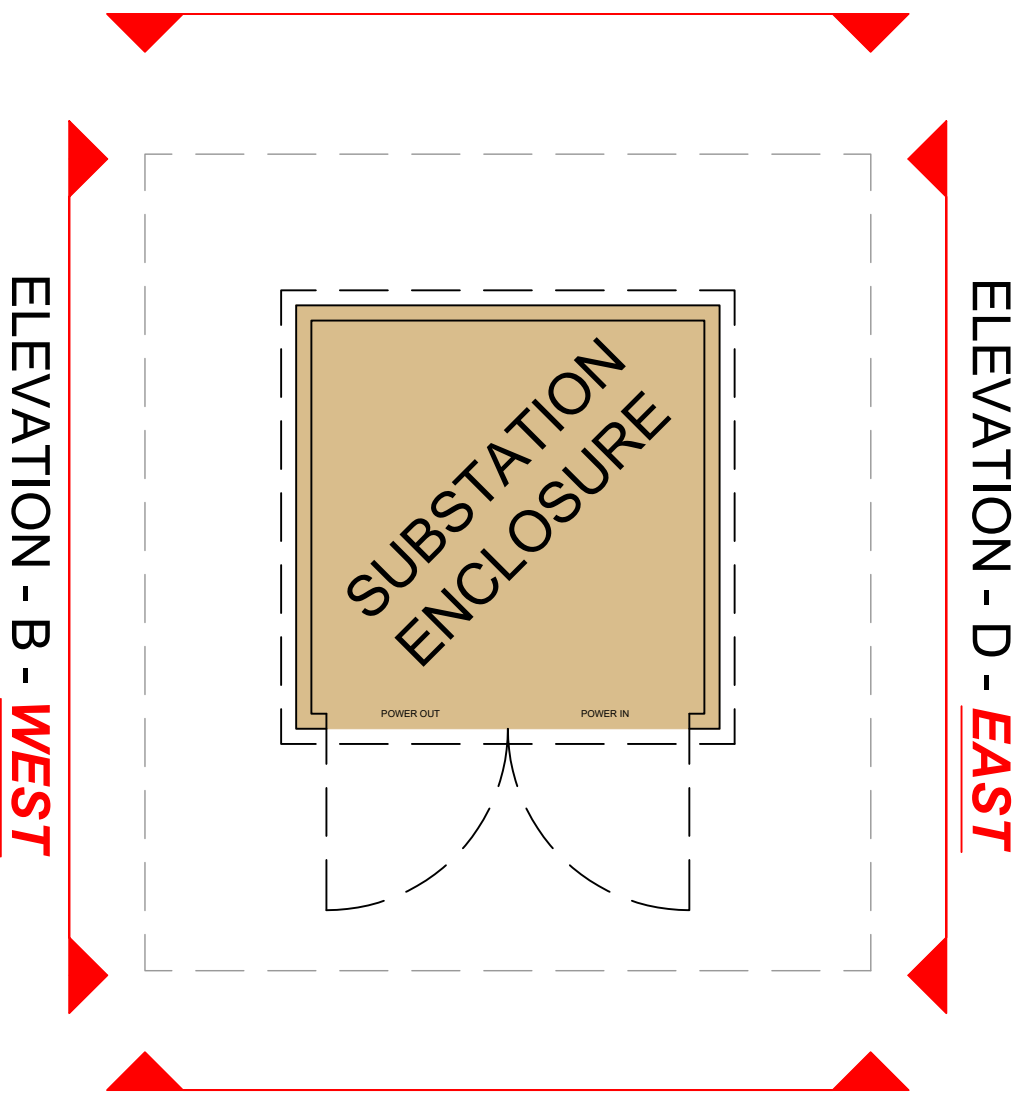

ELEVATION - A - SOUTH

GRP SUBSTATION
SCALE - 1:50

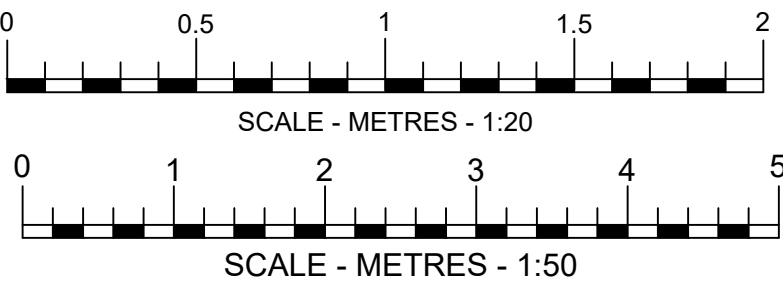

REV	DATE	DESCRIPTION	DRAWN/CHECKED
REVISION NOTES			

PLANNING




MBH Design Studio Ltd.
Rosemount House, Rosemount Avenue, West Byfleet, Surrey, KT14 6LB
www.mbhstd.com t: 01932 352 727 f: 01932 351 545




PROJECT
FS2126 LETCHWORTH MORRISONS
BROADWAY
LETCWORTH GARDEN CITY
SG6 3TS

DRAWING TITLE
SUBSTATION ENCLOSURE DETAILS


DRAWN BY	DATE	SCALE	PAPER SIZE
KM	07.05.2024	1:20/1:50	A1
CHECKED BY	DRAWING NUMBER	REV.	
JN	14313-2126-23	-	

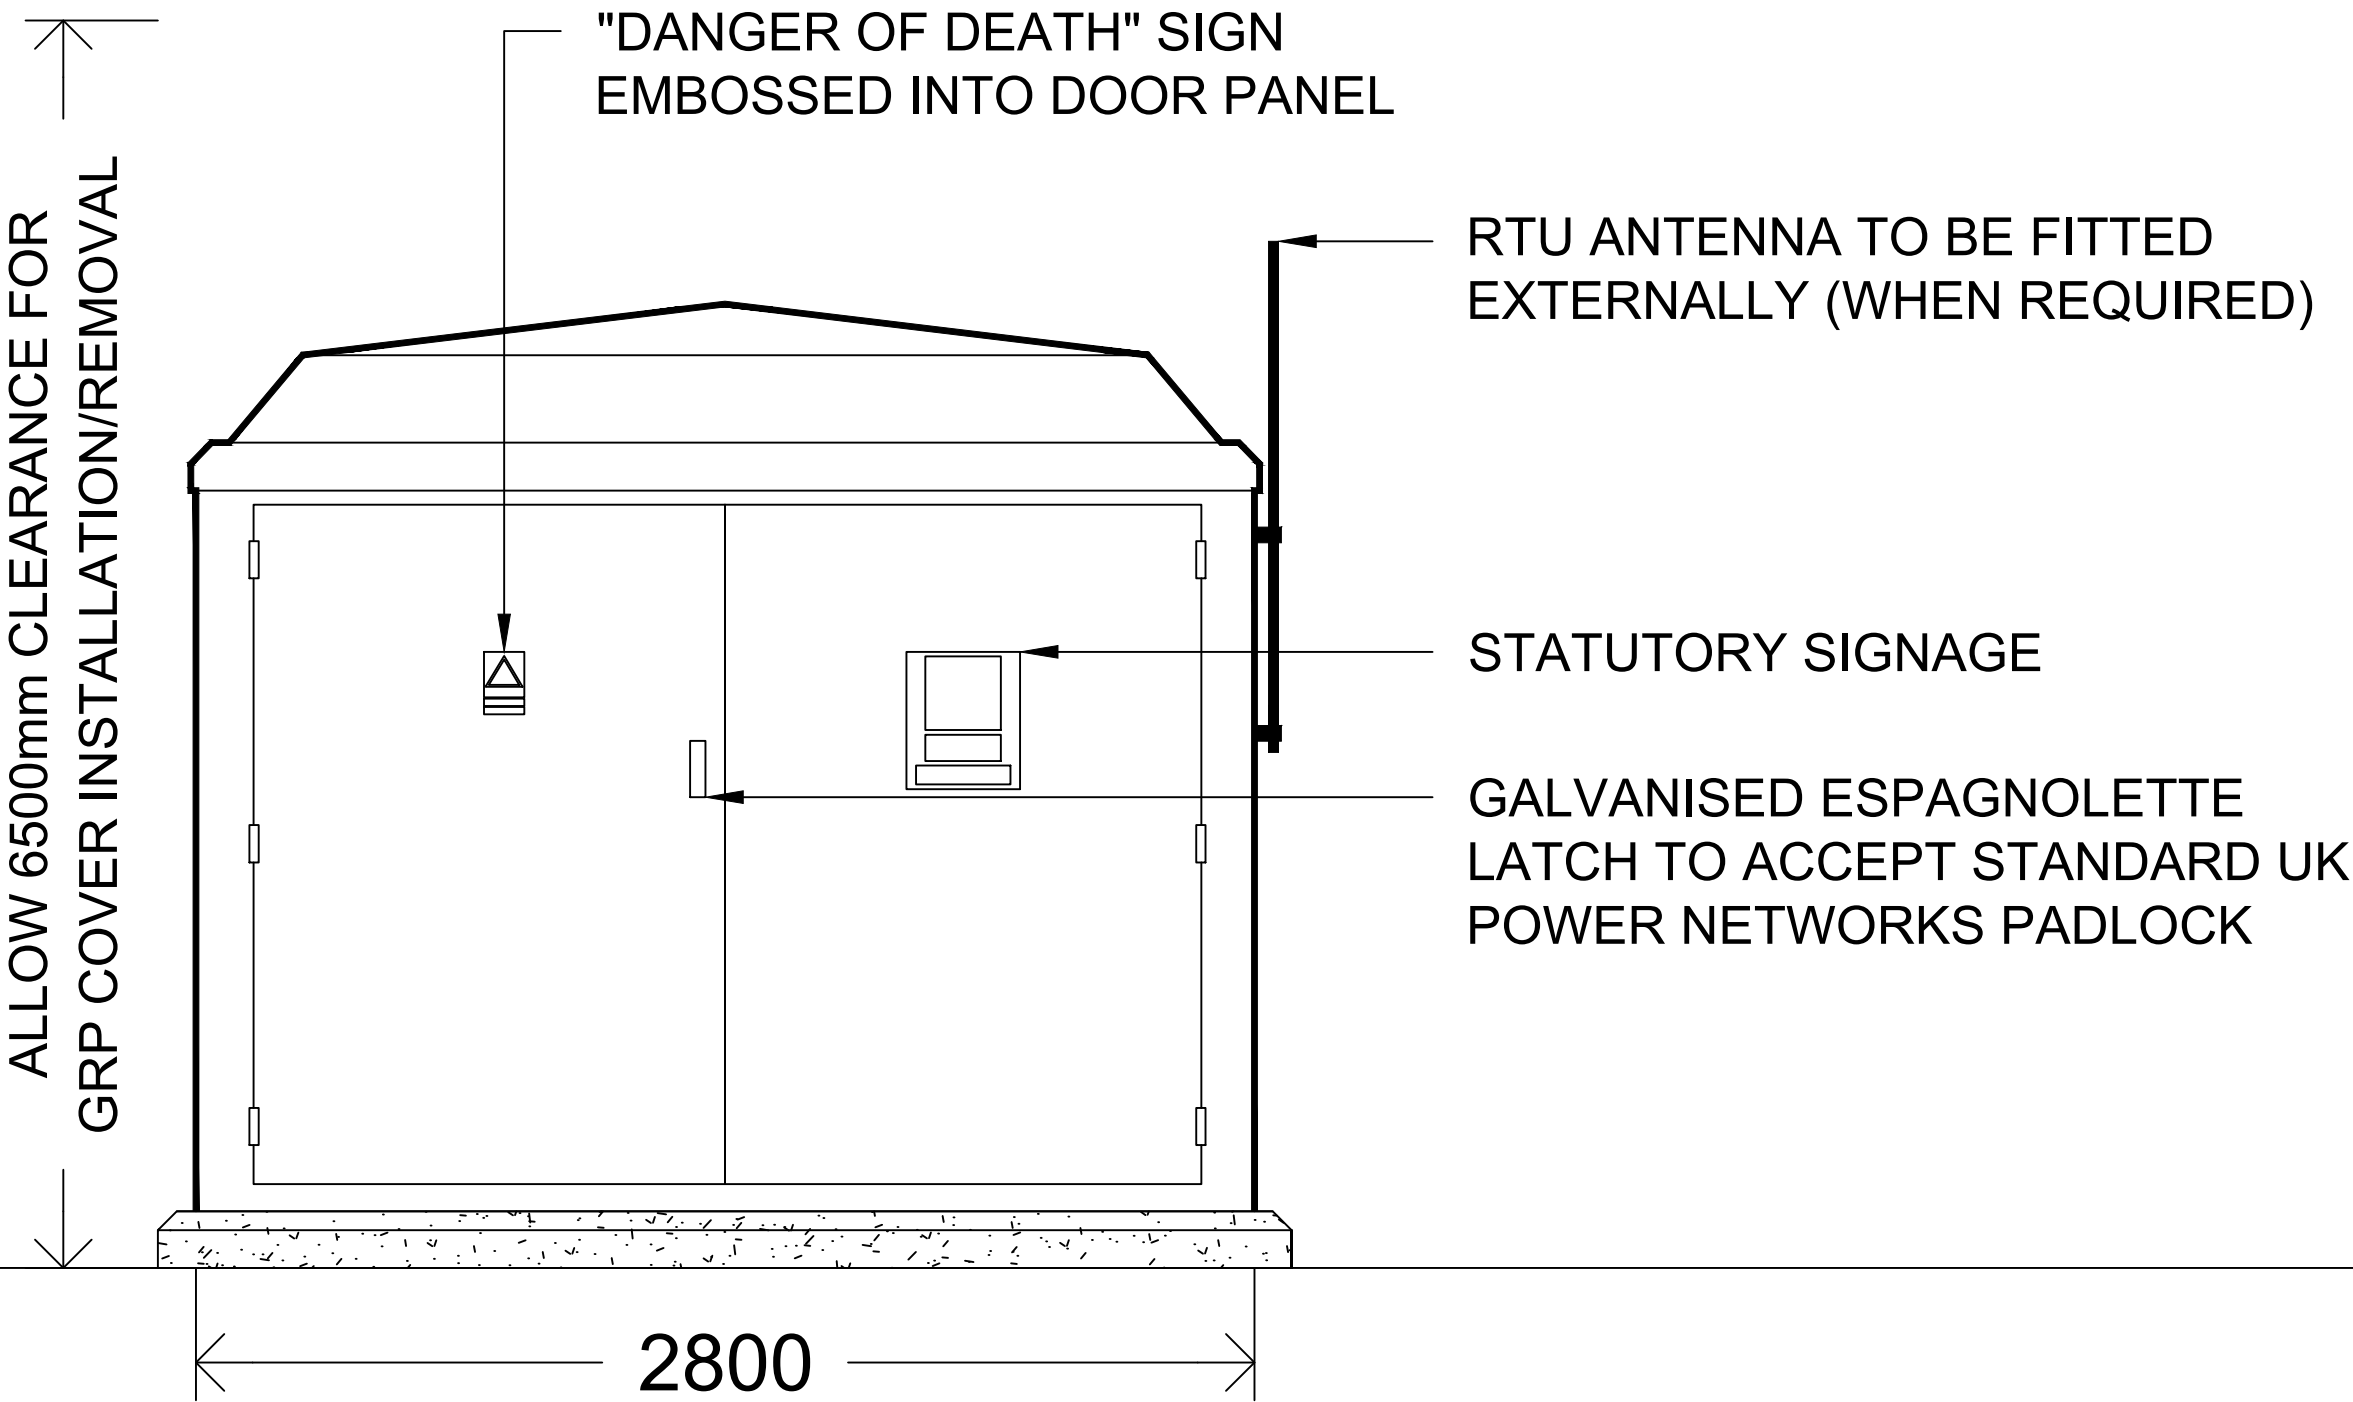


GRP SUBSTATION
ELEVATION A - SOUTH
SCALE - 1:20

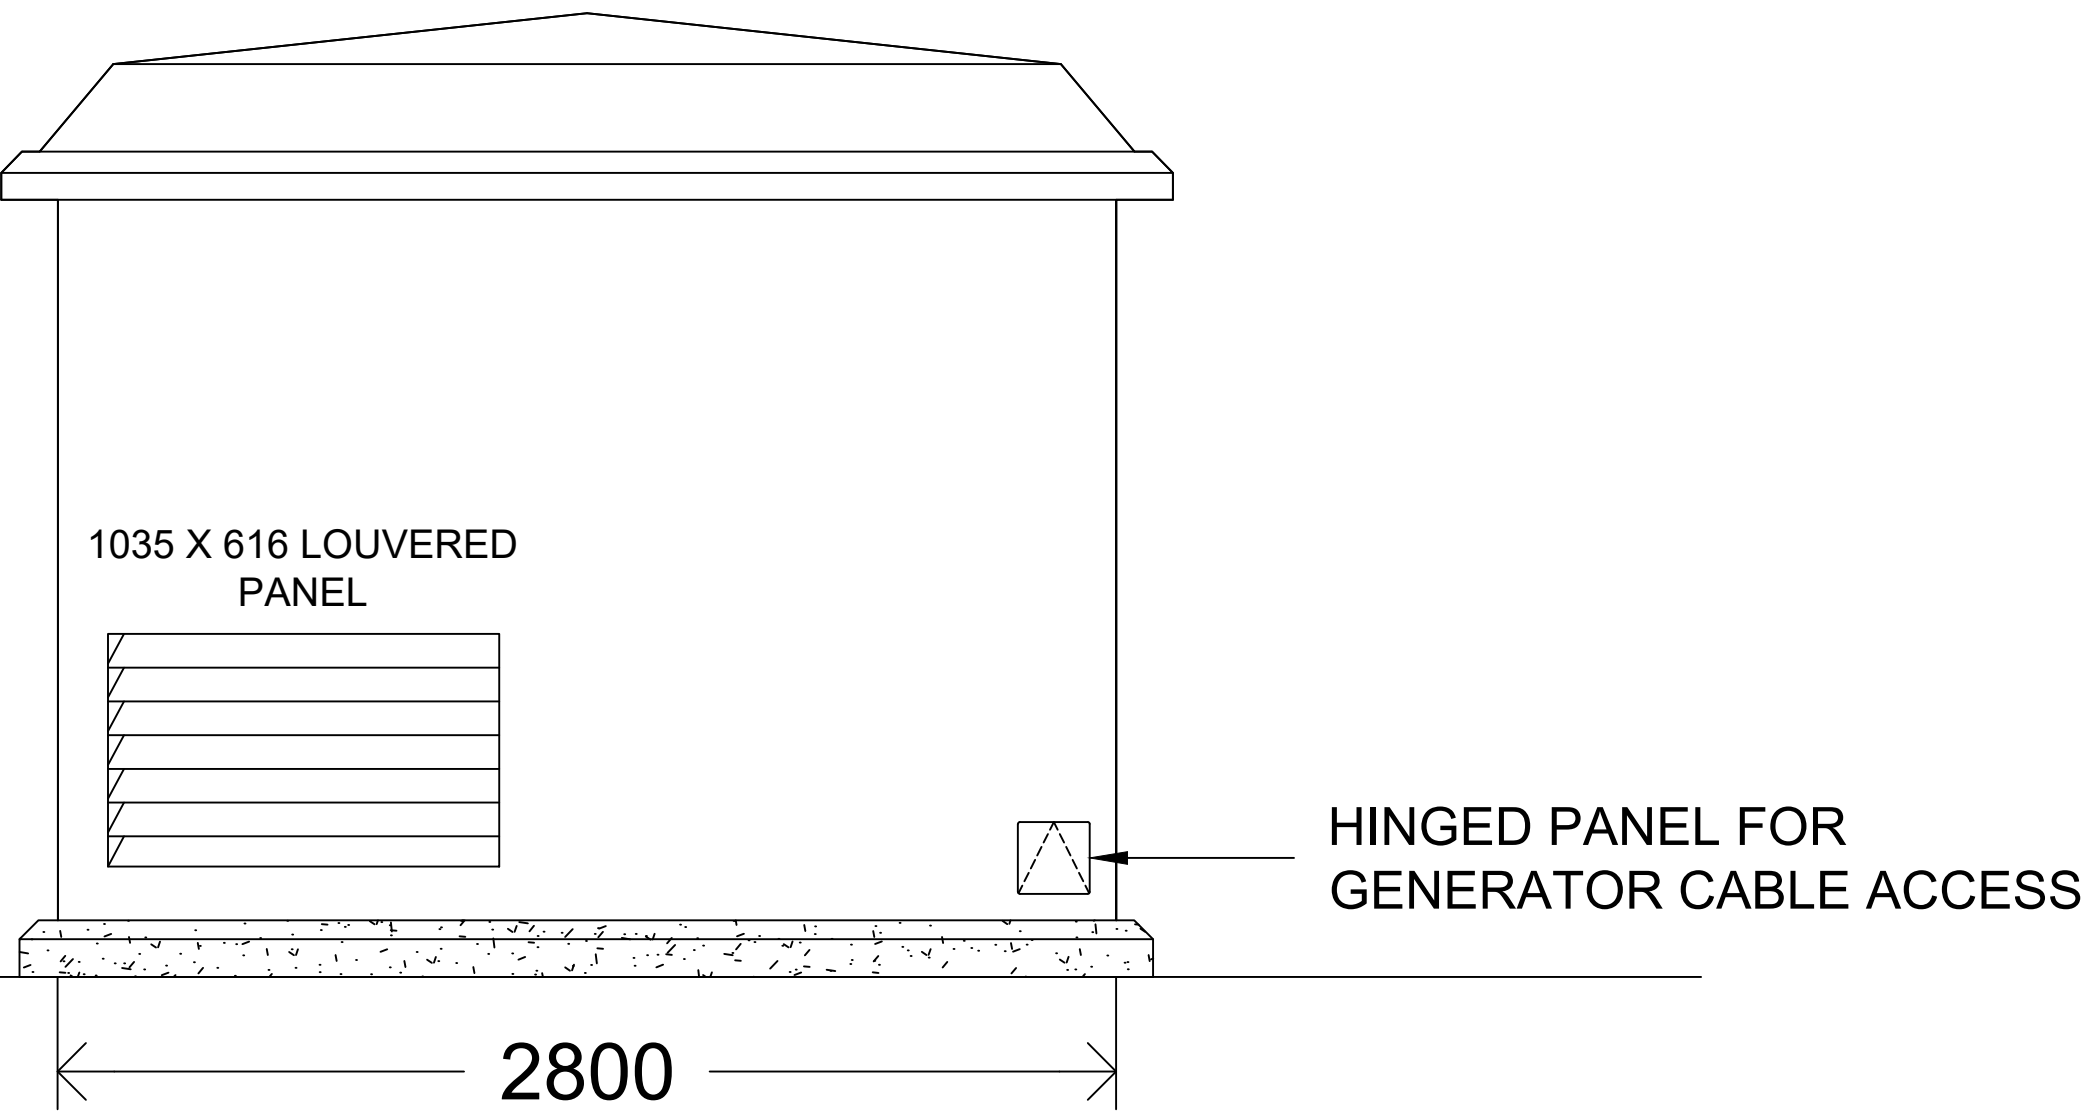

GRP SUBSTATION
ELEVATION B - WEST
SCALE - 1:20

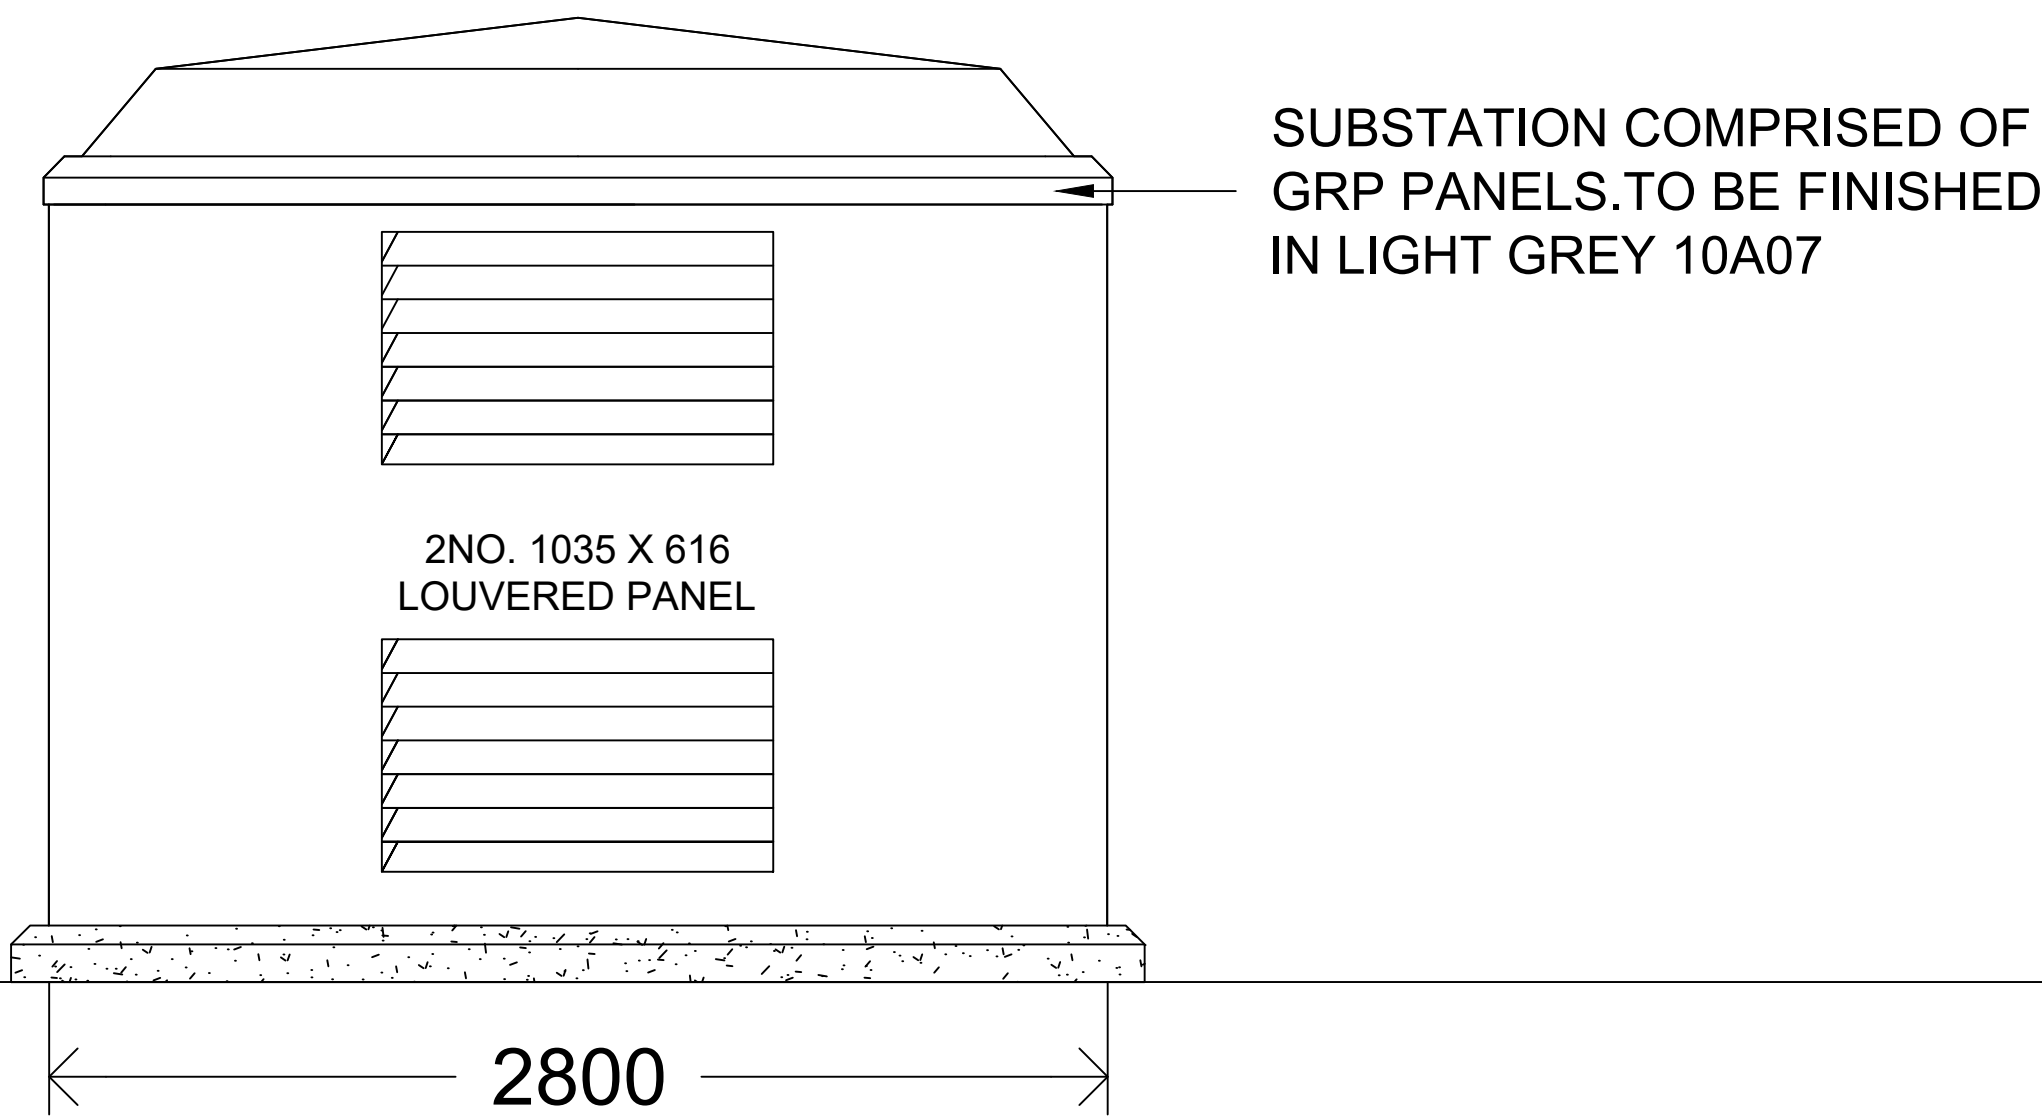

GRP SUBSTATION
ELEVATION C - NORTH
SCALE - 1:20

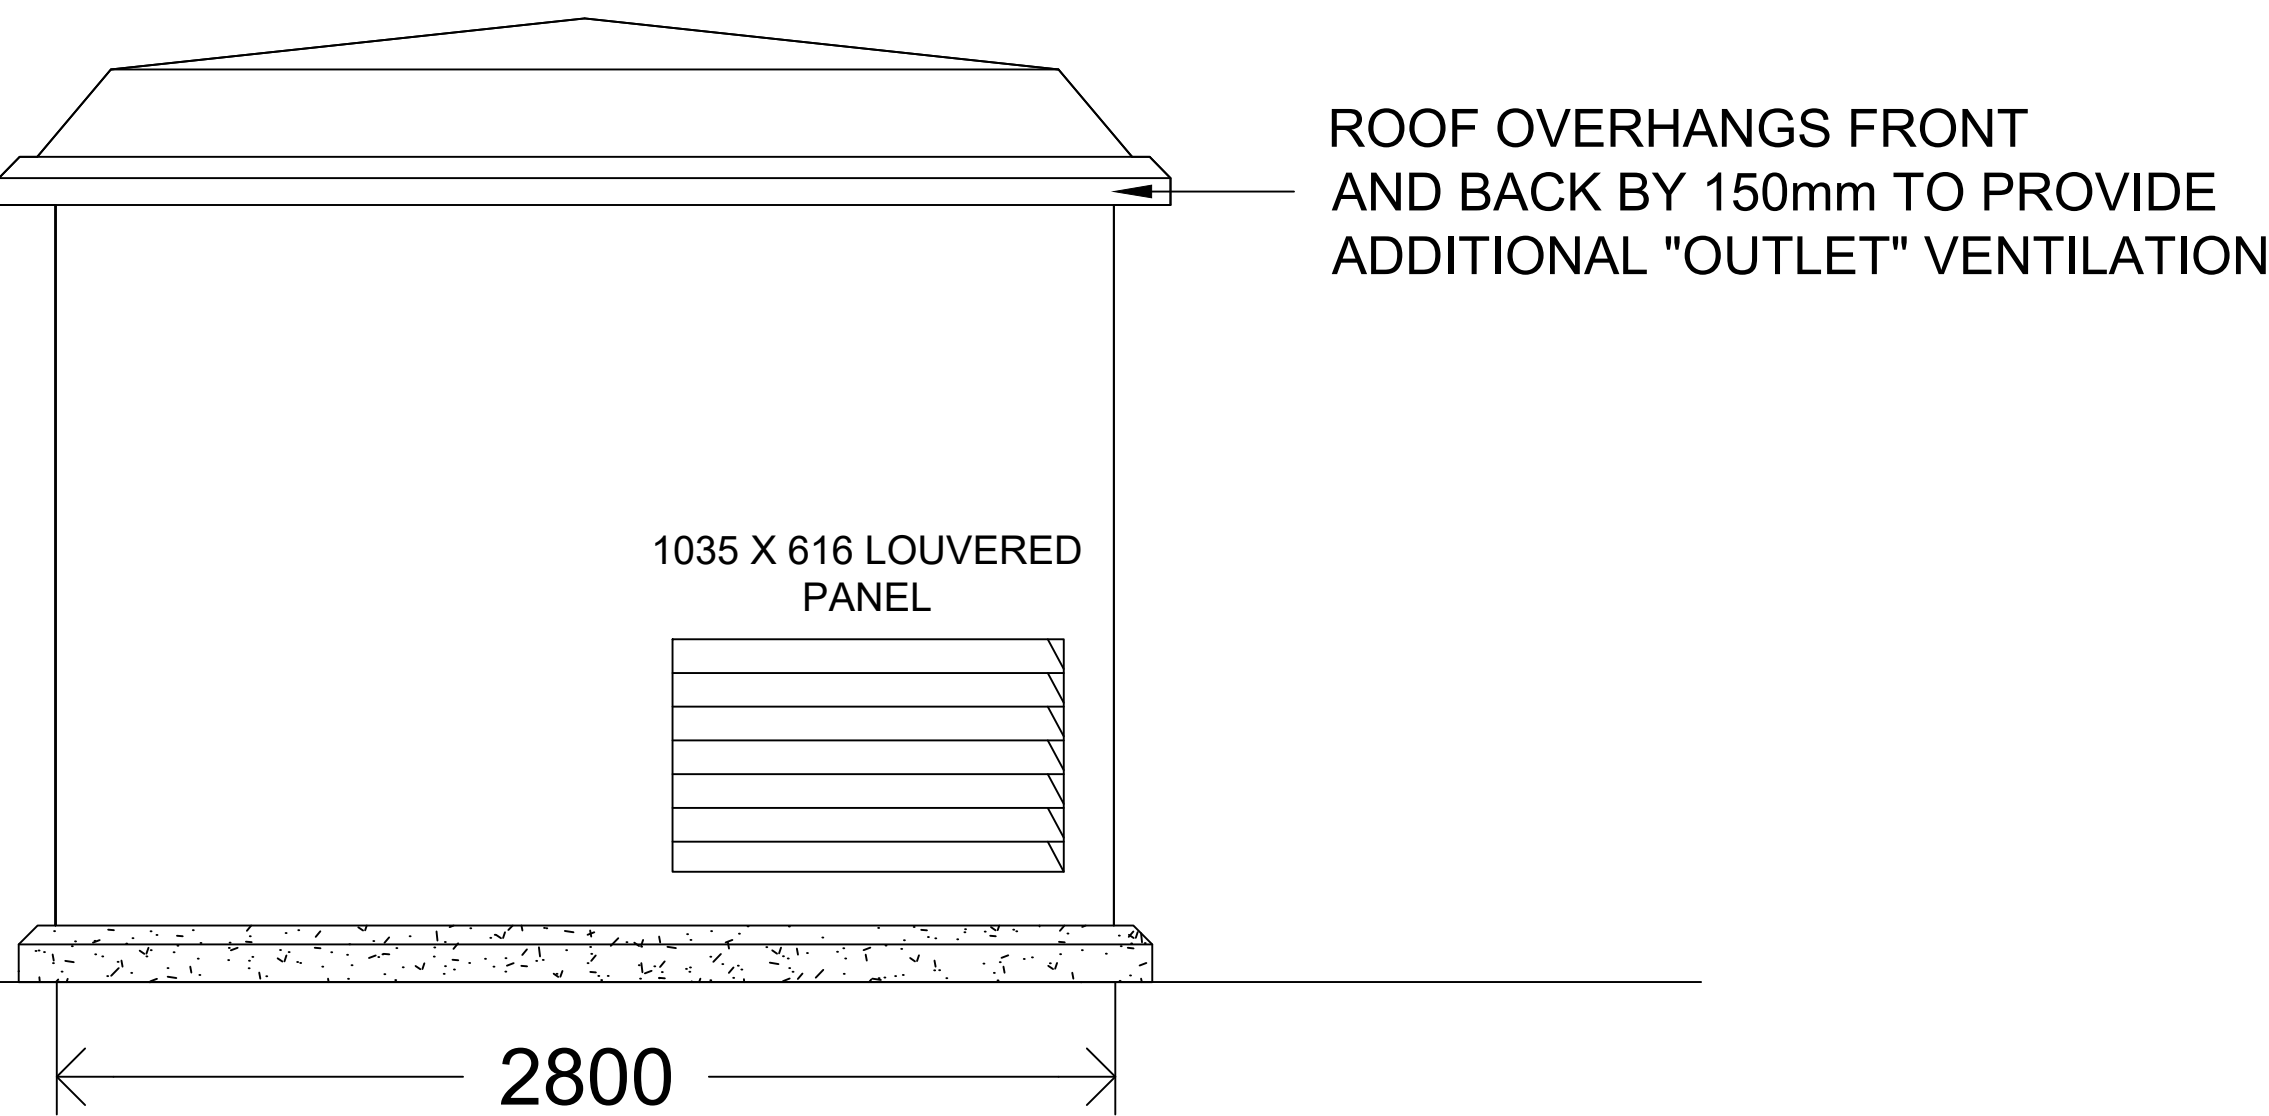

GRP SUBSTATION
ELEVATION D - EAST
SCALE - 1:20