


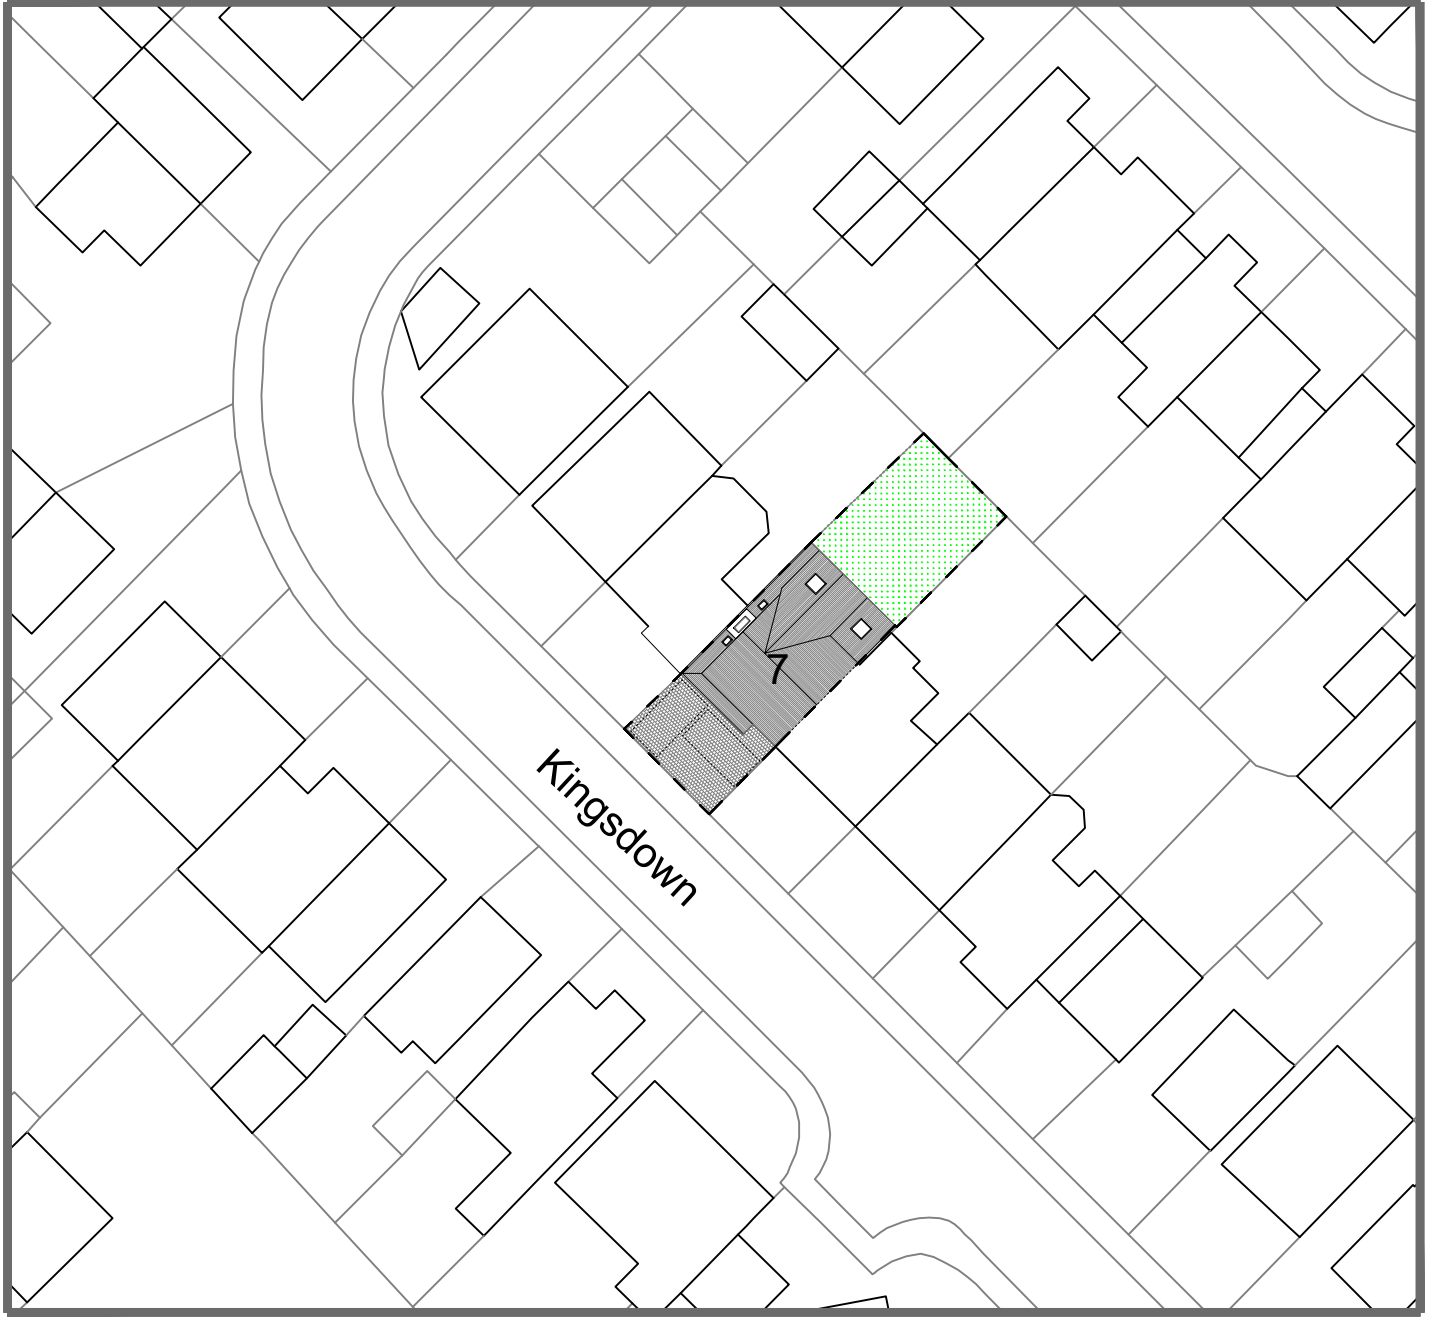

**Charlotte
Fausset
Architect**

MFA ARB RIBA

30 Shillington Rd, Pirton, Hitchin,
Herts, SG5 3QL Tel : 07815570717

clients

**Robert &
Gabriella Jolly**

address

**7 Kingsdown
Hitchin
SG4 9QP**

title

**Site
Plan**

dwg no & revision

KING-10-002

date

rev0:02.04.25

scale

0 5m 10m 15m 20m

Scale 1 : 500 at A4

