



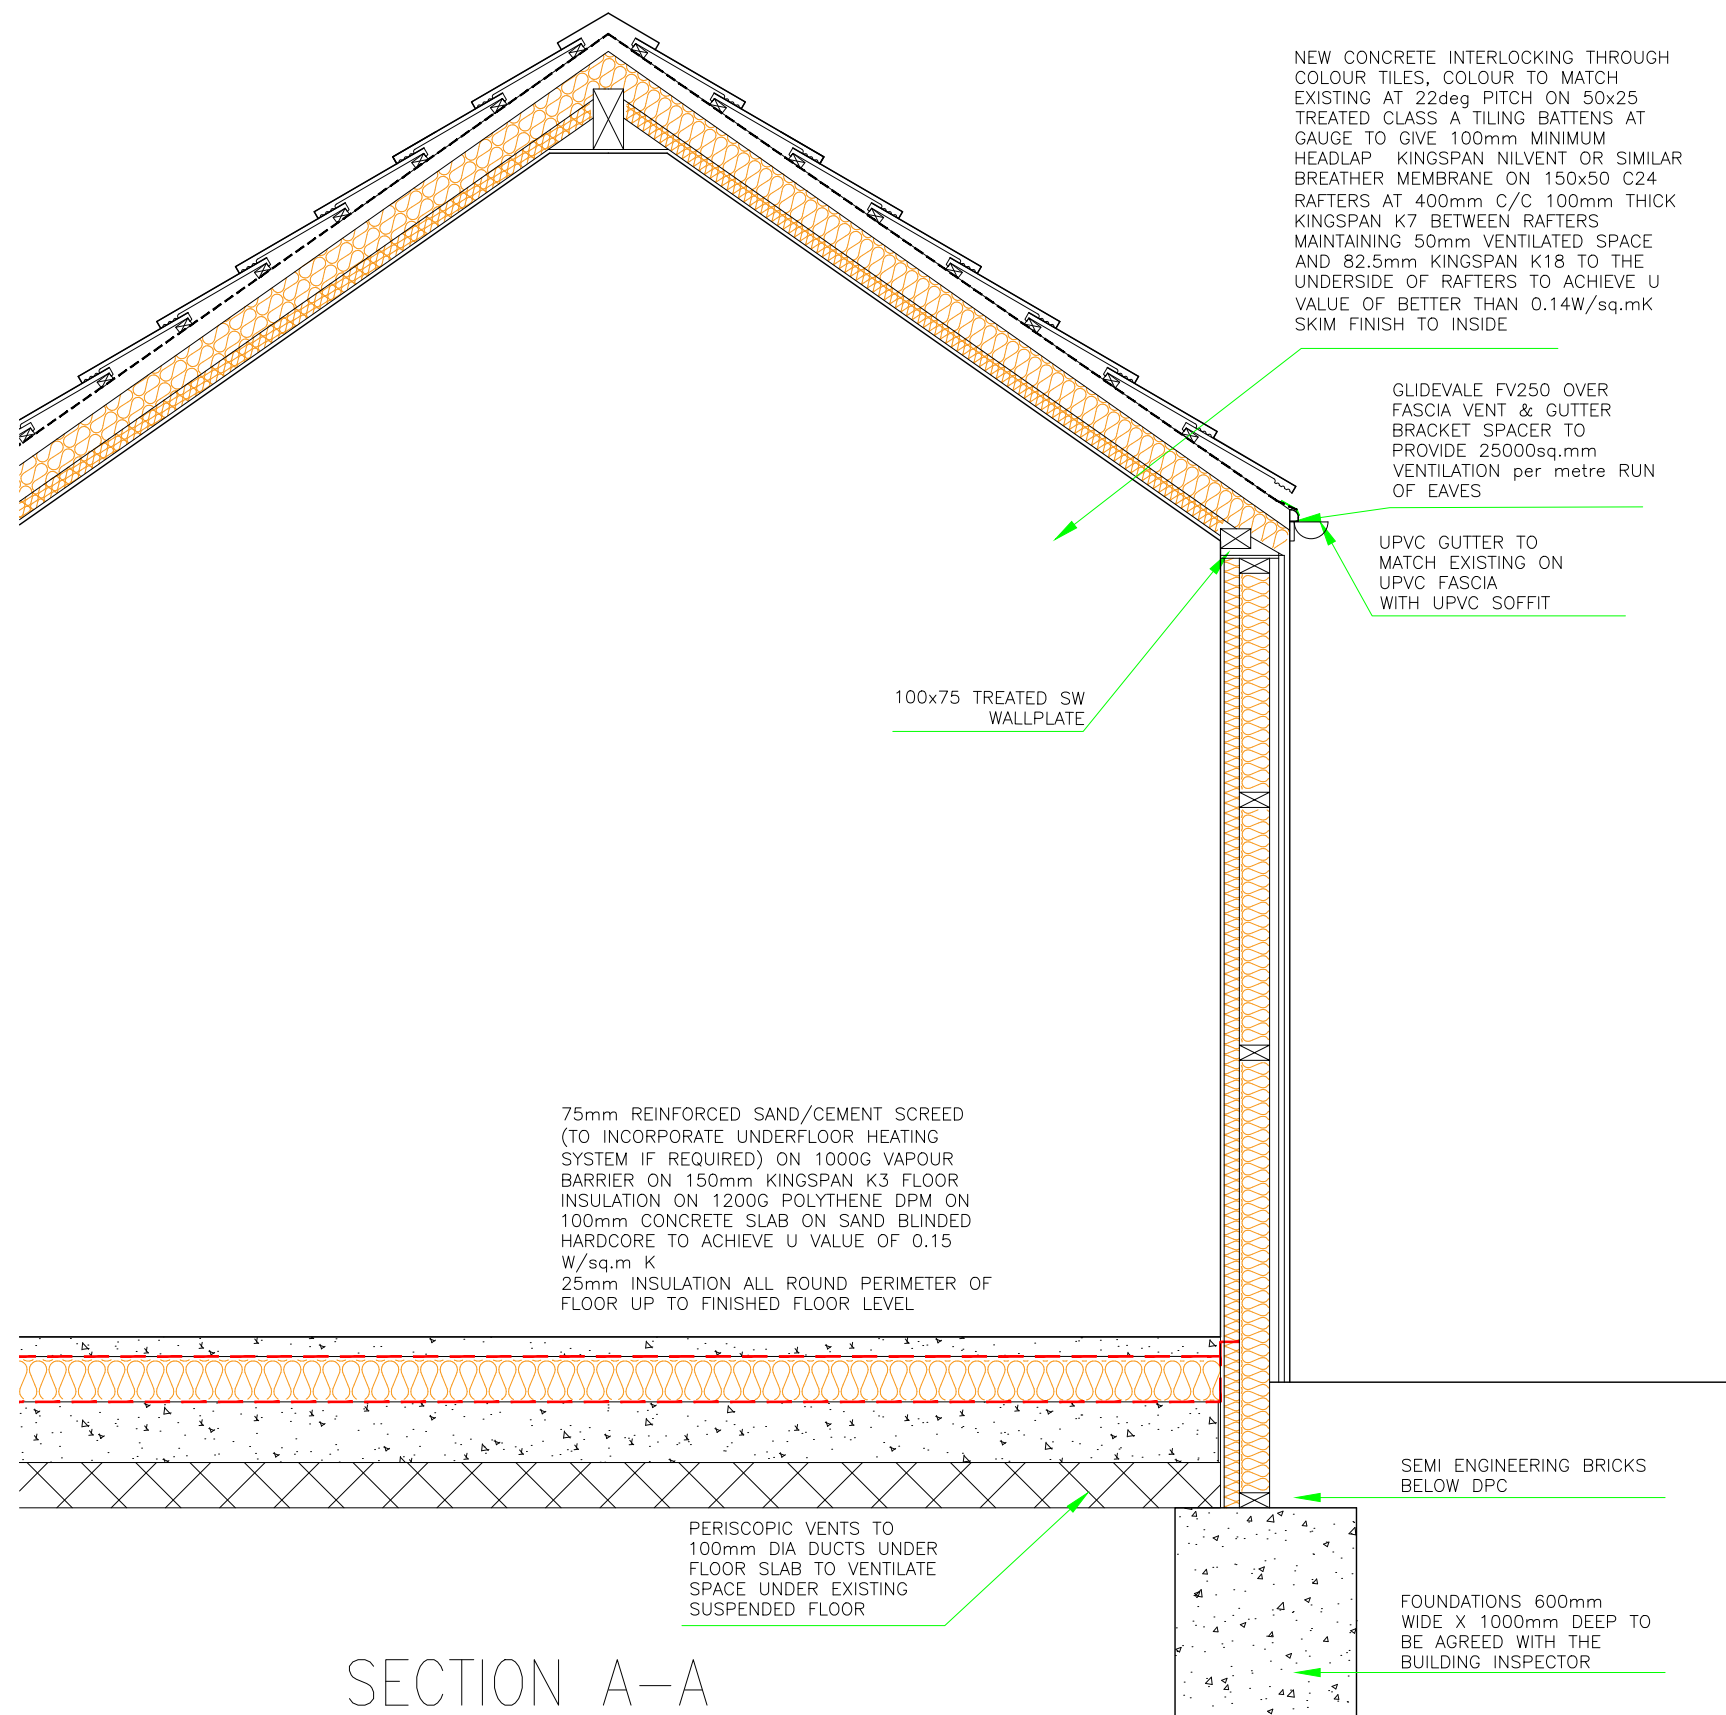

SECTION A-A

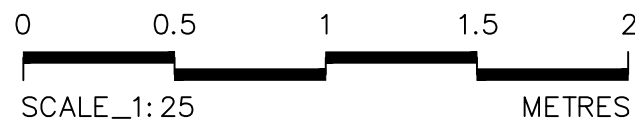

ALL DIMS IN MILLIMETERS UNLESS NOTED OTHERWISE
DO NOT SCALE EXCEPT FOR PLANNING PURPOSES
IF IN DOUBT - ASK

THIS DRAWING IS CONFIDENTIAL AND IS THE
PROPERTY OF KEENAN PROJECT DESIGNS LTD
© COPYRIGHT

KEENAN
PROJECT
DESIGNS

KEENAN PROJECT DESIGNS

08002335787
INFO@KEENANPROJECTDESIGNS.COM
WWW.KEENANPROJECTDESIGN.COM

CLIENT:

Simon Johnson

DATE:

26/02/2024

ARCHITECT:
Mike Cano
DRAFTER:
Laura Cid

SCALE:

1:25@A3

ADDRESS:

Swan Cottage, SG4 8AJ

DRAWING NO:

2366 - 5

REV

B



ALL DIMS IN MILLIMETERS UNLESS NOTED OTHERWISE DO NOT SCALE EXCEPT FOR PLANNING PURPOSES IF IN DOUBT - ASK THIS DRAWING IS CONFIDENTIAL AND IS THE PROPERTY OF KEENAN PROJECT DESIGNS LTD © COPYRIGHT	KEENAN PROJECT DESIGNS	KEENAN PROJECT DESIGNS 08002335787 INFO@KEENANPROJECTDESIGNS.COM WWW.KEENANPROJECTDESIGN.COM	CLIENT: Simon Johnson	DATE: 26/02/2024	ARCHITECT: Mike Cano DRAFTER: Laura Cid	SCALE:
			ADDRESS: Swan Cottage, SG4 8AJ		DRAWING NO: 2366 - 6	REV B