
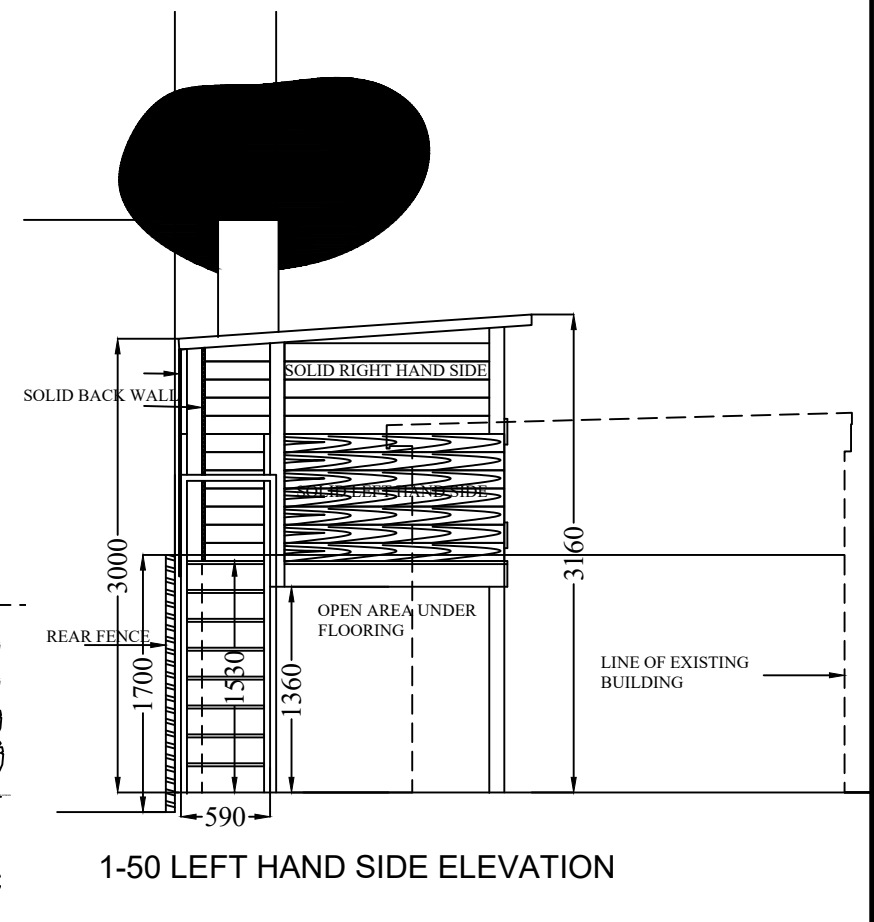
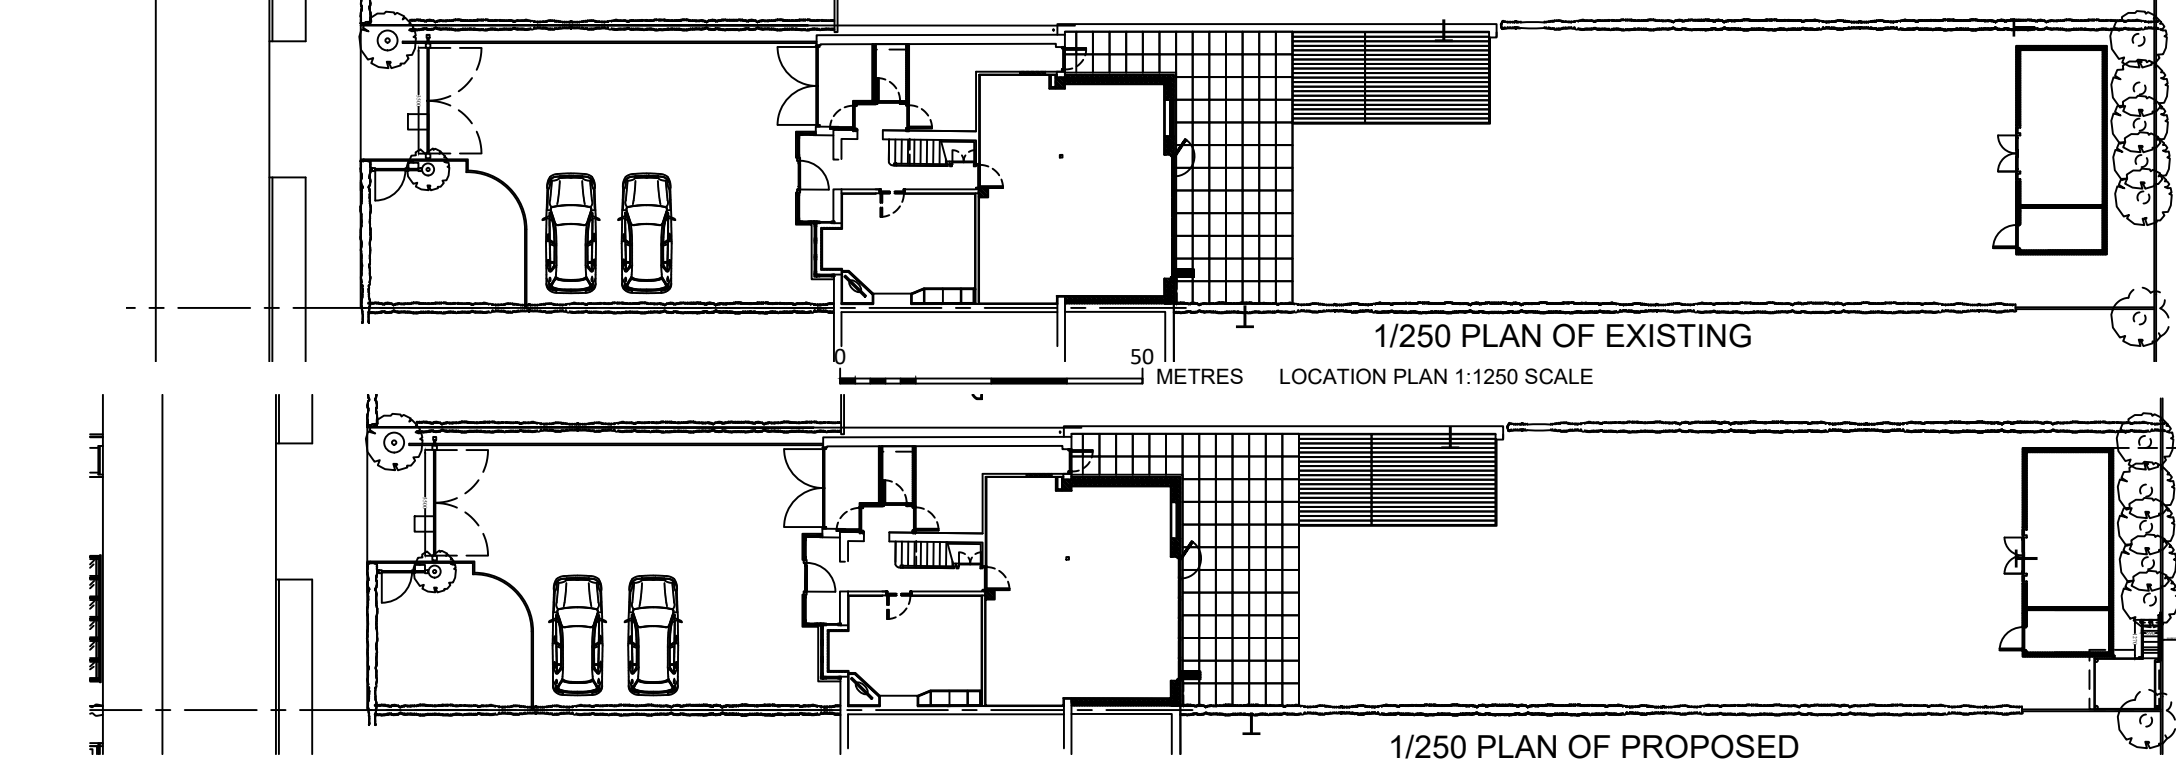
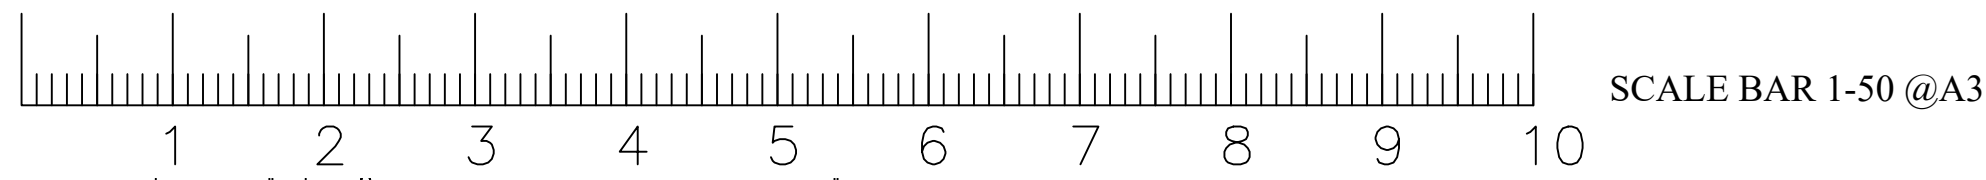


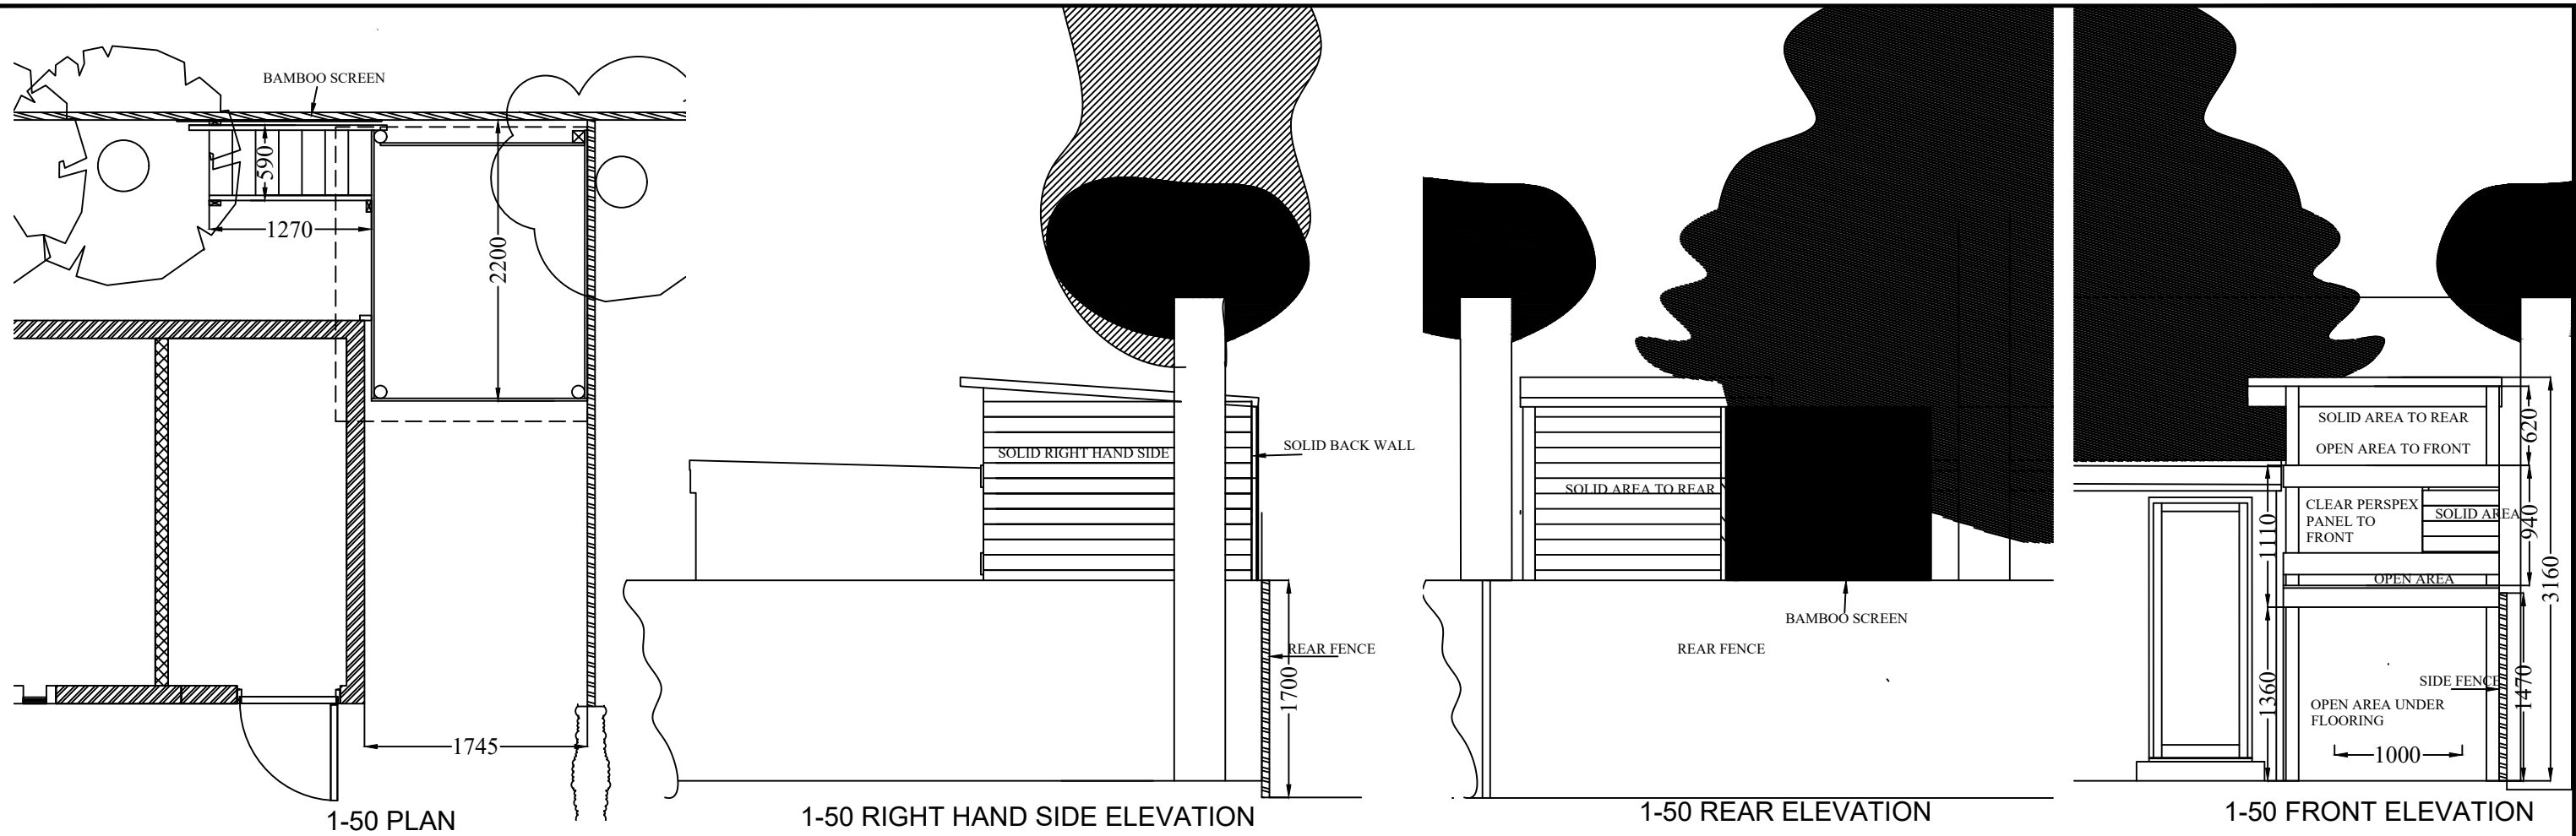

PROJECT 139 BALDOCK ROAD LETCWORTH GARDEN CITY	DETAIL TREE HOUSE TO REAR GARDEN	SCALE	1/250&1/50 @A3	CONTRACT DRAWING 140/01	REV.	 JJ CAD SERVICES	JJ CAD SERVICES LTD 20 LAPWING DELL LETCWORTH GARDEN CITY HERTFORDSHIRE SG6 2TE Tel 01462 637133 mobile 07777 2024146 E-mail JJ.CADservices@mail.com
		DRAWN	JJ				
		DATE	10/10/2024				