



Elevation One (North) - no changes proposed

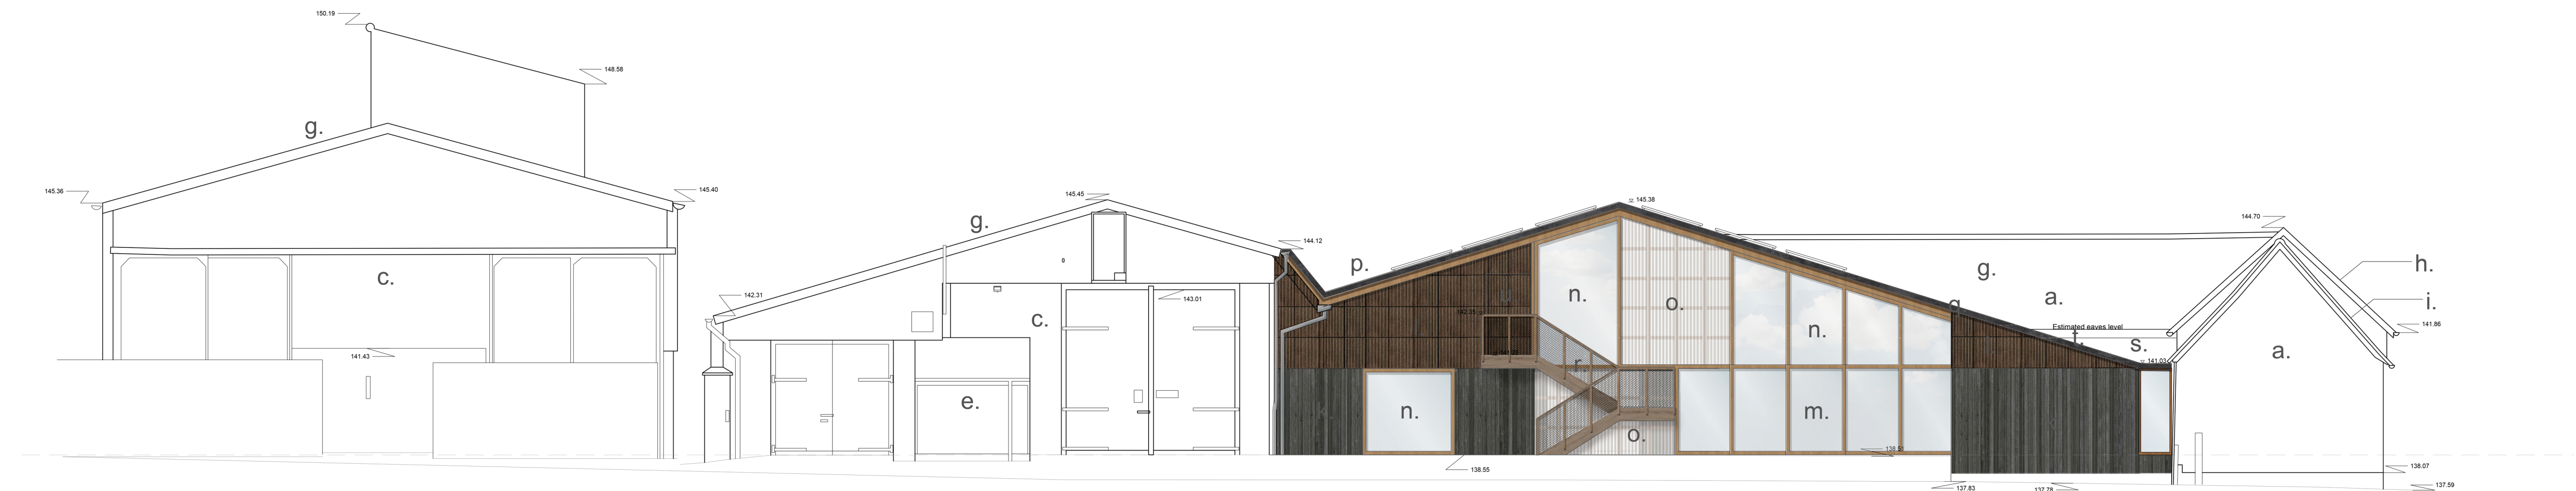

Elevation Three (South)

Notes:

- | | |
|--|---|
| a. Existing timber frame barn | k. New charred timber cladding |
| b. Existing concrete frame barn | l. New corrugated cladding (hemp or fibre cement) |
| c. Existing steel frame barn | m. New sliding timber/aluminium glazing |
| d. Existing infill structure, in poor condition | n. New fixed timber/aluminium glazing |
| e. Existing outbuildings/lean to structure with black timber weatherboarding and corrugated roof | o. New polycarbonate cladding |
| f. Existing timber door | p. New corrugated metal/fibre cement roof |
| g. Existing corrugated roof - metal or fiber cement | q. New alumimium cappings |
| h. Existing fibre cement slate tiles | r. New timber and metal escape stair |
| i. Existing red clay tiles | s. New parapet wall |
| j. Existing timber framed window | t. New wildflower roof |
| | u. New fire escape door |

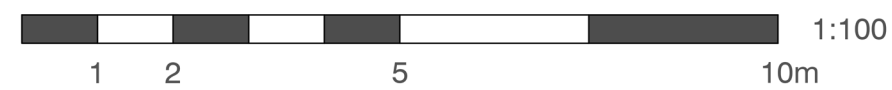

Suite 4a, 30 Bancroft
Hitchin, SG5 1LE
01462 236866
michael@michaelcollinsarchitects.com
www.michaelcollinsarchitects.com

Note: This drawing is copyright.
Note: These layouts are preliminary until further surveys are undertaken.
Note: Scale and boundaries are indicative.
Note: Ownership boundary indicative based on OS data.
Note: Red dotted line is shown as site boundary.
Note: Elevation key plan not to scale.

Michael Collins Architect LLP

Groundschool, Irongate Farm

Job No. 255 Proposed Elevations

Stage: Stage 2
Status: Preliminary

REVISION: Scale 1:100 @:A1

030