



Elevation One (North) - no changes proposed

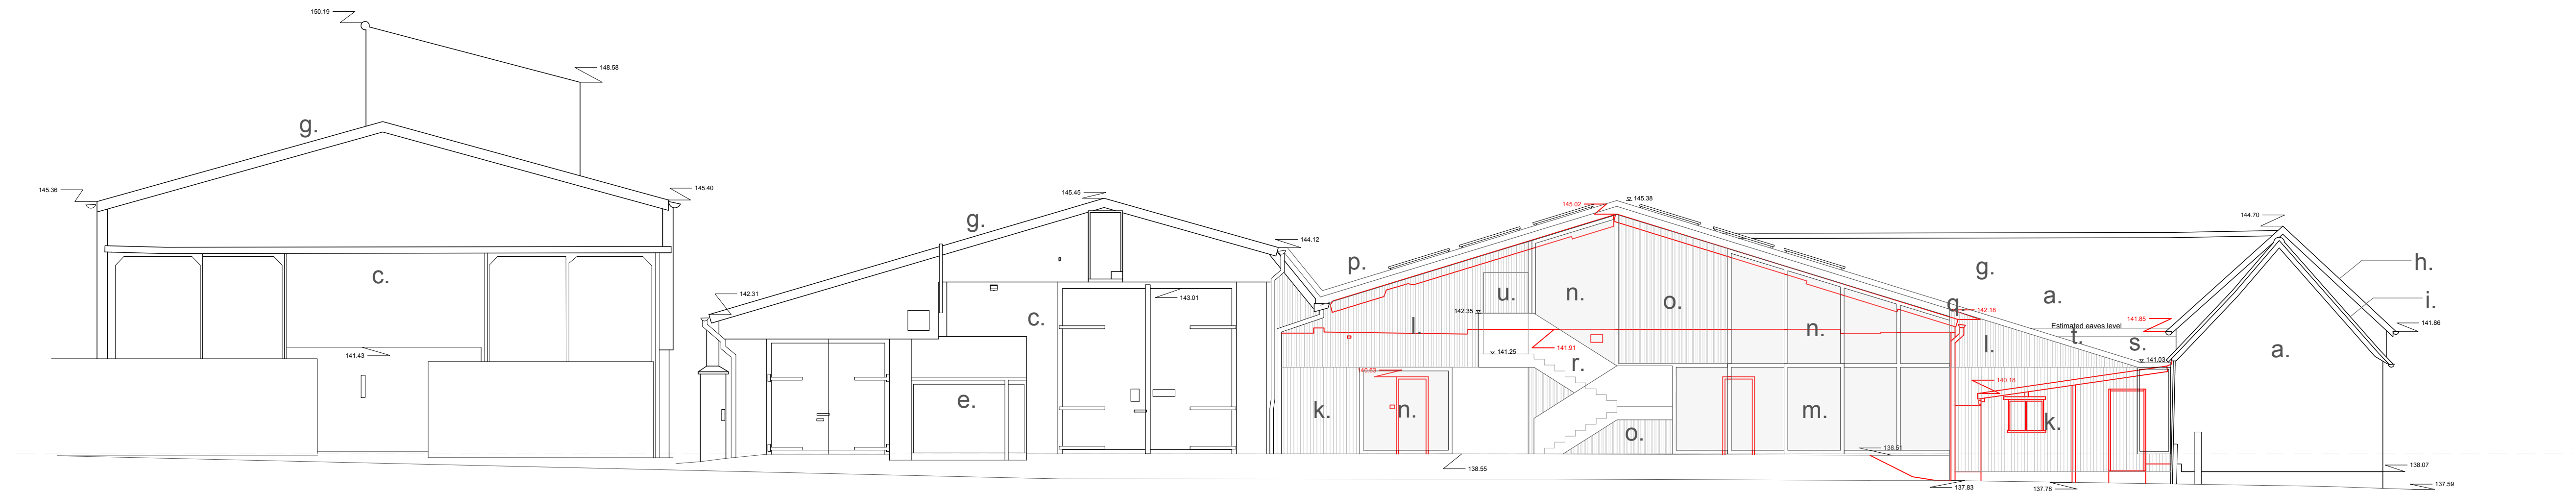

Elevation Three (South)

Notes:

- |                                                                                                  |                                                   |
|--------------------------------------------------------------------------------------------------|---------------------------------------------------|
| a. Existing timber frame barn                                                                    | k. New charred timber cladding                    |
| b. Existing concrete frame barn                                                                  | l. New corrugated cladding (hemp or fibre cement) |
| c. Existing steel frame barn                                                                     | m. New sliding timber/aluminium glazing           |
| d. Existing infill structure, in poor condition                                                  | n. New fixed timber/aluminium glazing             |
| e. Existing outbuildings/lean to structure with black timber weatherboarding and corrugated roof | o. New polycarbonate cladding                     |
| f. Existing timber door                                                                          | p. New corrugated metal/fibre cement roof         |
| g. Existing corrugated roof - metal or fiber cement                                              | q. New alumimium cappings                         |
| h. Existing fibre cement slate tiles                                                             | r. New timber and metal escape stair              |
| i. Existing red clay tiles                                                                       | s. New parapet wall                               |
| j. Existing timber framed window                                                                 | t. New wildflower roof                            |
|                                                                                                  | u. New fire escape door                           |

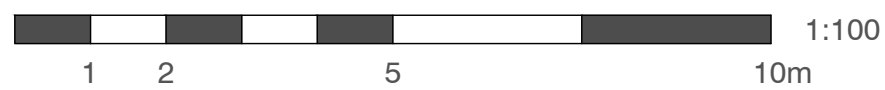

Suite 4a, 30 Bancroft  
Hitchin, SG5 1LE  
01462 236866  
michael@michaelcollinsarchitects.com  
www.michaelcollinsarchitects.com

Note: This drawing is copyright.  
Note: These layouts are preliminary until further surveys are undertaken.  
Note: Scale and boundaries are indicative.  
Note: Ownership boundary indicative based on OS data.  
Note: Red dotted line is shown as site boundary.  
Note: Elevation key plan not to scale.

Michael Collins Architect LLP

Groundschool, Irongate Farm

Job No. 255 Proposed Elevations

Stage: Stage 2  
Status: Preliminary

REVISION: Scale 1:100 @:A1

030