



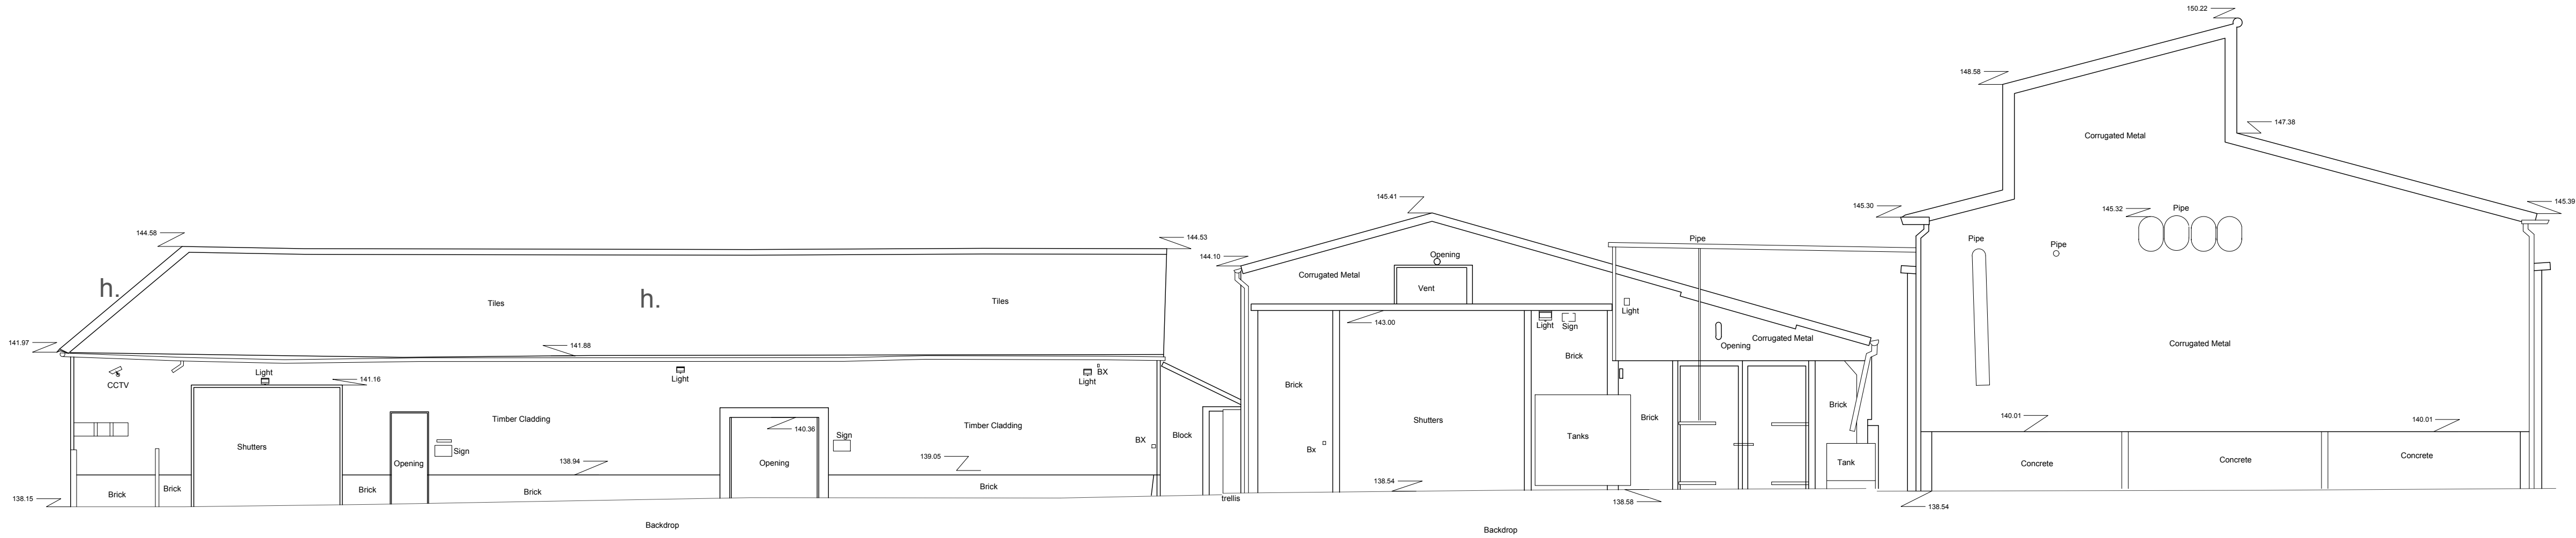


Elevation One (North)

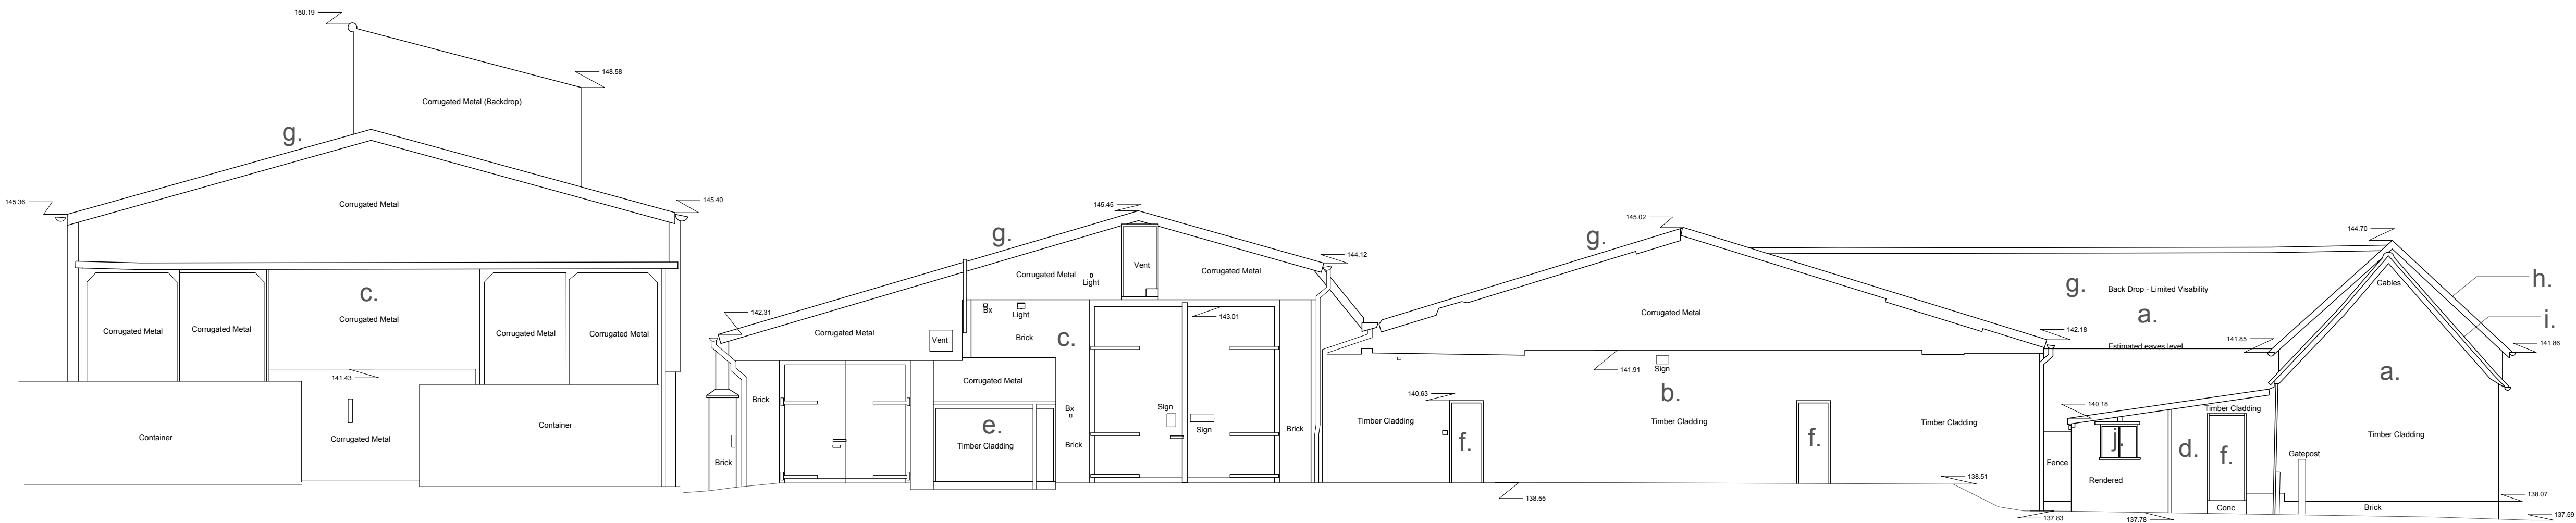

Elevation Three (South)

Notes:

- a. Existing timber frame barn
- b. Existing concrete frame barn
- c. Existing steel frame barn
- d. Existing infill structure, in poor condition
- e. Existing outbuildings/lean to structure with black timber weatherboarding and corrugated roof
- f. Existing timber door
- g. Existing corrugated roof - metal or fiber cement
- h. Existing fibre cement slate tiles
- i. Existing red clay tiles
- j. Existing timber framed window

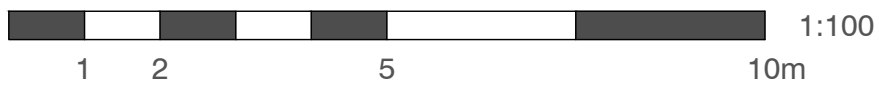

Suite 4a, 30 Bancroft
Hitchin, SG5 1LE
01462 236866
michael@michaelcollinsarchitects.com
www.michaelcollinsarchitects.com

Note: This drawing is copyright.
Note: These layouts are preliminary until further surveys are undertaken.
Note: Scale and boundaries are indicative.
Note: Ownership boundary indicative based on OS data.
Note: Red dotted line is shown as site boundary.
Note: Elevation key plan not to scale.

Michael Collins Architect LLP

Groundschool, Irongate Farm

Job No. 255 Existing Elevations

Stage: Stage 2
Status: Preliminary

REVISION: Scale 1:100 @:A1

004