



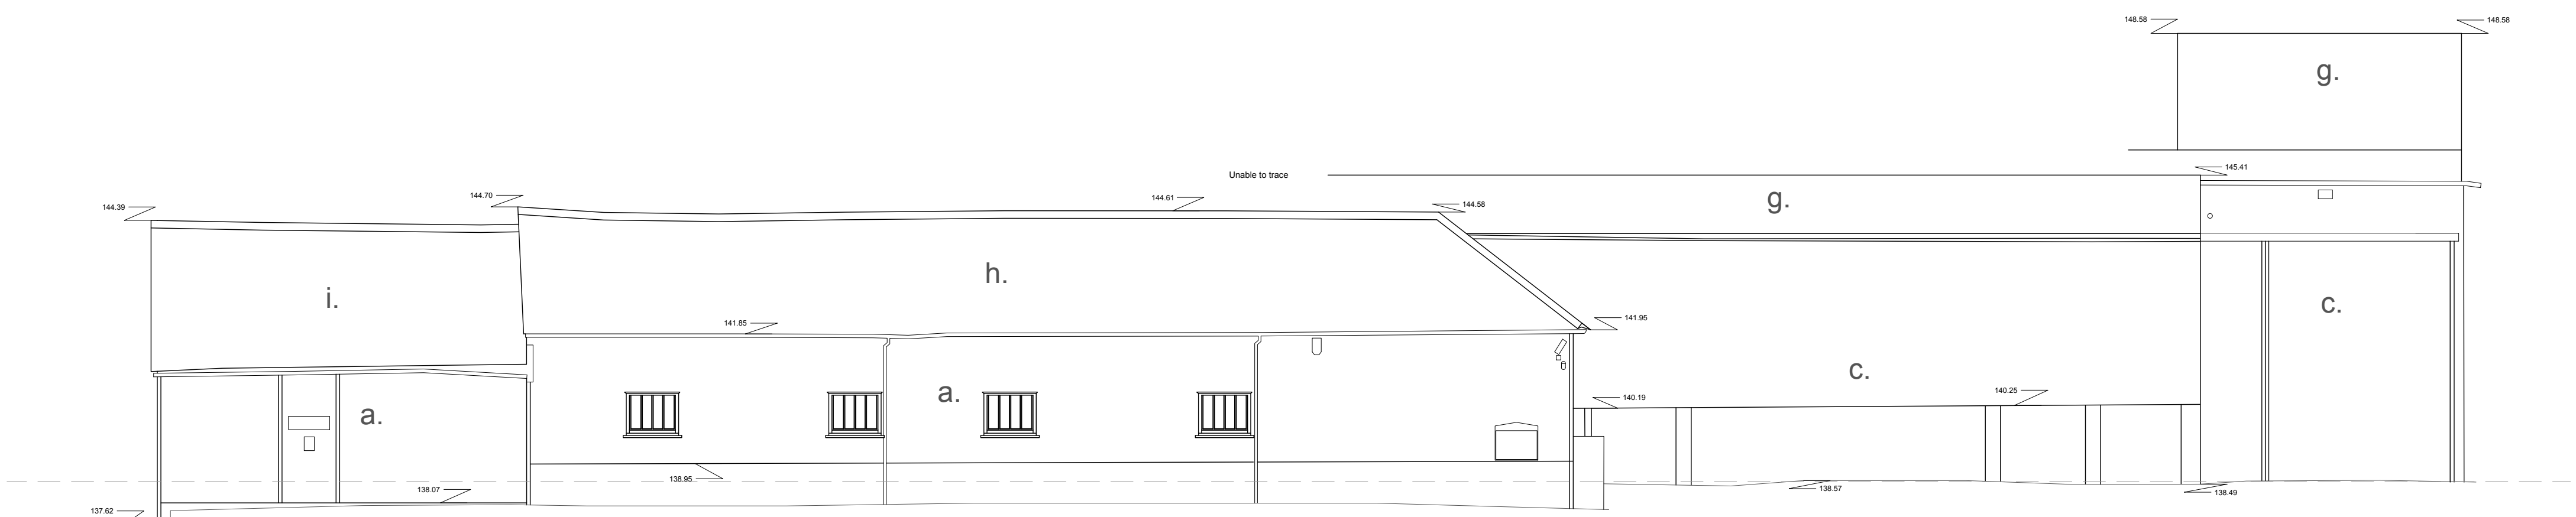


Elevation Two (East) - no proposed changes

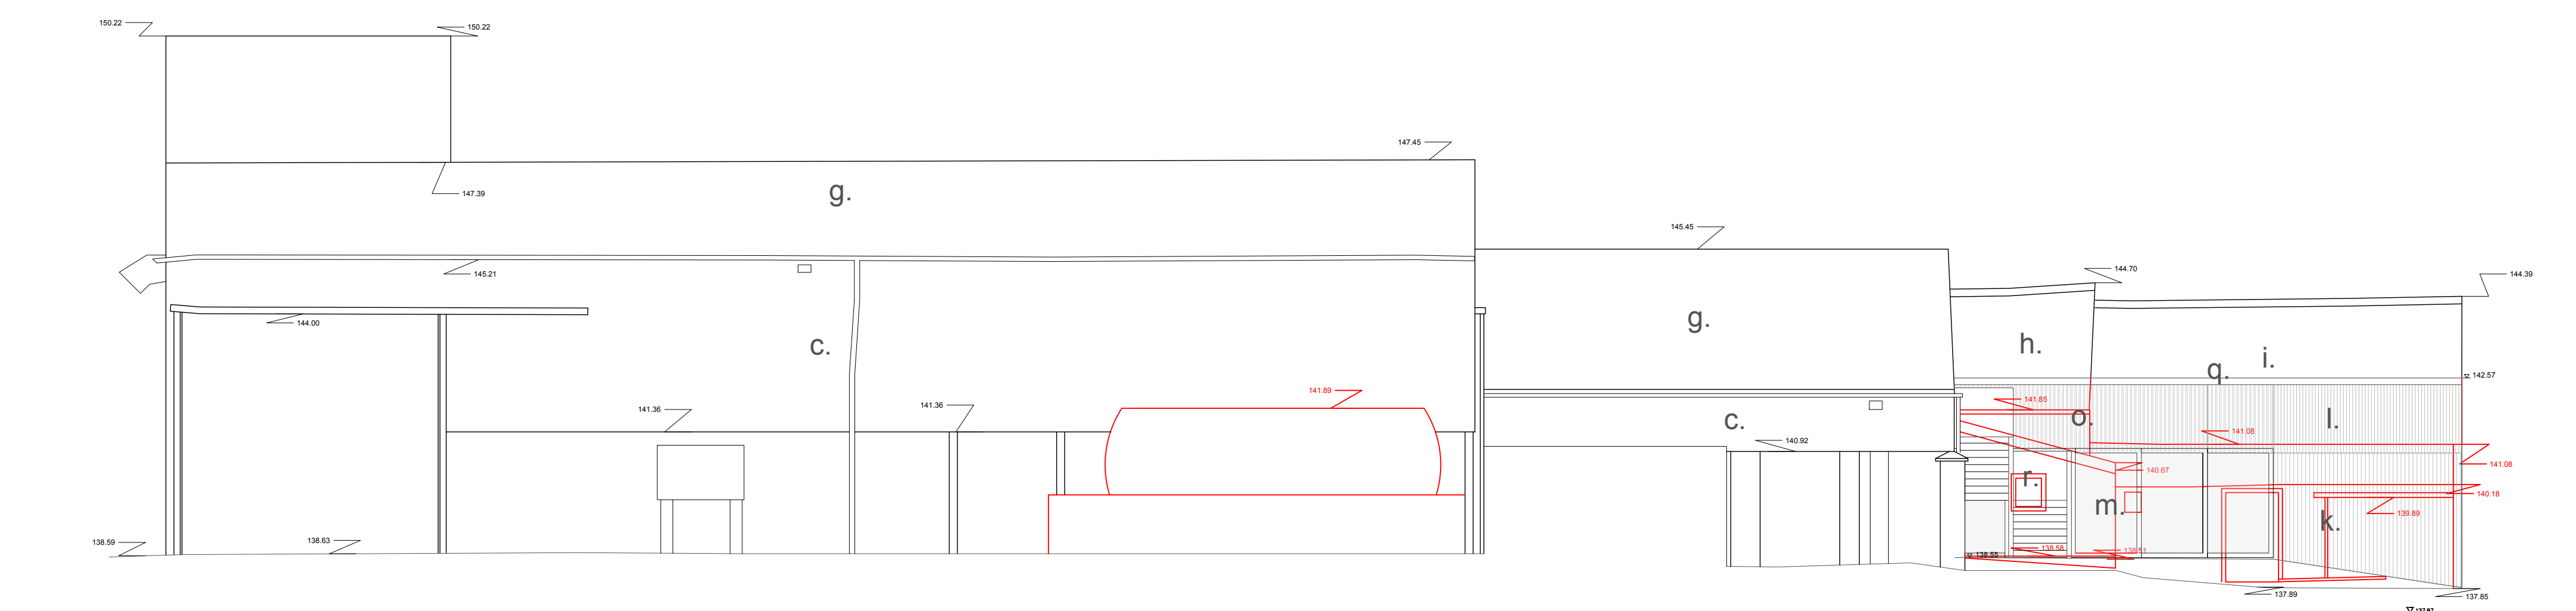

Elevation Four (West)

Notes:

- | | | | |
|----|---|----|--|
| a. | Existing timber frame barn | k. | New charred timber cladding |
| b. | Existing concrete frame barn | l. | New corrugated cladding (hemp or fibre cement) |
| c. | Existing steel frame barn | m. | New sliding timber/aluminium glazing |
| d. | Existing infill structure, in poor condition | n. | New fixed timber/aluminium glazing |
| e. | Existing outbuildings/lean to structure with black timber weatherboarding and corrugated roof | o. | New polycarbonate cladding |
| f. | Existing timber door | p. | New corrugated metal/fibre cement roof |
| g. | Existing corrugated roof - metal or fiber cement | q. | New aluminium cappings |
| h. | Existing fibre cement slate tiles | r. | New timber and metal escape stair |
| i. | Existing red clay tiles | s. | New parapet wall |
| j. | Existing timber framed window | t. | New wildflower roof |
| | | u. | New fire escape door |

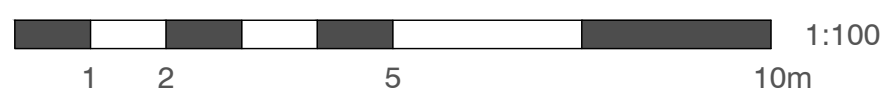

Suite 4a, 30 Bancroft
Hitchin, SG5 1LE
01462 236866
michael@michaelcollinsarchitects.com
www.michaelcollinsarchitects.com

Note: This drawing is copyright.
Note: These layouts are preliminary until further surveys are undertaken.
Note: Scale and boundaries are indicative.
Note: Ownership boundary indicative based on OS data.
Note: Red dotted line is shown as site boundary.
Note: Elevation key plan not to scale.

Michael Collins Architect LLP

Groundschool, Irongate Farm

Job No. 255 Proposed Elevations Two

Stage: Stage 2
Status: Preliminary

031
REVISION: Scale 1:100 @:A1