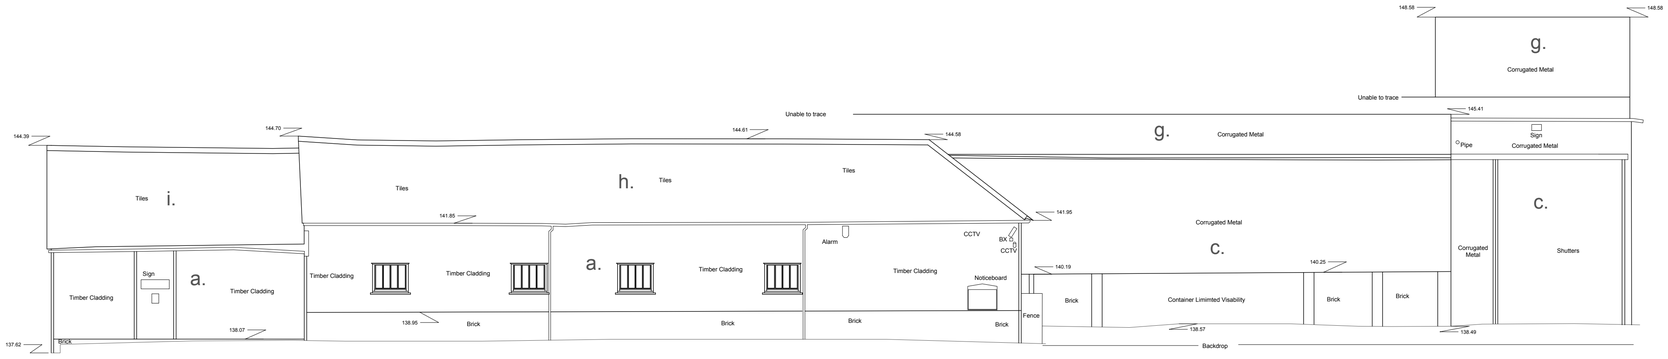

Elevation Two (East)

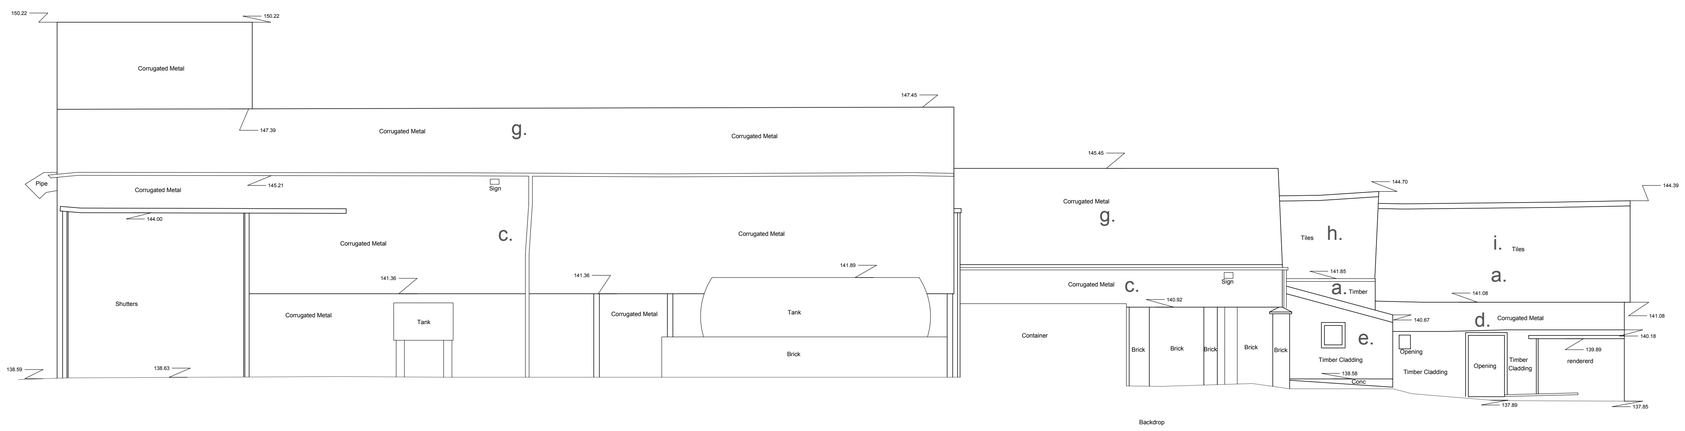

Elevation Four (West)

Notes:

a. Existing timber frame barn
b. Existing concrete frame barn
c. Existing steel frame barn
d. Existing infill structure, in poor condition
e. Existing outbuildings/lean to structure with black timber weatherboarding and corrugated roof
f. Existing timber door
g. Existing corrugated roof - metal or fiber cement
h. Existing fibre cement slate effect tiles
i. Existing red clay tiles
j. Existing timber framed window

1:100
1 2 5 10m

Suite 4a, 30 Bancroft
Hitchin, SG5 1LE
01462 236866
michael@michaelcollinsarchitects.com
www.michaelcollinsarchitects.com

Note: This drawing is copyright.
Note: These layouts are preliminary until further surveys are undertaken.
Note: Scale and boundaries are indicative.
Note: Ownership boundary indicative based on OS data.
Note: Red dotted line is shown as site boundary.
Note: Elevation key plan not to scale.

Michael Collins Architect LLP

Groundschool, Irongate Farm

Job No.
255 Existing Elevations Two

005

Stage: Stage 2
Status: Preliminary

REVISION:

Scale
1:100 @:A1