



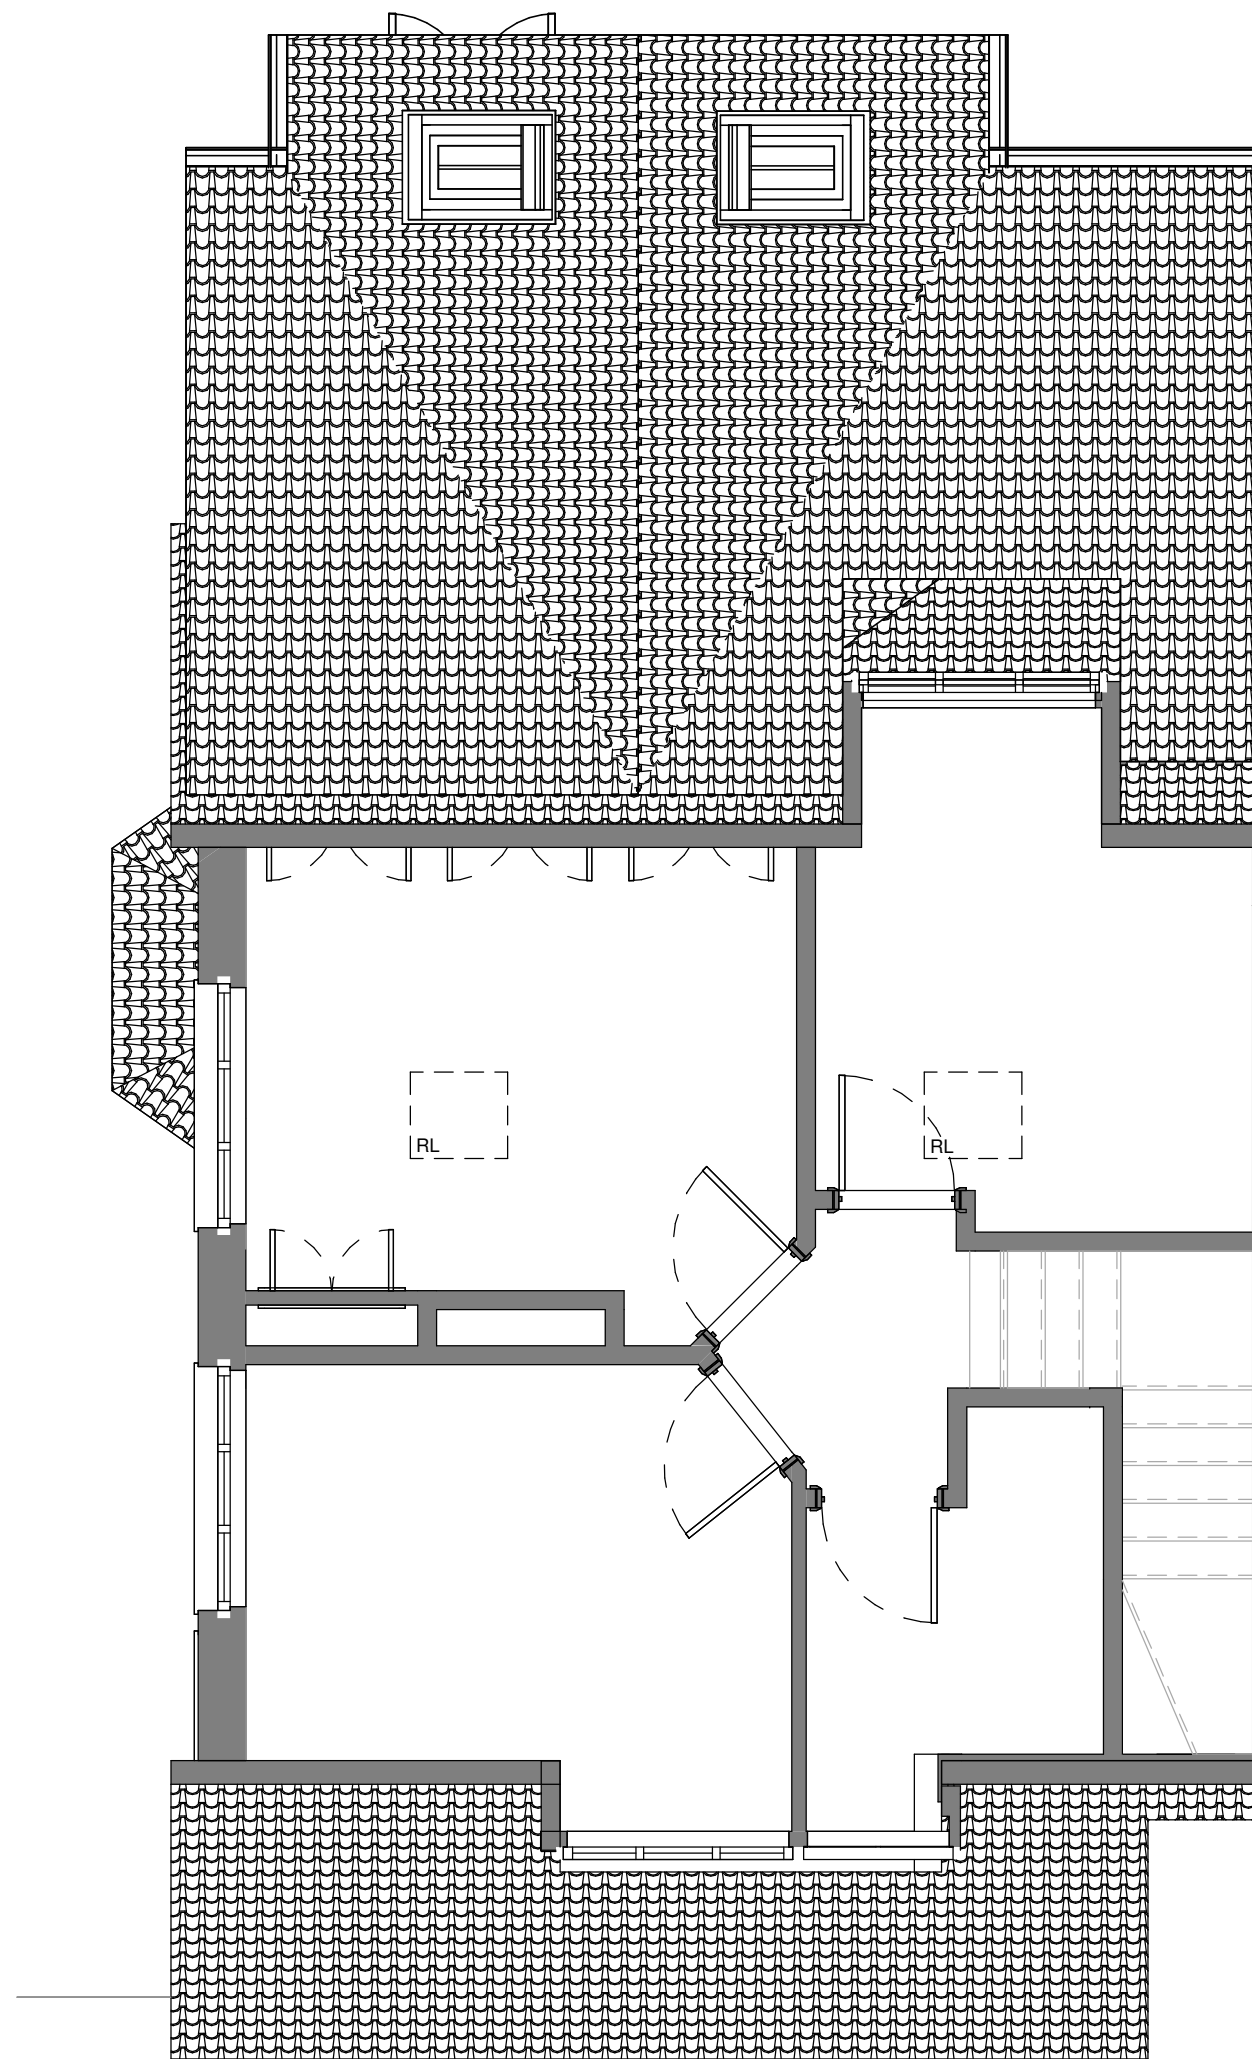

1 First Floor - As Proposed
1 : 50

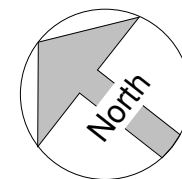

0m 1m 2m 3m 4m 5m

VISUAL SCALE 1:50 @ A1

Rev. No.	Revision Description	Revision Date
Revision		

Planning

Status:

Dimensions, areas and levels where given are only approximate and subject to site survey. All dimensions are to be checked on site. Figured dimensions only are to be taken from this drawing. This drawing is to be read in conjunction with all relevant consultants and/or specialists drawings/documents and any discrepancies or variations are to be notified to the Architect before the affected work commences. This drawing is copyright and remains the property of the Architects.

CROE
ARCHITECTS

REGISTERED QUALIFIED ARCHITECTS / HERTFORDSHIRE

telephone: 01462 453931
email: info@croearchitects.co.uk
web: www.croearchitects.co.uk

Project:

1 Westholm,
Letchworth
SG6 4JB

Client:

Miss Hammond + Mr Peacock

Drawing name:

As Proposed - First Floor

Scale: 1 : 50 at A3	Drawing number	Rev.
Date: Nov'24	24072 - 005	
Drawn by: OD		