
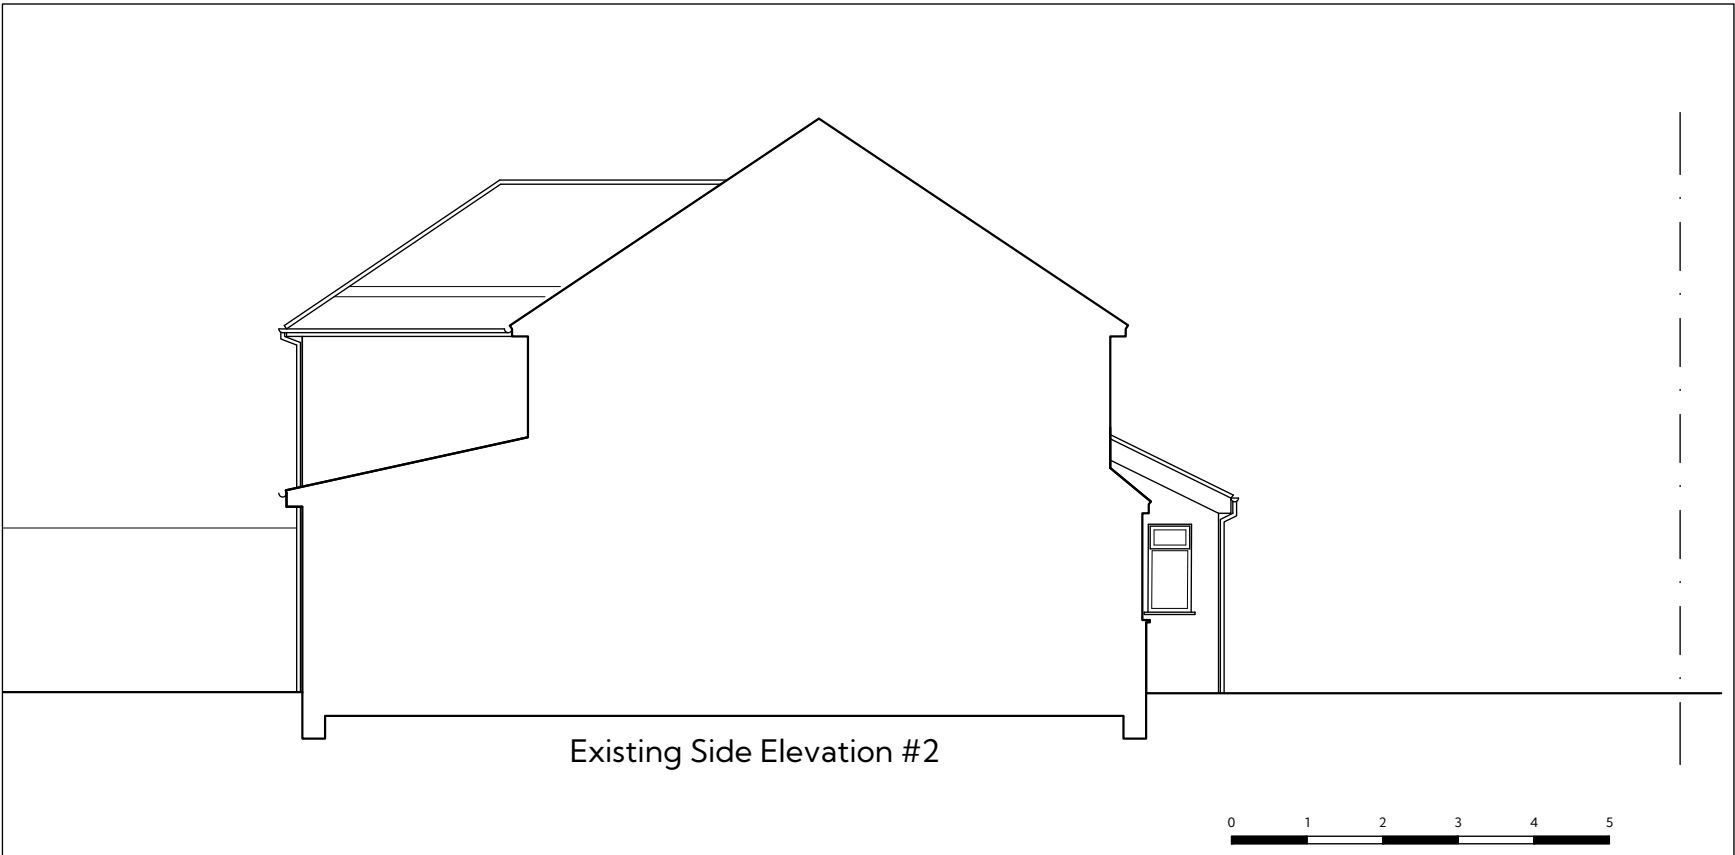


The measured areas and drawings within this scheme relate to the current state of design and are reliant upon the information available at the time. Any decisions to be made on the basis of these predictions should include due allowance for variations in the design development and construction process. Please note that this drawing is compiled with existing information available. All dimensions to be checked on site.			
revision	date	author	revision notes
A	01.02.25	LM	Sketch for added
B	19.02.25	LM	Side elevation added

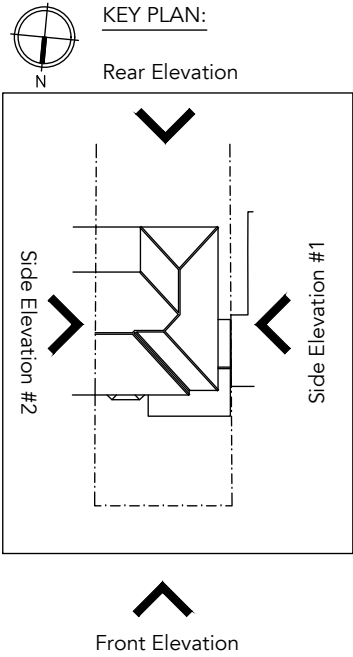

STUDIO LUNET
ARCHITECTURE / INTERIOR DESIGN
27-28 Sun Street, Hitchin SG5 2JE

site
59 Gaping Lane, Hitchin SG5 2JE
client
Claire and Mike Hughes
title

PLANNING APPLICATION
Existing Elevations

information	
job no.	2503-GAPI59
drawing no.	A2-02-B
scale	1:100 @ A3
date	November 2025
author	LM

DO NOT SCALE FROM THIS DRAWING : Verify all dimensions on site