




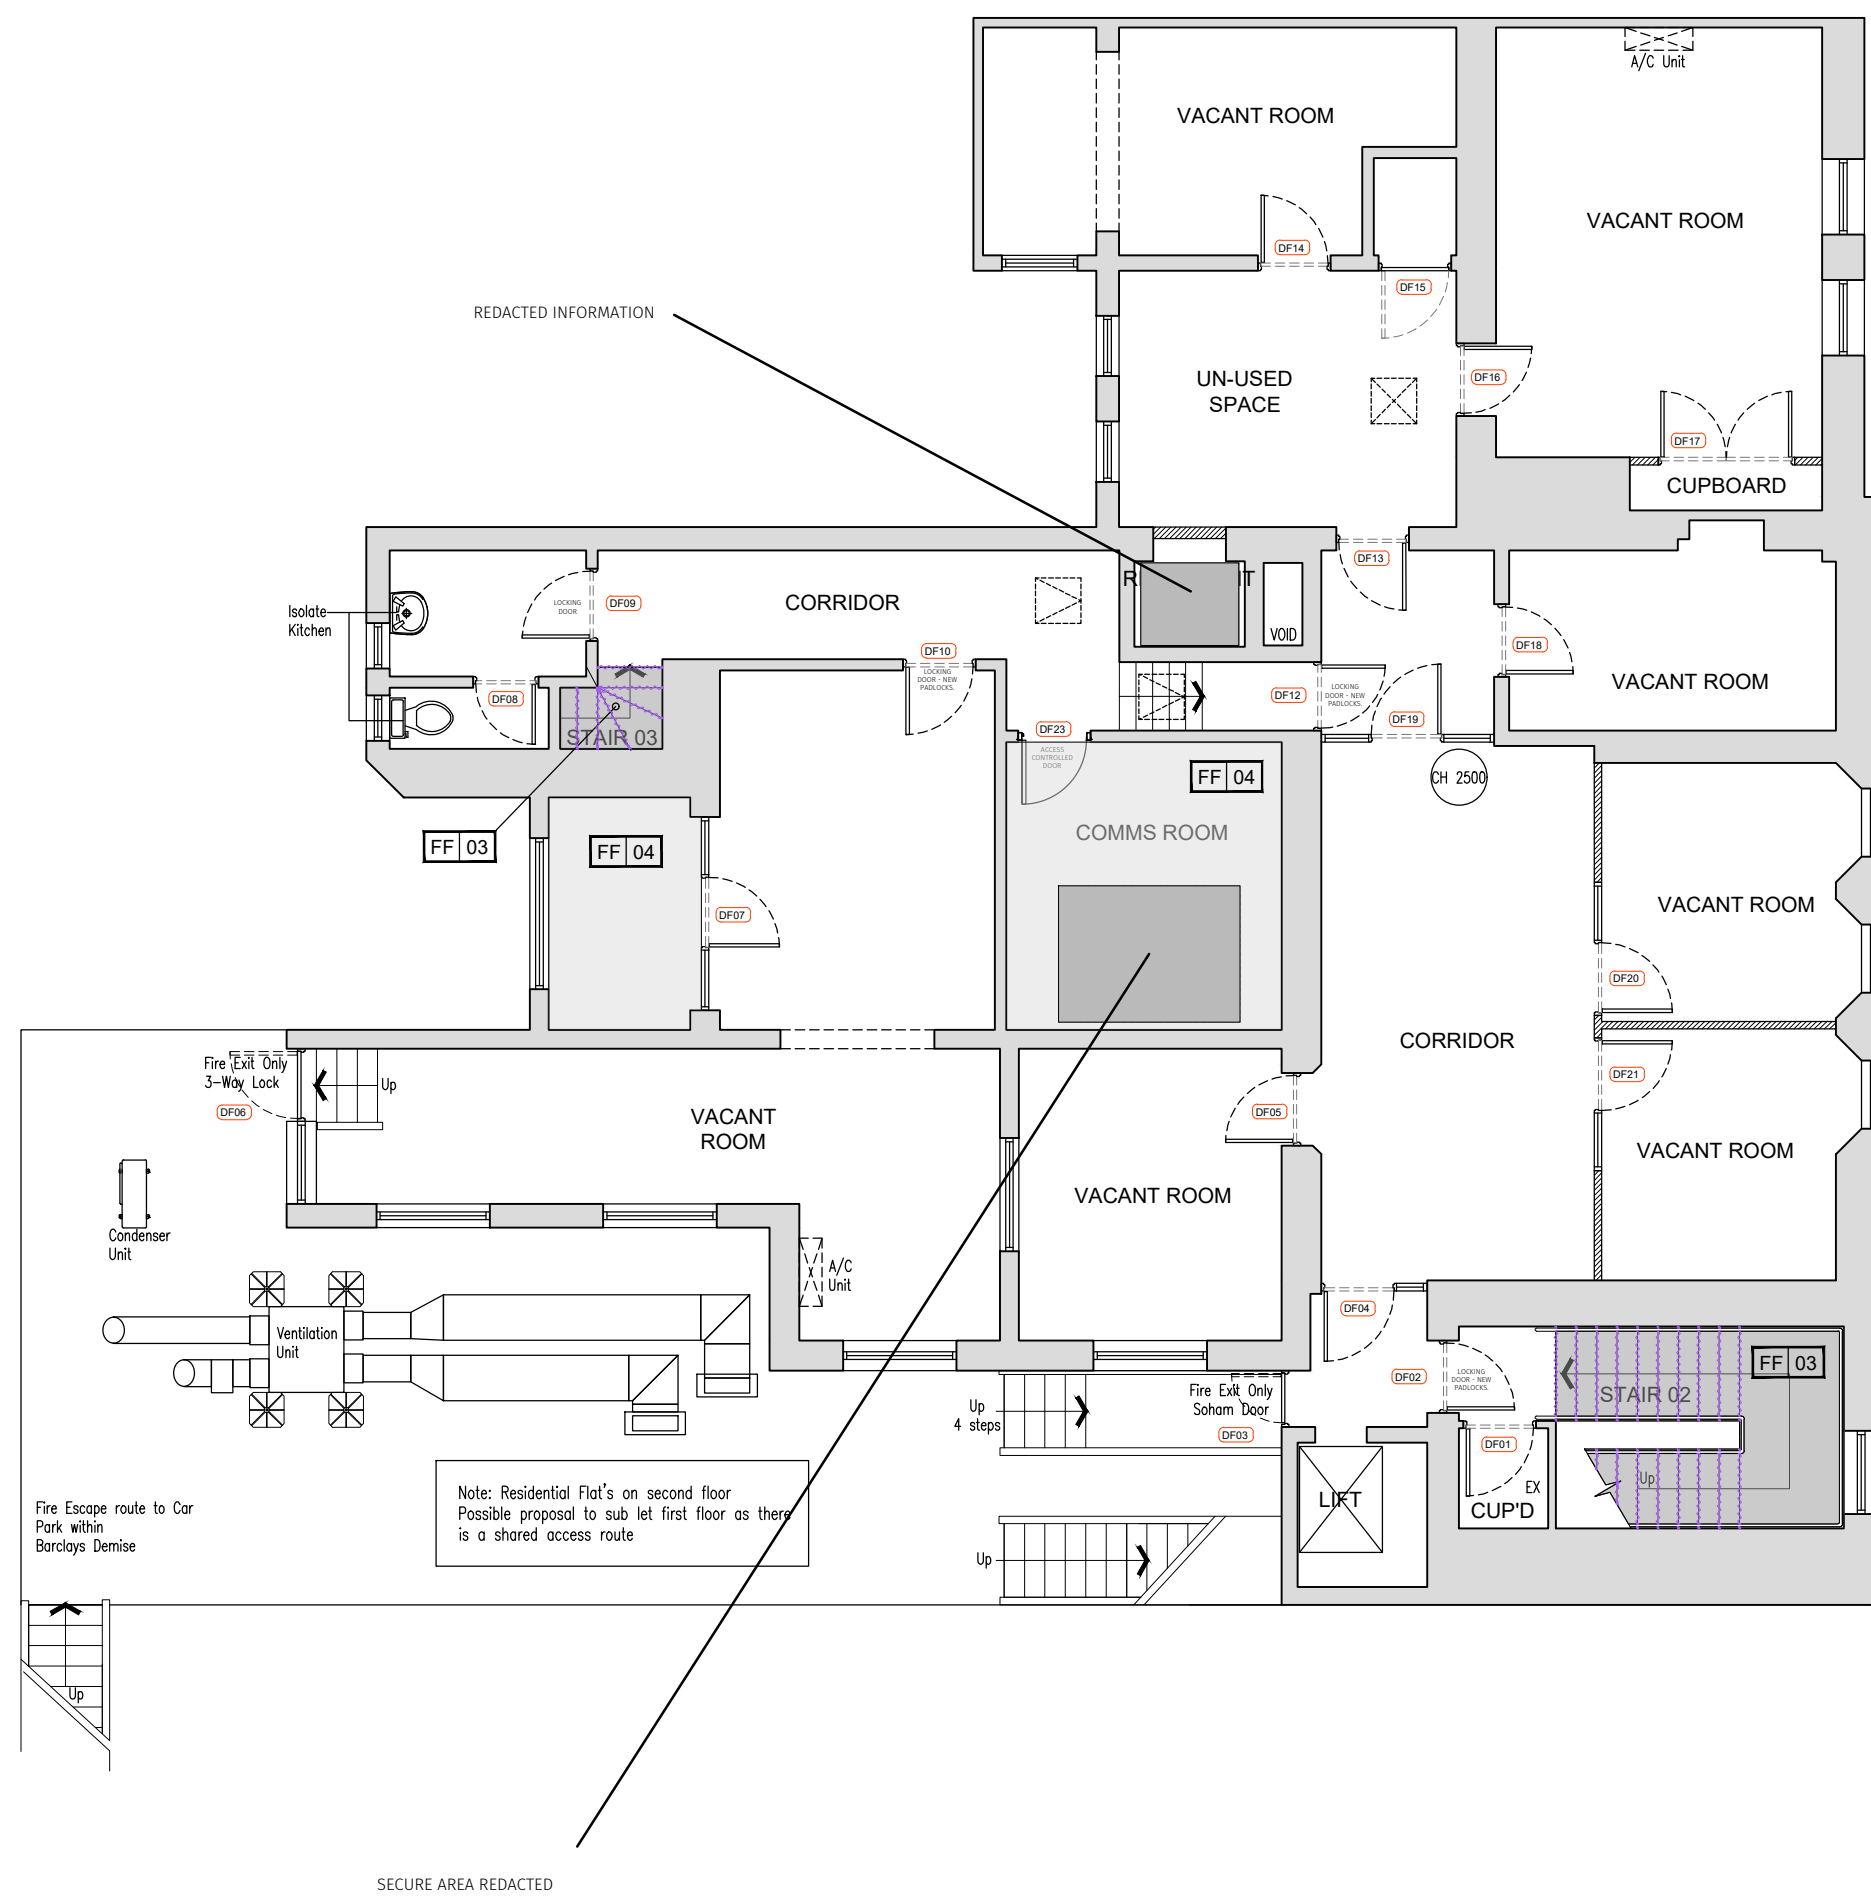

02

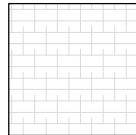

FLOOR FINISHES KEY	
CODE	
No Works	NO WORKS TO EXISTING FLOOR FINISH 
FF 01	GENERAL FLOORING - DS ref FL01 SUPPLIER - FORBO FLOORING UK LTD PRODUCT - MARMOLEUM MODULAR (500 X 500) MODEL - T3775 COLOUR - ASTRAL MARMOLEUM LRV - 23 USAGE - FRONT OF HOUSE AREA 
FF 02	ENTRANCE MAT SYSTEM - DS ref FL02 MODEL - GRADUS - BOULEVARD 6000 COLOUR - NICKEL LRV: 4 
FF 03	FOH & BOH FLOORING - DS ref FL03 SUPPLIER - MILLIKEN FLOORING PRODUCT - CARPET TILES (500 X 500) MODEL - TRACING LANDSCAPES COLOUR - FSY79 SHELTERED BAY LRV - 5.7 USAGE - CONSULTATION ROOM / POD, CASH ACCESS POINT, CASH OFFICE , AIRLOCK, OFF STAGE WORKING AREA, CORRIDOR & 1:1 PRIVATE SPACE IN POD ROOM, FL03 INSTALL ON TOP OF THE FL01 FLOORING 
FF 04	BOH FLOORING - DS ref FL04 SUPPLIER - POLYFLOR LTD PRODUCT - SAFETY VINYL FLOORING MODEL - POLYSAFE STANDARD PUR COLOUR - NORDIC GREY 4090 LRV - 24 USAGE - W.Cs, COMMS ROOM & CLEANER CUP'D 
	ALUMINIUM EDGE TRIM SUPPLIER - GRADUS MODEL - ETR303UF0 
	GRADUS G11 NOSING WITH COLOUR INSERT. THE LTV 30PT. COLOUR DIFFERENTIAL REQUIRED FOR THE NOSINGS 
	11MM ALUMINIUM EXPANSION JOINTS 6MM EXPANSION JOINT EVERY 10M SILICON ON FOAM JOINT TO PERIMETER. SPECIALIST CONTRACTOR TO ADVISE.

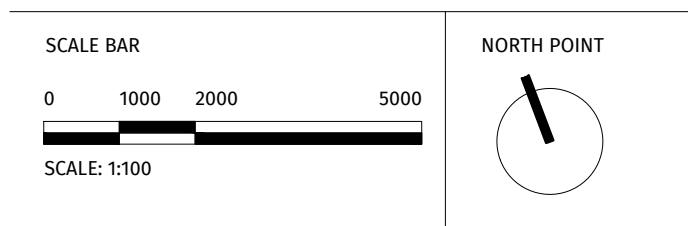

-	26/11/25	Planning issue.	0B3	
REV	DATE	DESCRIPTION	OR	CH



PLANNING

10/10/2014

CARDIFF

2 Callaghan Square, Cardiff, CF10 5BT.
T: 029 2034 2688 www.db3group.com

CLIENT
BARCLAYS BANK PLC

PROJECT
HITCHIN
5/6 High St, Hitchin SG5 1BH

TITLE
FIRST FLOOR_FLOOR FINISHES PLAN

CREATION DATE	SCALE @ A1	DRN	CHK	APP	SUIT
12/11/2025	1:100	D83			

18864 - DB3 - B01- 01 - DB - A - 42001

© COPYRIGHT: ALL RIGHTS RESERVED.
THIS DRAWING MUST BE READ IN CONJUNCTION WITH ALL OTHER RELEVANT DRAWINGS AND INFORMATION.
ANY DISCREPANCIES MUST BE REPORTED TO DARWONBS IMMEDIATELY.
THE DRAWING OR INFORMATION MUST NOT BE USED FOR CONSTRUCTION UNLESS EXPRESSLY ISSUED FOR CONSTRUCTION.

DO NOT SCALE FROM THIS DRAWING. WORK ONLY TO THE PRINTED DIMENSIONS

01 | PROPOSED FIRST FLOOR_FLOOR FINISHES PLAN

SCALE:1:100