

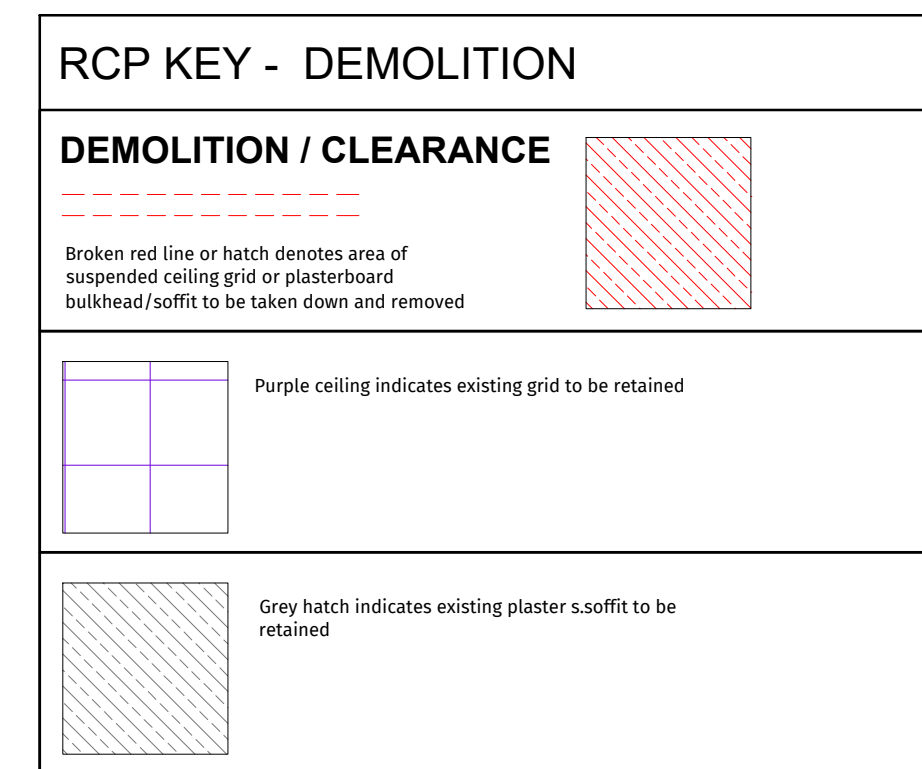
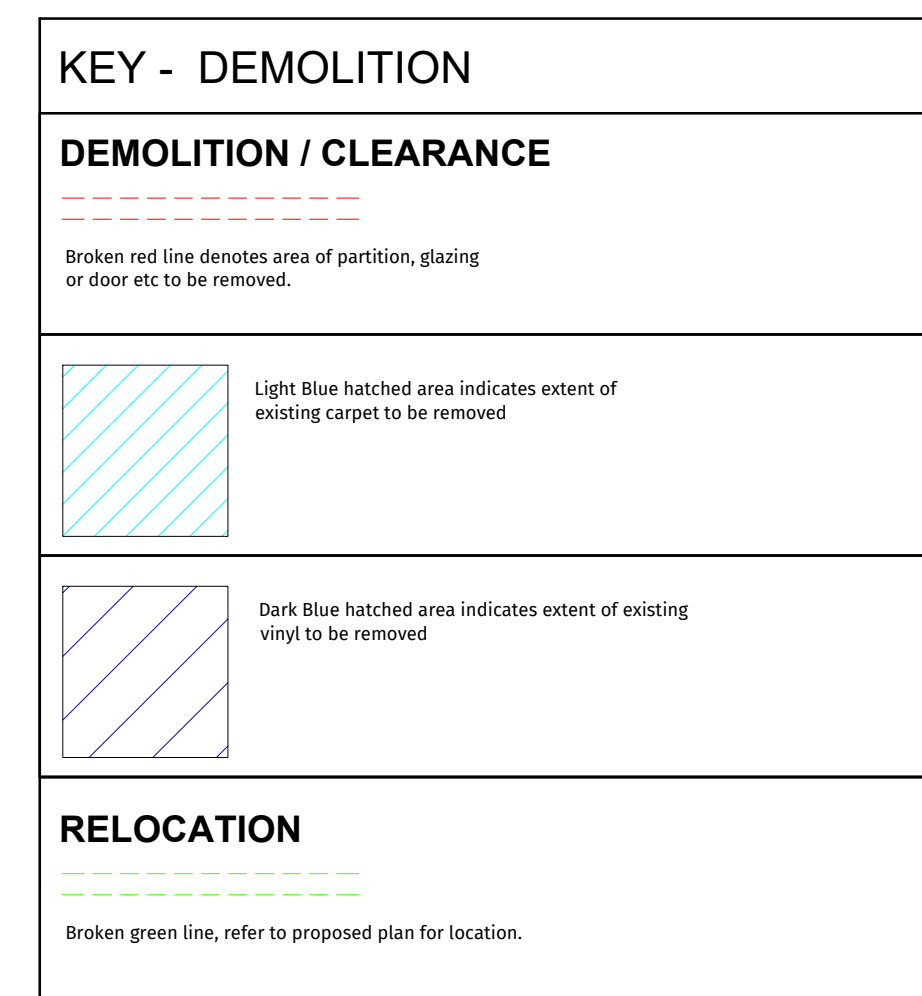


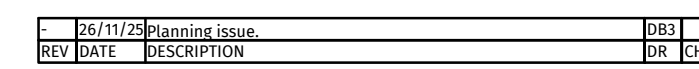

02 | PROPOSED GROUND FLOOR RCP DOWNTAKINGS PLAN
SCALE: 1:100

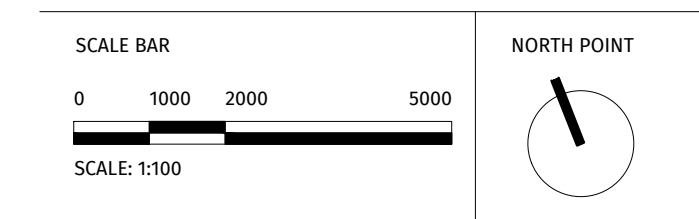

CARDIFF
 aghan Square, Cardiff, CF10 5BT.
 2034 2688 www.db3group.com

CLIENT
BARCLAYS BANK PLC

PROJECT
HITCHIN
5/6 High St, Hitchin SG5 1BH

TITLE
GROUND FLOOR PROPOSED DOWNTAKINGS
MBR PROGRAMME

CREATION DATE	SCALE @ A1	DRN	CHK	APP	SUIT
10/11/2025	1:100@A1	D83			

SHEET NO. _____

18864 - DB3 - B01 - 00 - DR - A - 20001

PROJECT NO	ORIGINATOR	ZONE	LEVEL	TYPE	ROLE	NUMBER
------------	------------	------	-------	------	------	--------

© COPYRIGHT: ALL RIGHTS RESERVED.
THIS DRAWING MUST BE READ IN CONJUNCTION WITH ALL OTHER RELEVANT DRAWINGS AND INFORMATION.
THIS DRAWING IS THE PROPERTY OF THE COMPANY AND IS NOT TO BE REPRODUCED OR USED IN ANY MANNER WITHOUT THE WRITTEN PERMISSION OF THE COMPANY.

THE DRAWING OR INFORMATION MUST NOT BE USED FOR CONSTRUCTION UNLESS EXPRESSLY ISSUED FOR CONSTRUCTION

DO NOT SCALE FROM THIS DRAWING. WORK ONLY TO THE PRINTED DIMENSIONS