


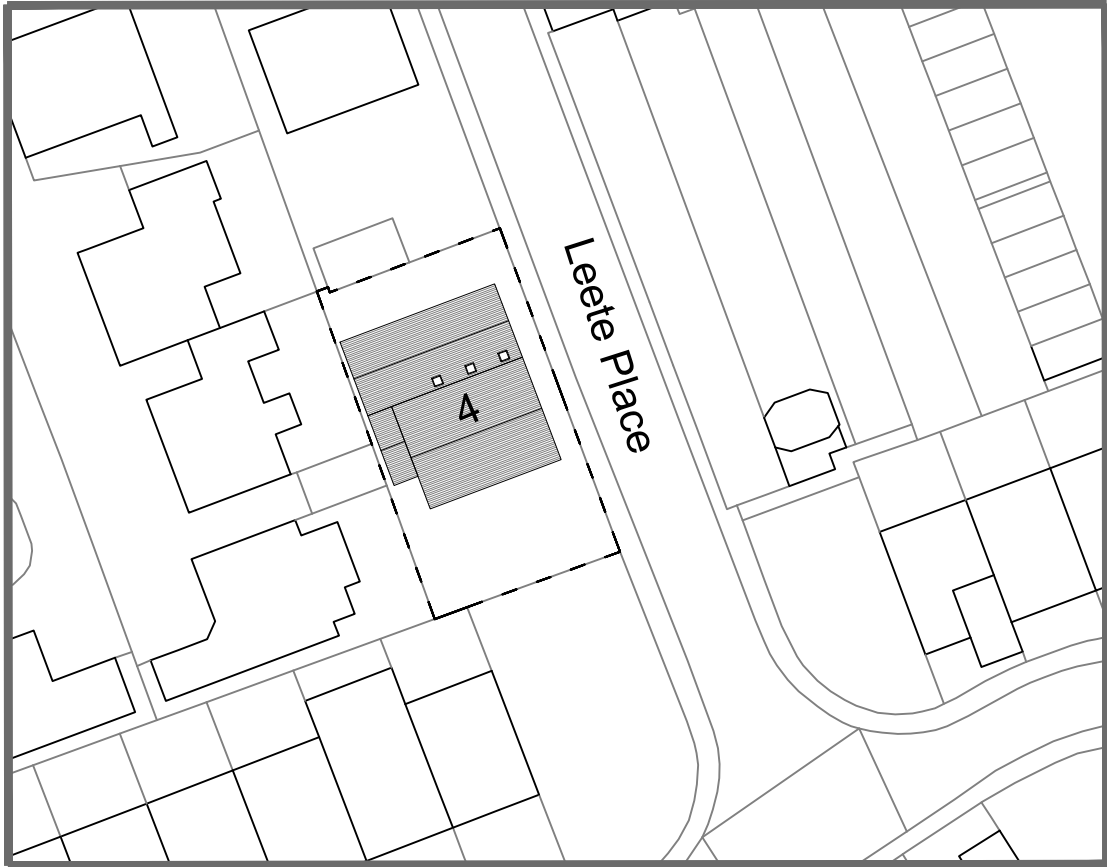

**Charlotte
Fausset
Architect**

MFA ARB RIBA
30 Shillington Rd, Pirton, Hitchin,
Herts, SG5 3QL Tel : 07815570717

client
**Paul & Rhonda
LaVille**

address
**4 Leete Place
Royston
SG8 5DX**

**Site
Plan**

dwg no & revision
LEETE-10-002

date
rev0:13.07.25

scale
0 5m 10m 15m 20m
Scale 1 : 500 at A4

