


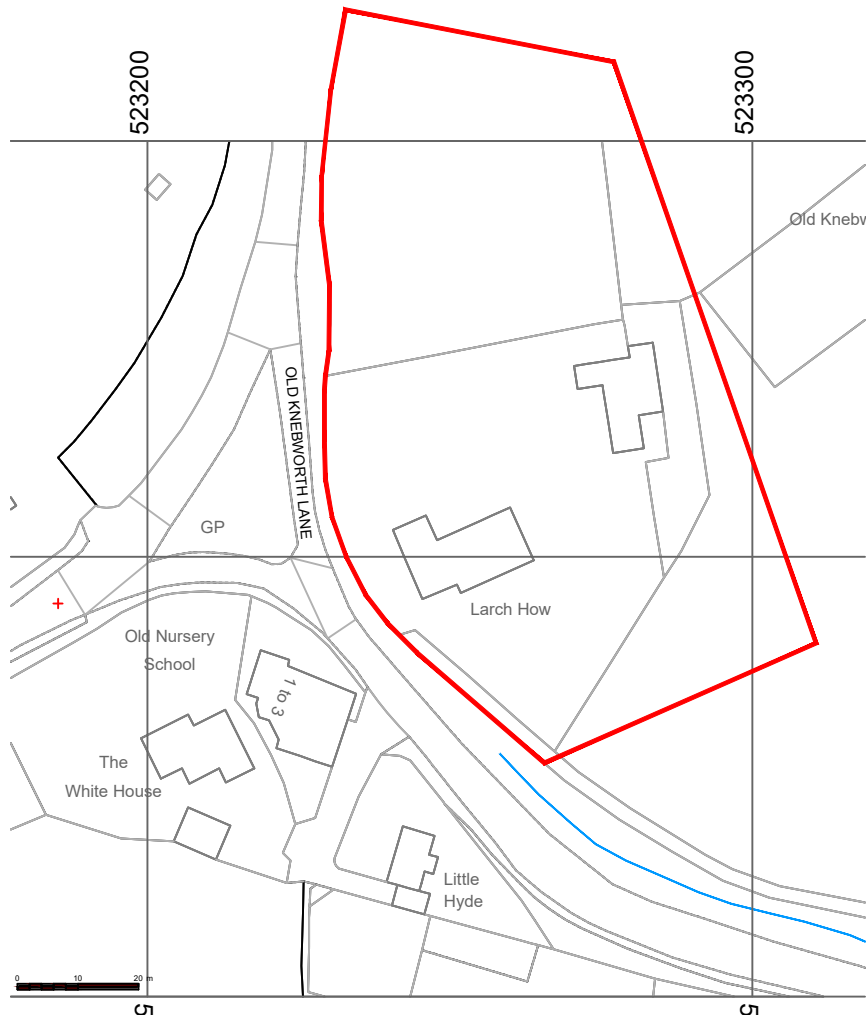


LOCATION PLAN 1:1250

Crown Copyright 2016. Licence No. 100047474

0 10m 20m 30m 40m 50m

SCALE 1:1250

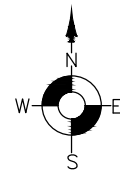

PLANNING

GENERAL NOTES:
This scheme is subject to Town Planning and the plans shall not be acted upon until they have been approved in accordance with the Building Regulations.
All dimensions and levels given, whether figured or scaled, are to be physically checked on site by the contractor prior to commencement of work and the contractor will take responsibility for the same.
All design and construction is to be in accordance with the Construction, Design and Management Regulations 2015 & The Building Safety Act 2022.
This plan is copyright and is not to be produced or used for construction purposes without permission. It is only for use as a Planning and Building Control document.
Prior to commencement of works, the contractor must ensure that all necessary notices under The Party Wall etc Act 1996 have been given and that all formal procedures required under the act have been fulfilled.

Revision

Project
Proposed Demolition of existing stables and store, Replacement Cartlodge at Larch House, Old Knebworth Lane, Old Knebworth, Herts, SG3 6FS

Scale
As noted@A3
Drawing Number
8411-P10

Date
11/25
Drawn
PS

All work to be in accordance with the Building Regulations and relevant planning conditions.
The contractor is to check all dimensions on site and will take responsibility for any discrepancies.
The drawing is copyright.
Hertfordshire Planning Ltd
11/25/2025
8411-P10
HAL
HAL Limited
www.halplanning.co.uk

Title
Location Plan
PRE-CONSTRUCTION