


EXISTING
REAR

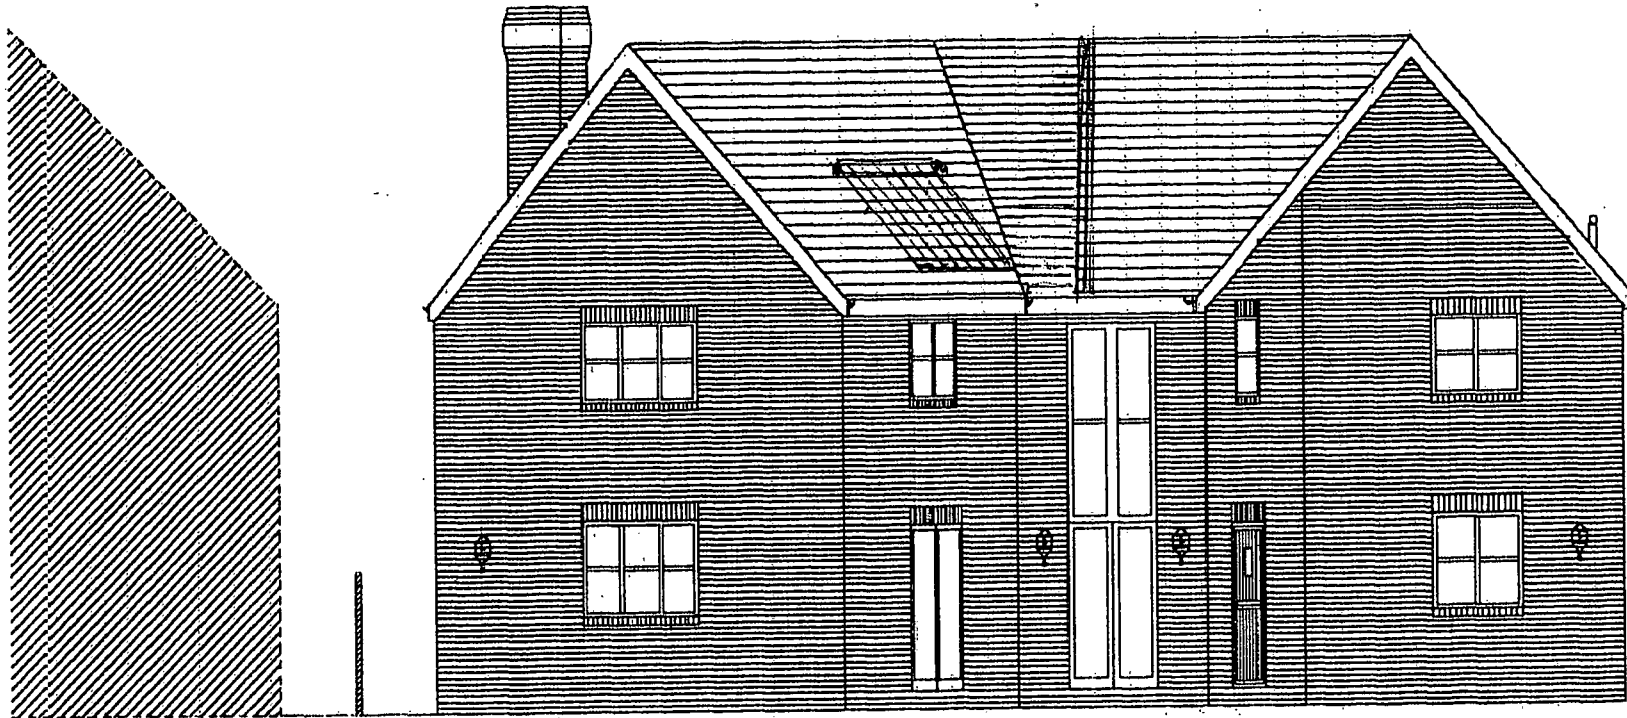

0 5 10 METRES

PROJECT	THE AVENUE
TITLE	ELEVATION 7
SCALE	1 : 100
DRAWN	DATE