


PROPOSED
REAR

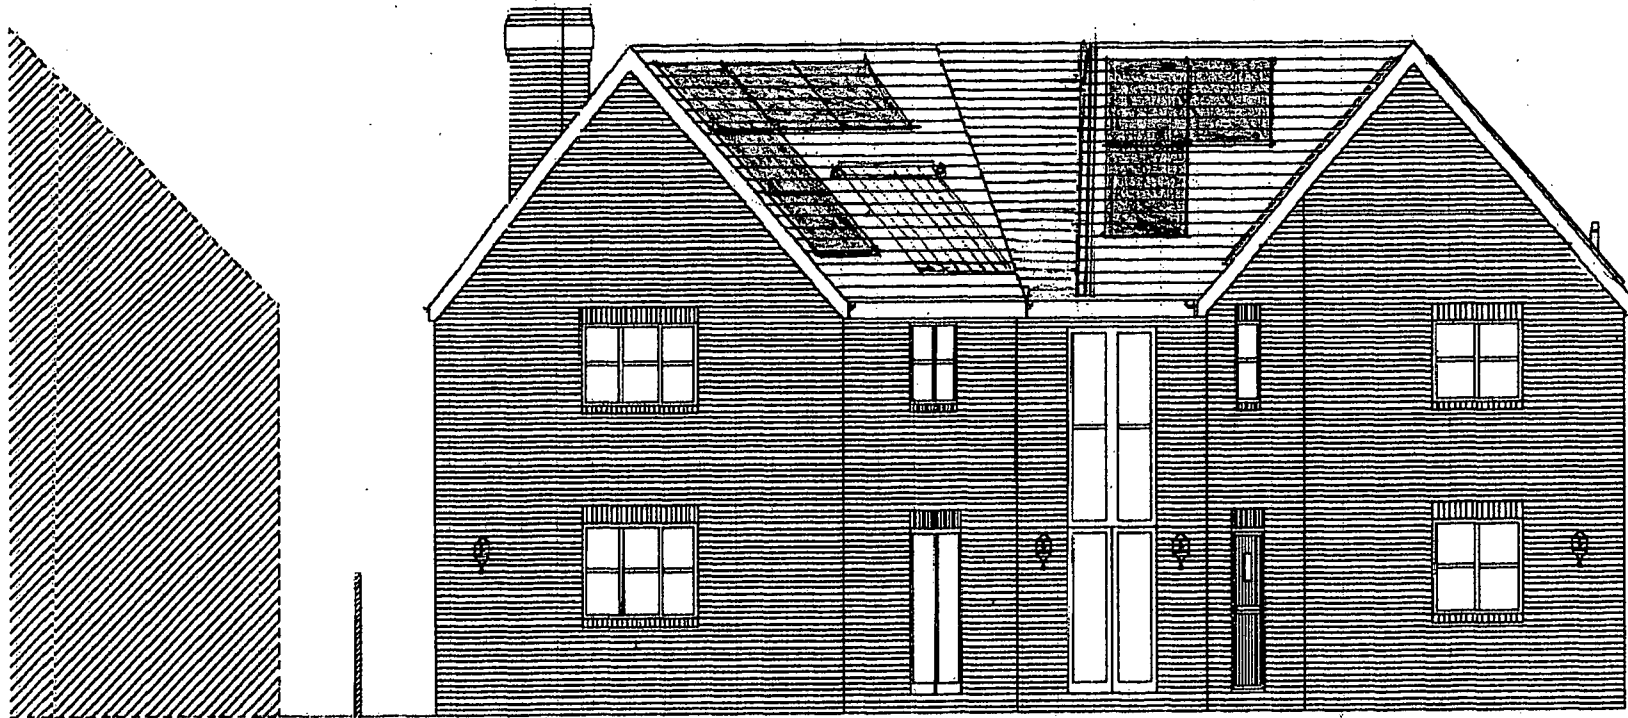

0 5 10 METRES

ALL PVs L 1762 mm
W 1134 mm
D 30 mm

PROJECT	THE AVENUE
TITLE	ELEVATION 7
SCALE	1 : 100
DRAWN	DATE