




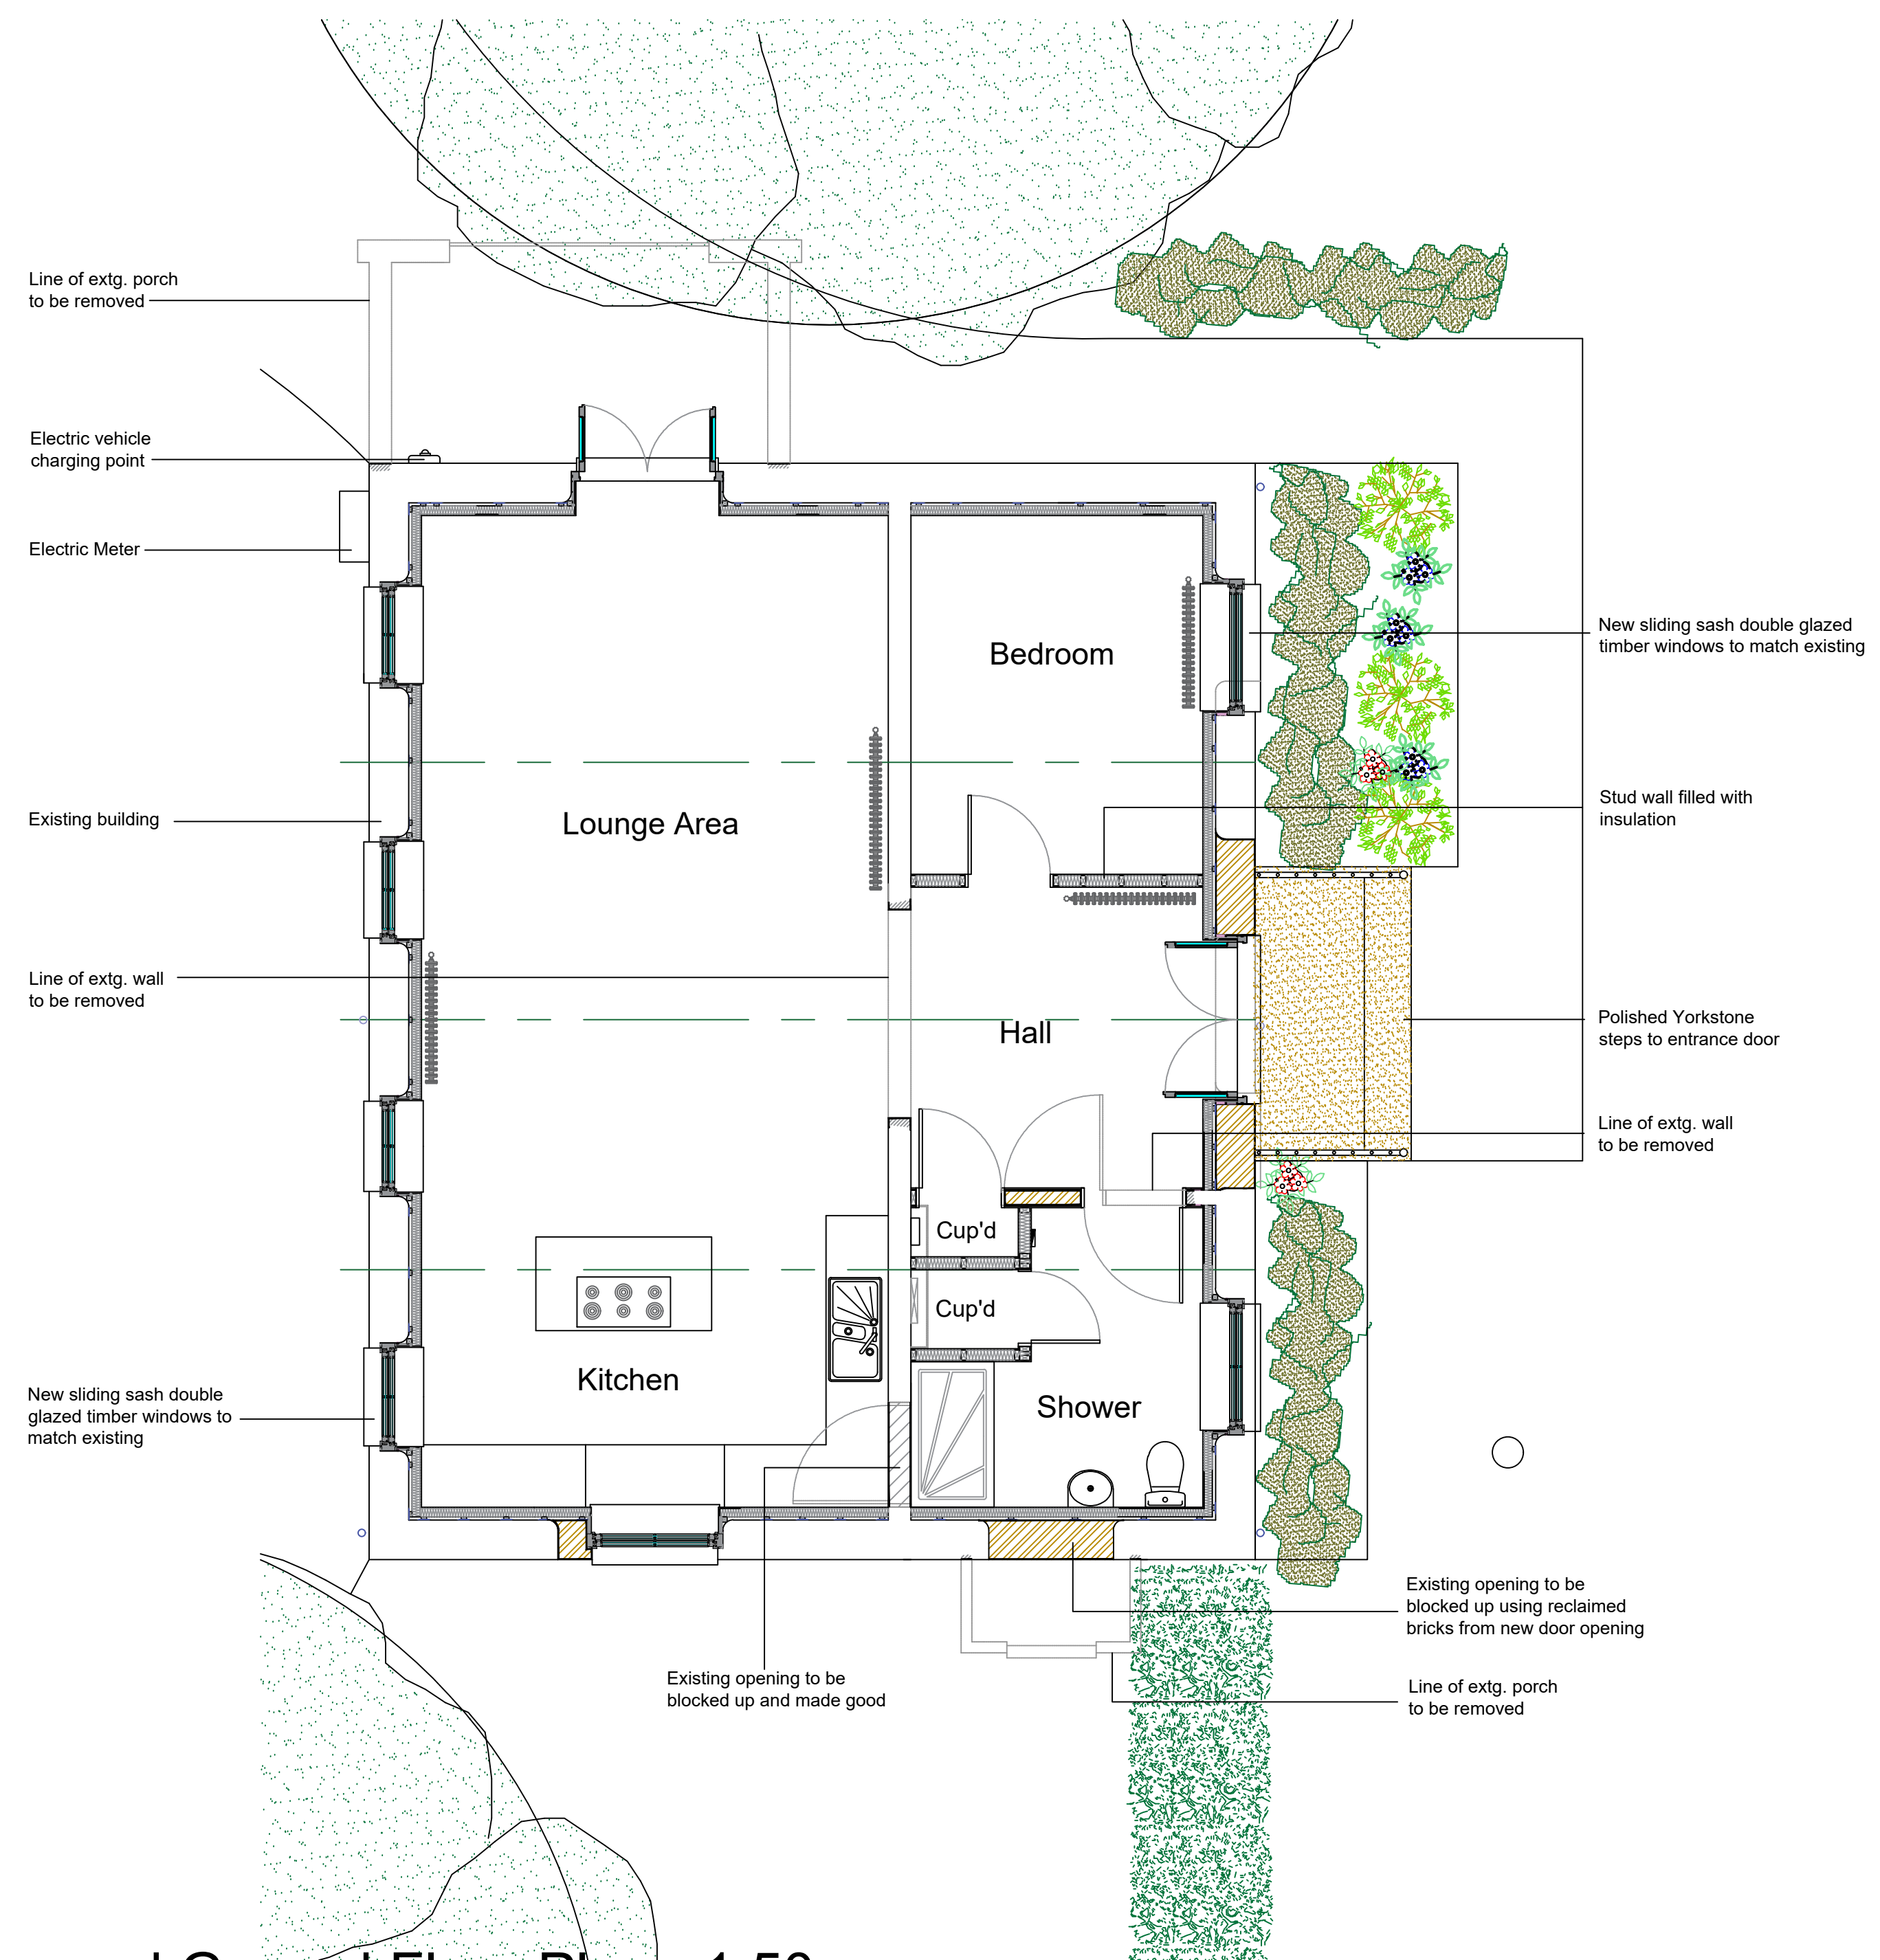


Proposed Elevations 1:100

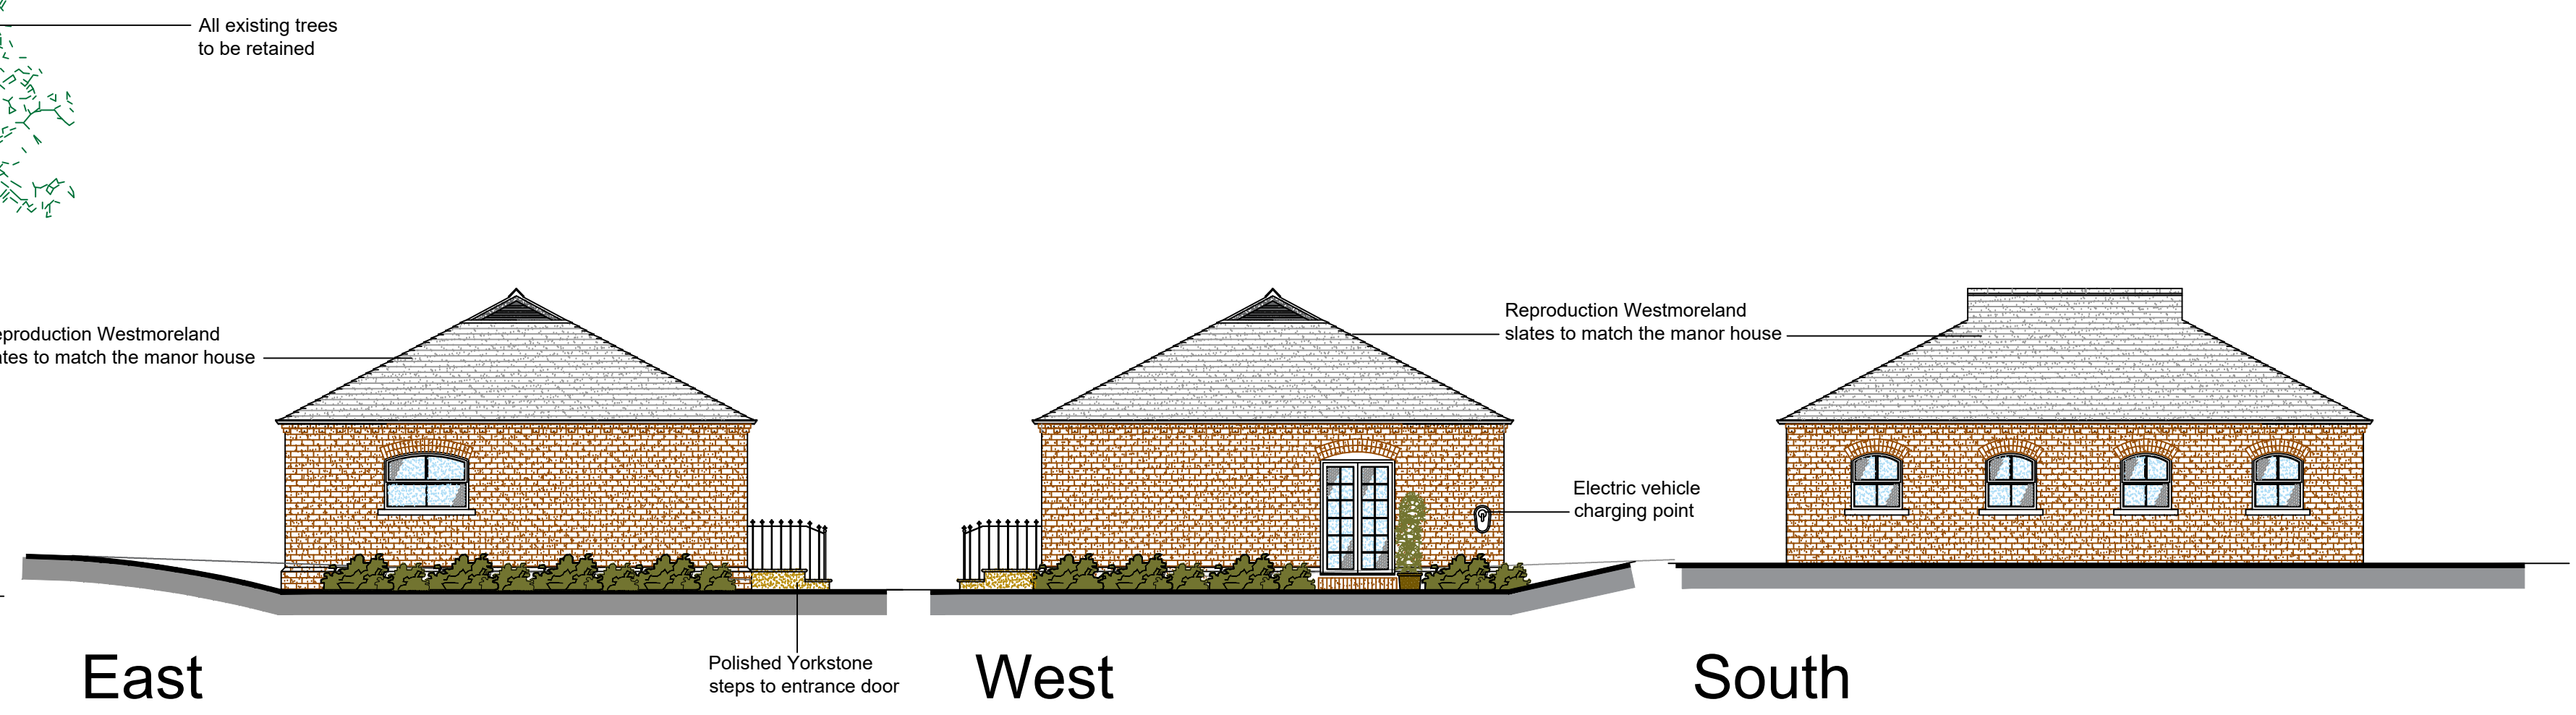

Proposed Ground Floor Plan 1:50

Proposed Roof / Site Plan 1:200

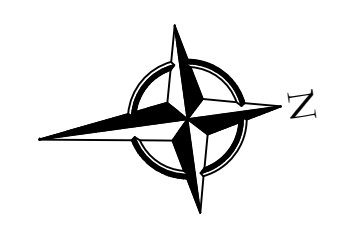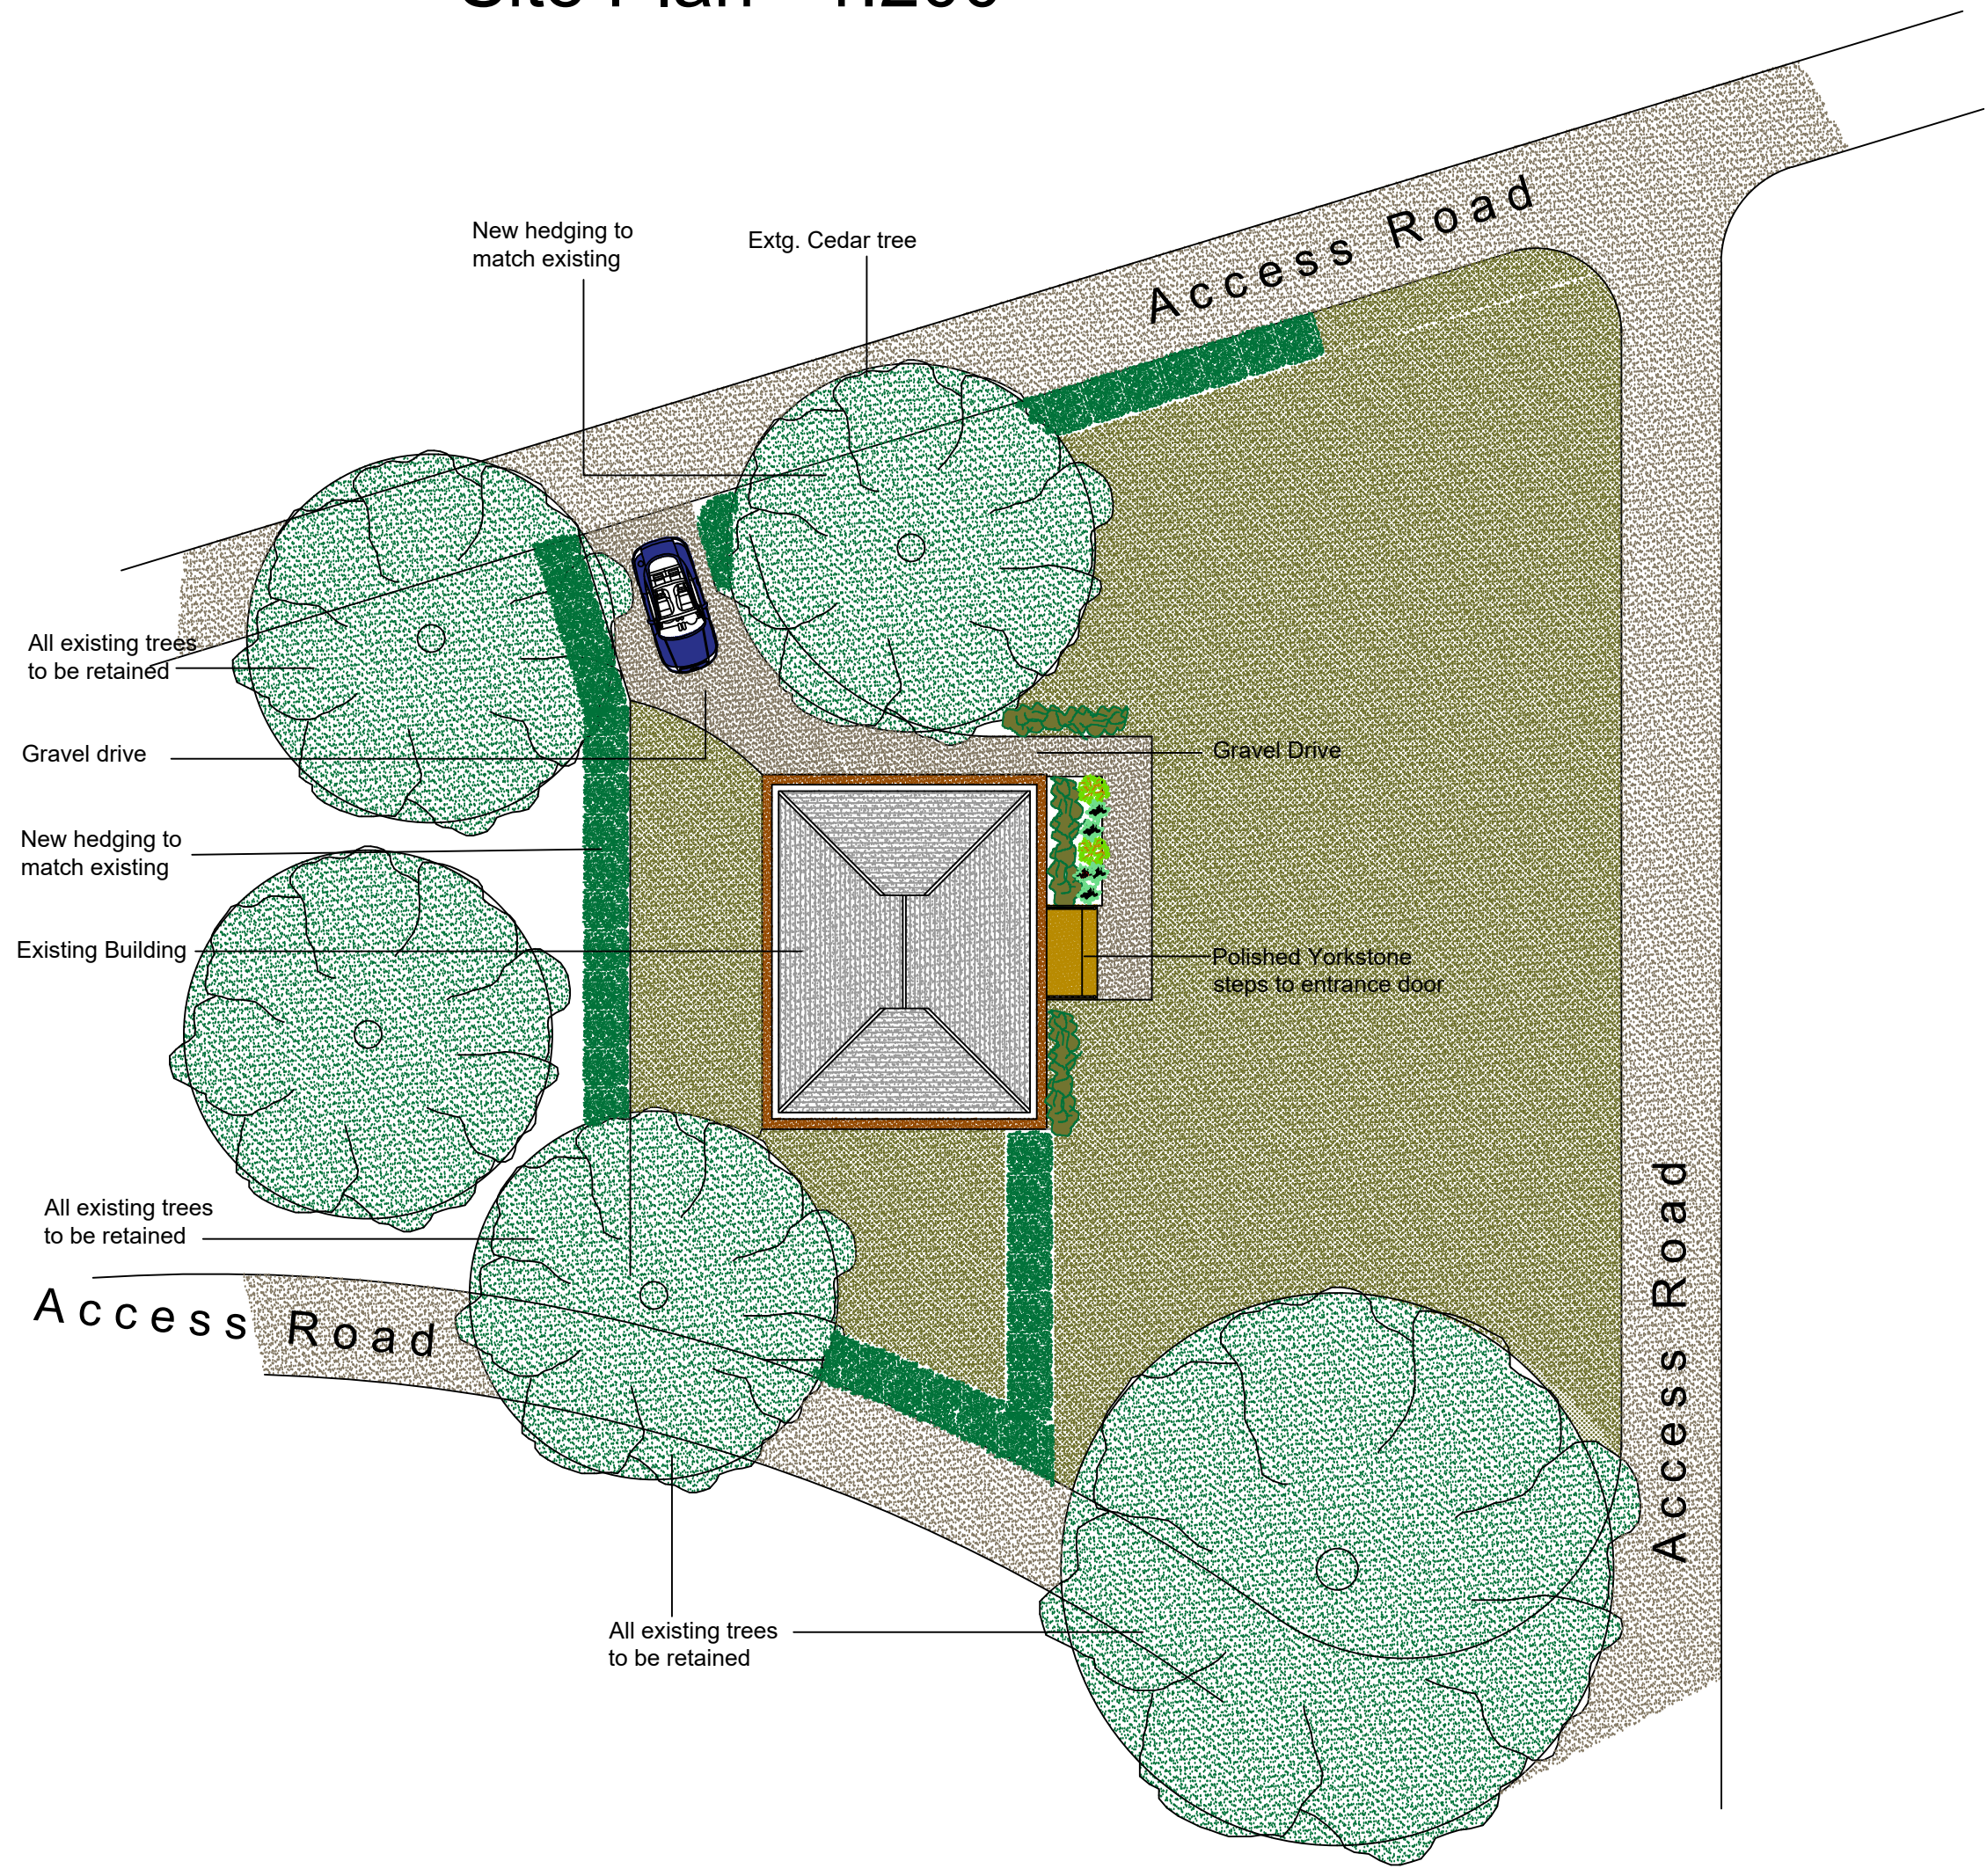

B Planning Revisions
A Planning Revisions
Architech Limited
Architectural and Building Consultants
Tel. 01462 634293 / 07768 123899

Project
The Bothy, Hexton Manor, Hexton,
Hertfordshire

Title
Proposed Conversion into a One
Bedroom Dwelling

Date	Scale	Status
April 2023	1:50 1:100	Planning
2023 / 26 / 101	(B)	(A1)

1:100 Scale Bar
1:50 Scale Bar
0 2.0m 4.0m
0 1.0m 2.0m 3.0m 4.0m