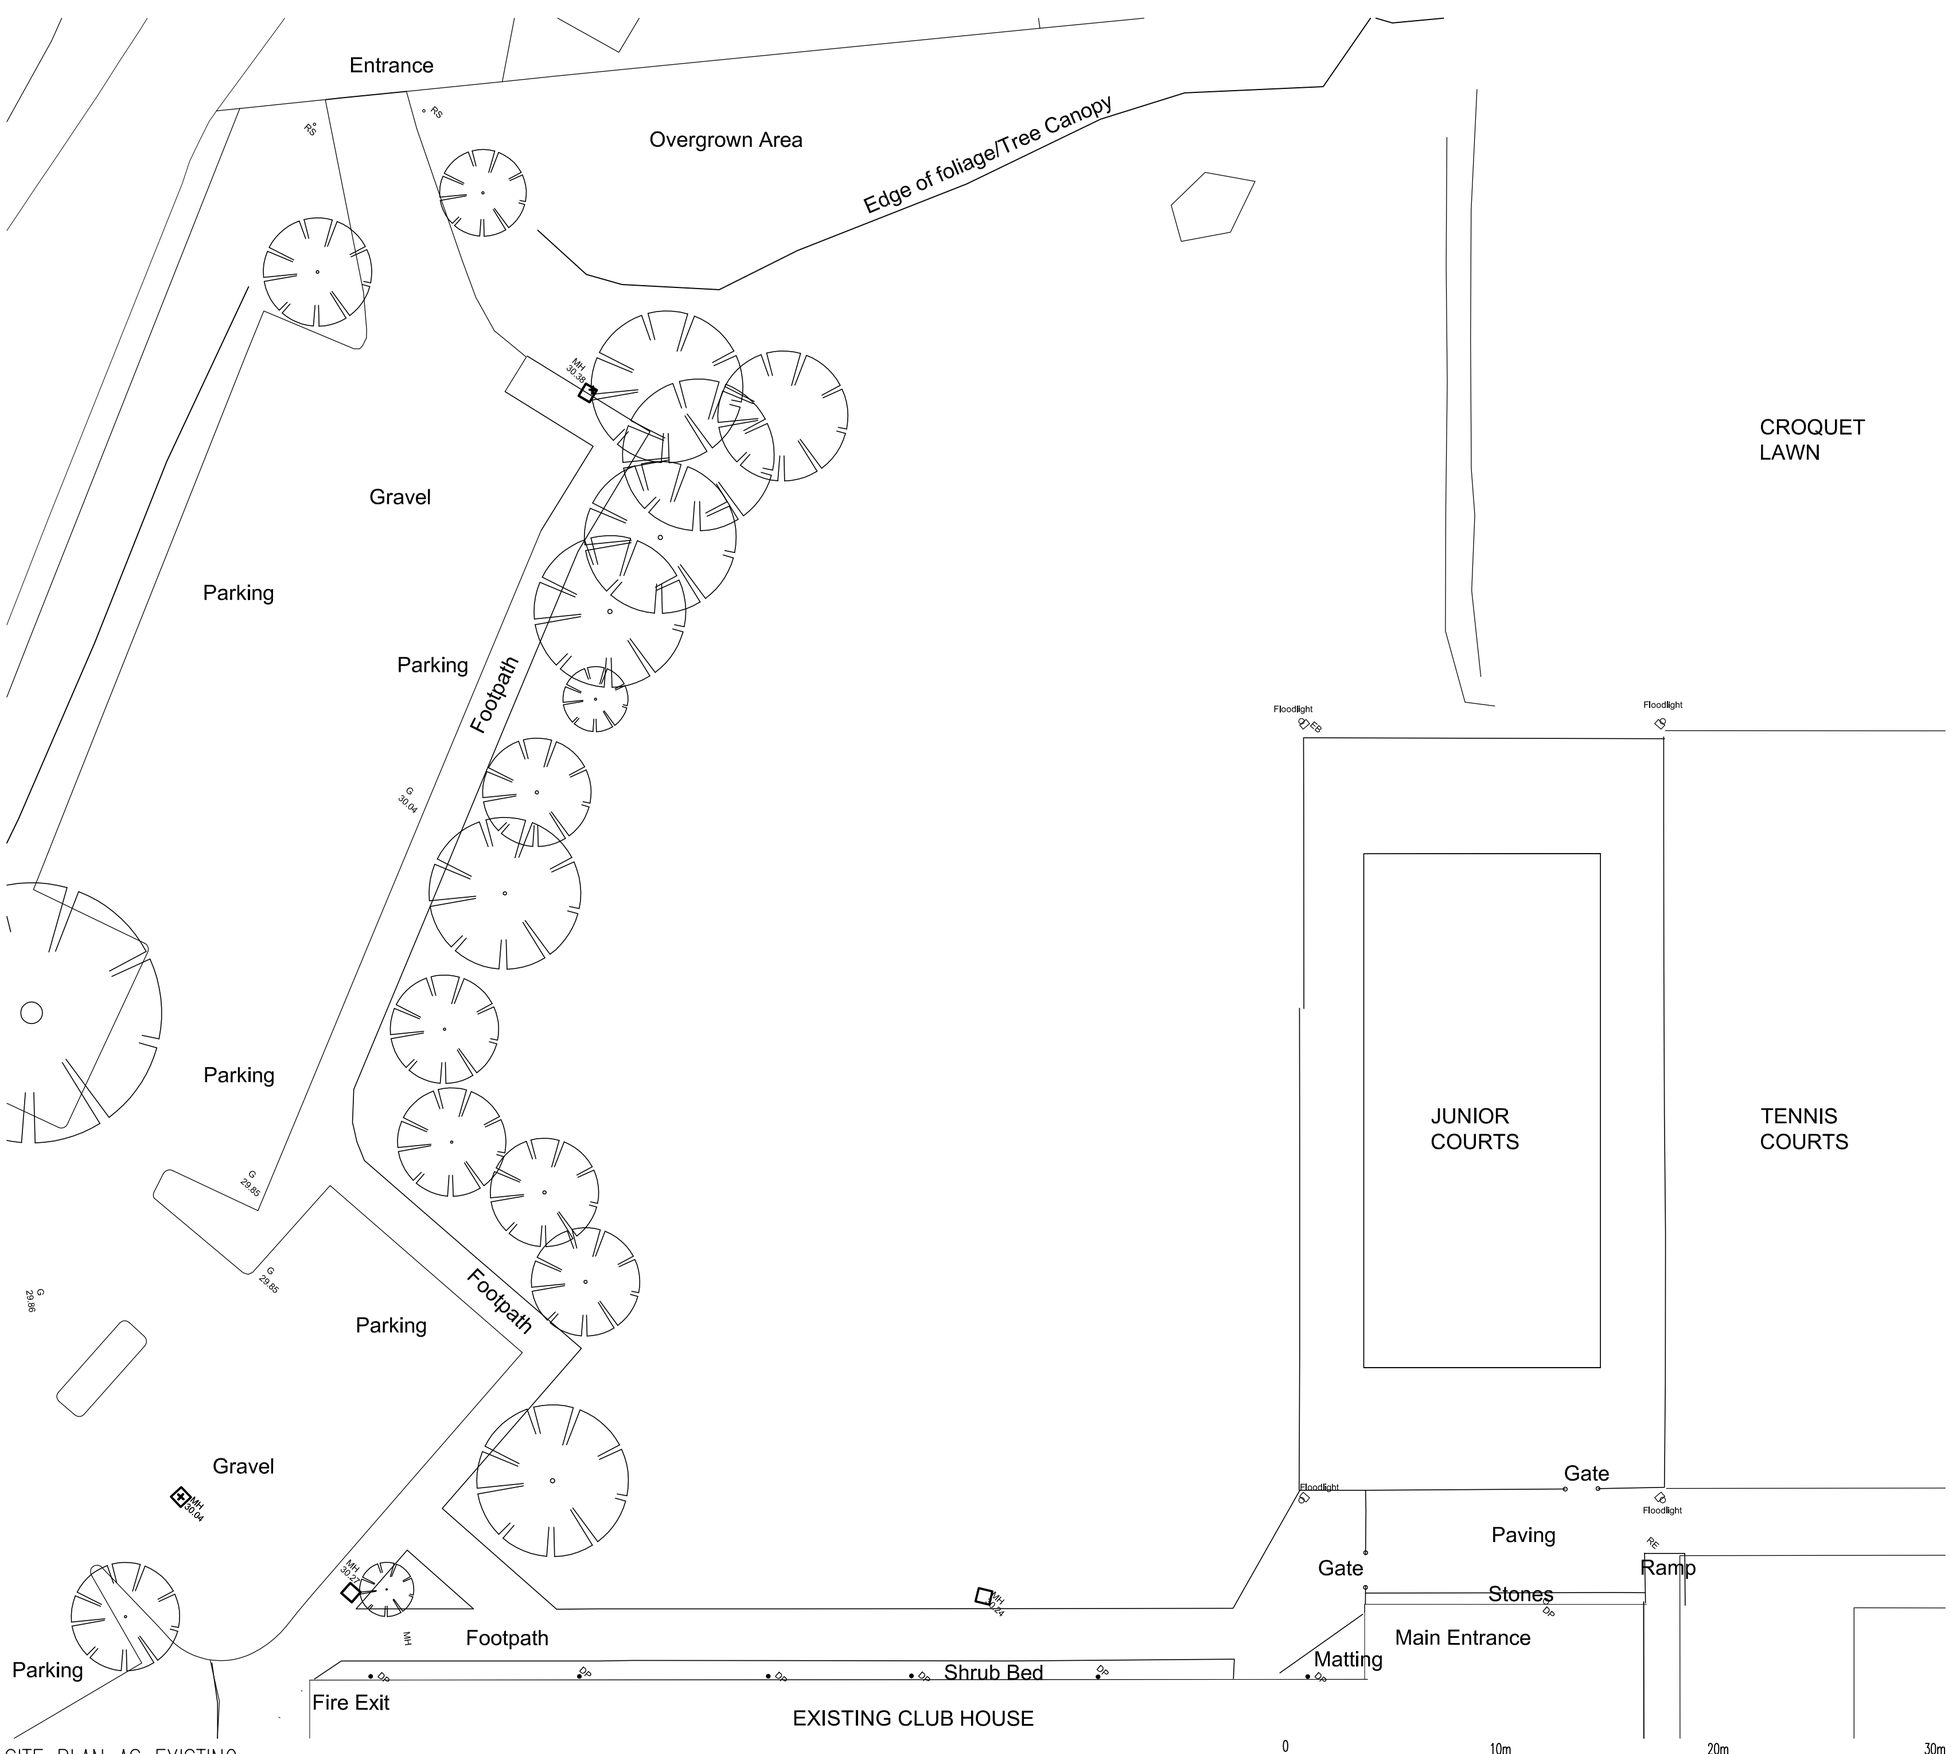


SITE PLAN AS EXISTING

1:200 scale

Scale 1:200

[redacted]

THIS DRAWING IS A PRINT AND MUST NOT BE SCALED. ANY QUERIES REGARDING DIMENSIONS TO BE TAKEN UP WITH PENTANGLE DESIGN GROUP.

ALL DIMENSIONS OF EXISTING BUILDINGS TO BE VERIFIED ON SITE.

THIS DRAWING IS THE COPYRIGHT OF PENTANGLE DESIGN GROUP AND SHALL NOT BE IN ANY WAY USED OR REPRODUCED WITHOUT THEIR PRIOR WRITTEN CONSENT.

[redacted] NOTES

N

PLANNING

PENTANGLE
DESIGN GROUP
SUITE 1, 21 BANCROFT HITCHIN HERTS SG5 1JW
FAX(01462) 420918 TEL(01462) 431133

JOB TITLE

Letchworth Tennis Court

DRAWING TITLE

Site Plan

SCALE	DRAWING NUMBER	REVISION
As Noted	02	-
DATE Jan '18		
SHEET A2		
JOB NUMBER 3391		

ARCHITECTS & INTERIOR DESIGNERS [redacted]