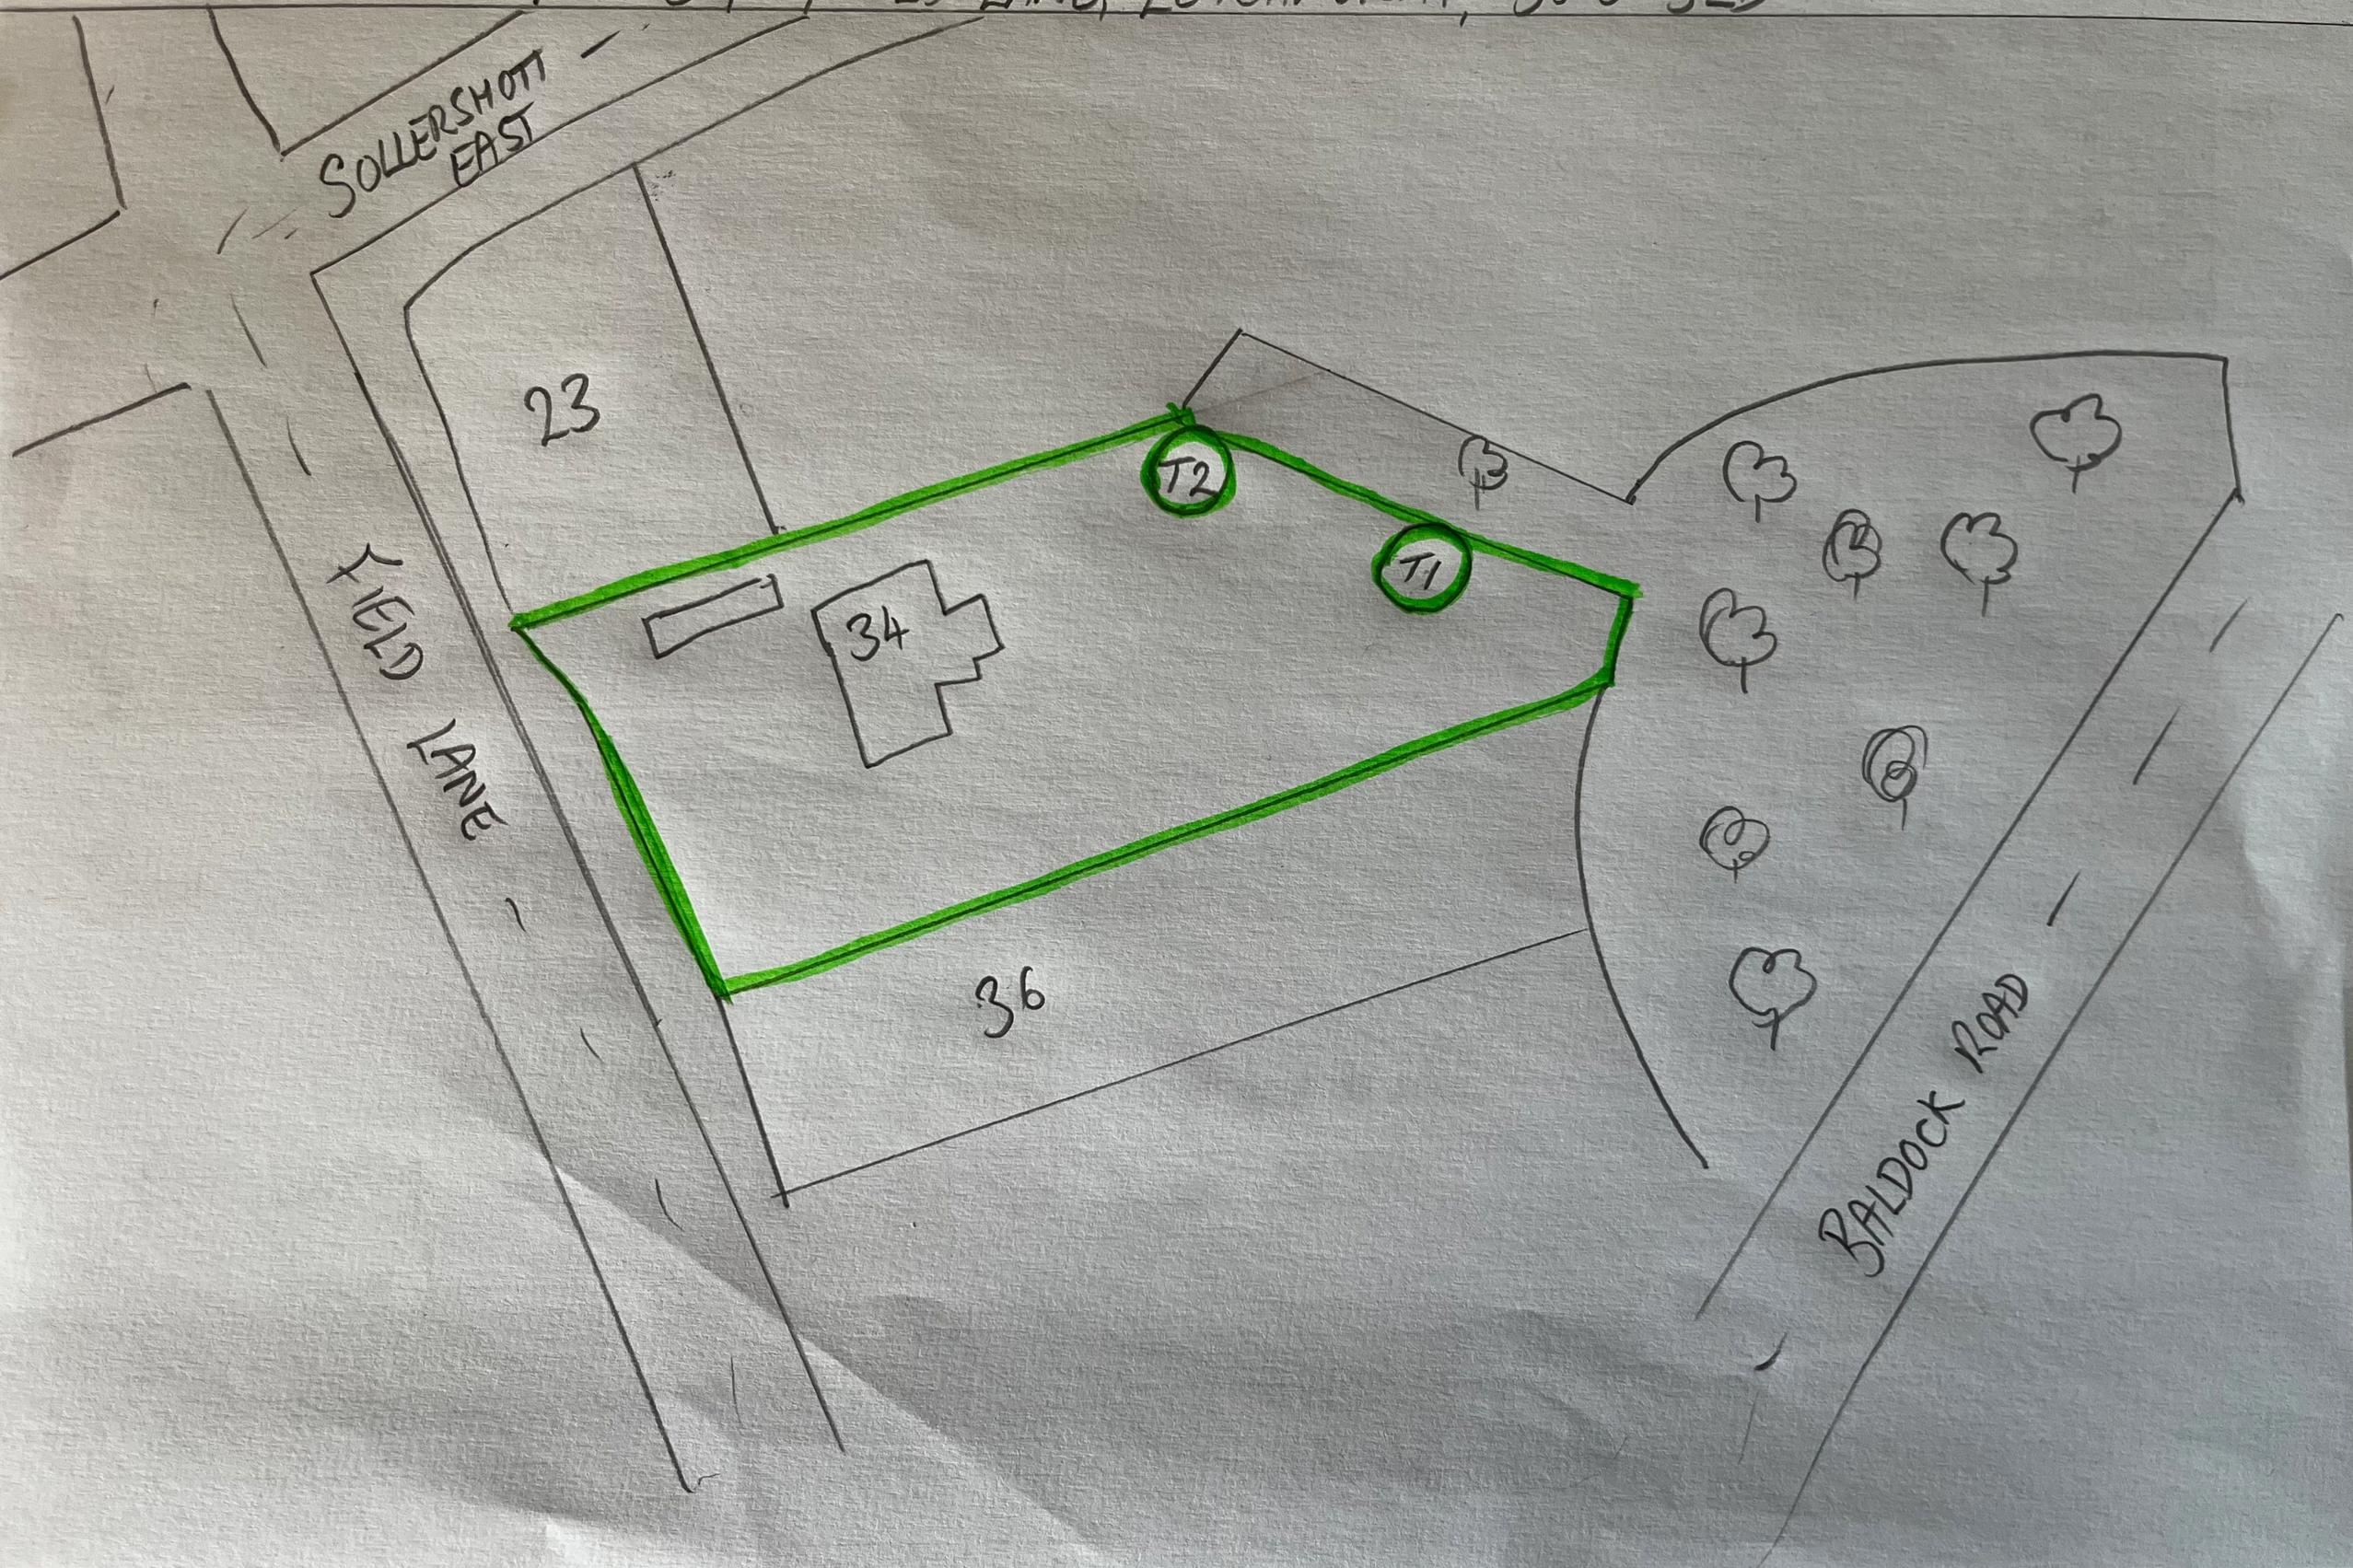TREE WORK AT 34 FIELD LANE, LETCHWORTH, SG6 3LD