


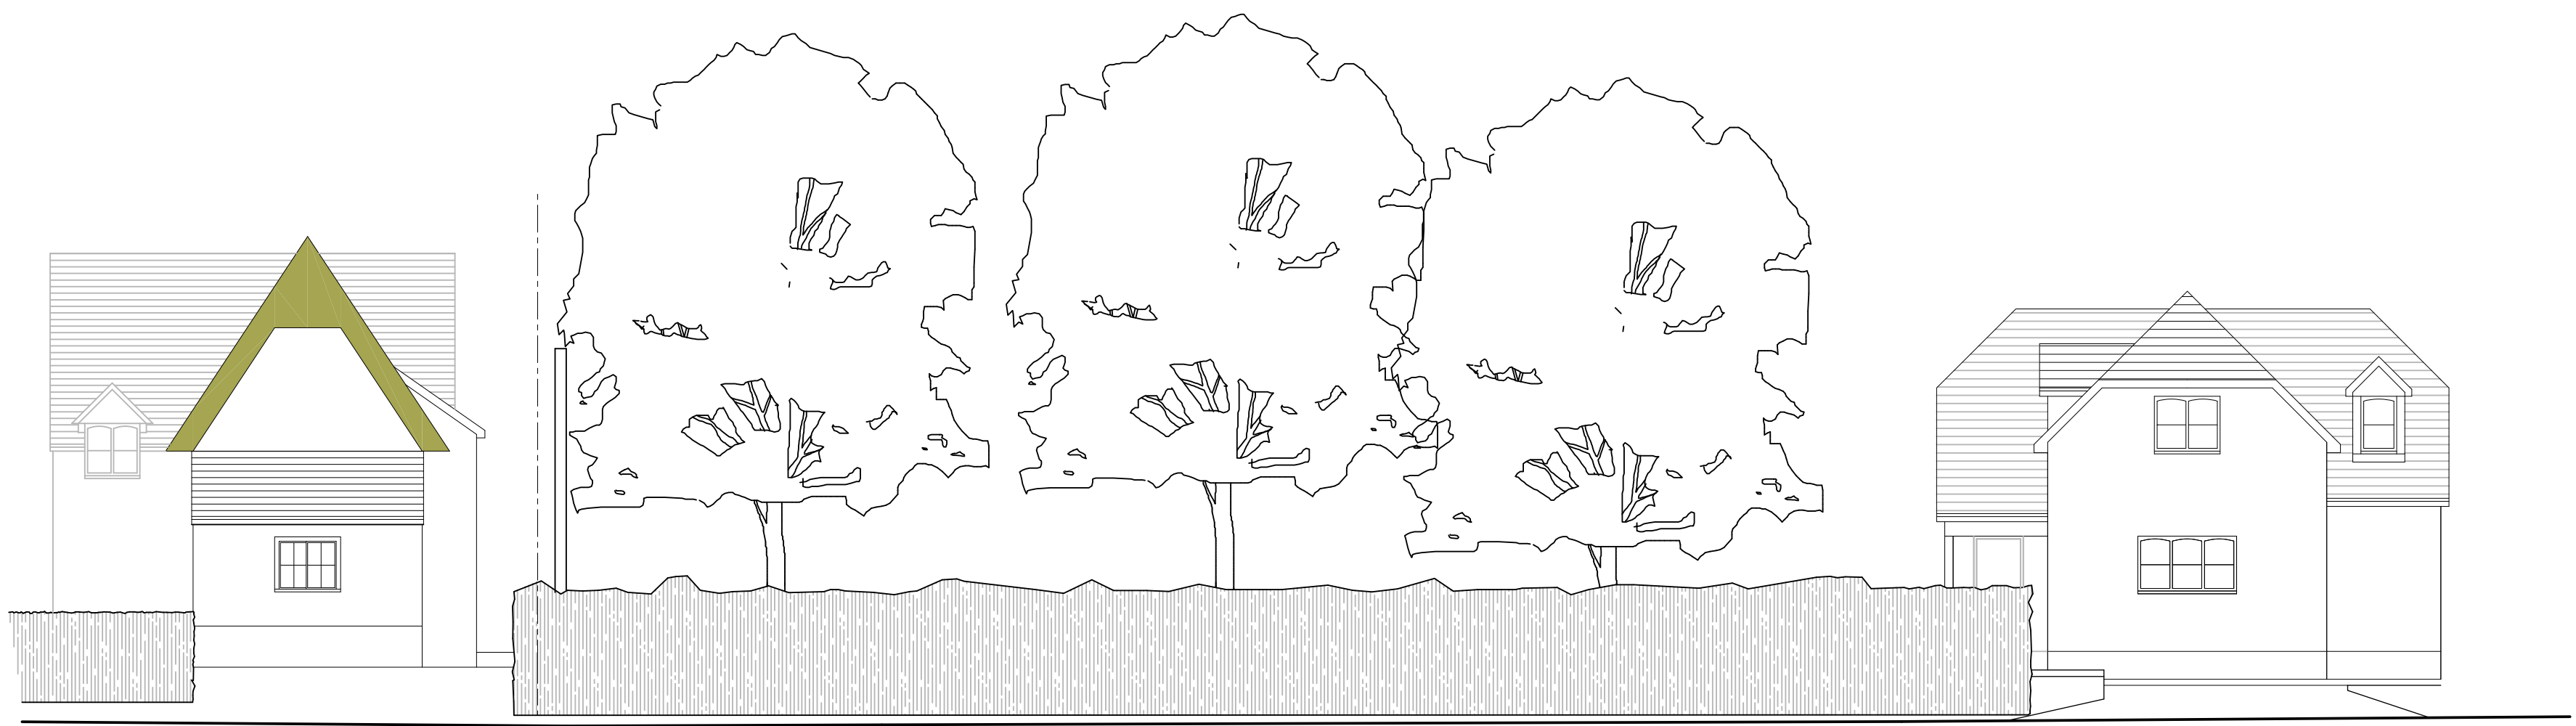


Ravello Rose Cottage

Ivys Cottage

EXISTING STREET ELEVATION - Scale 1:100

114.00

114.00

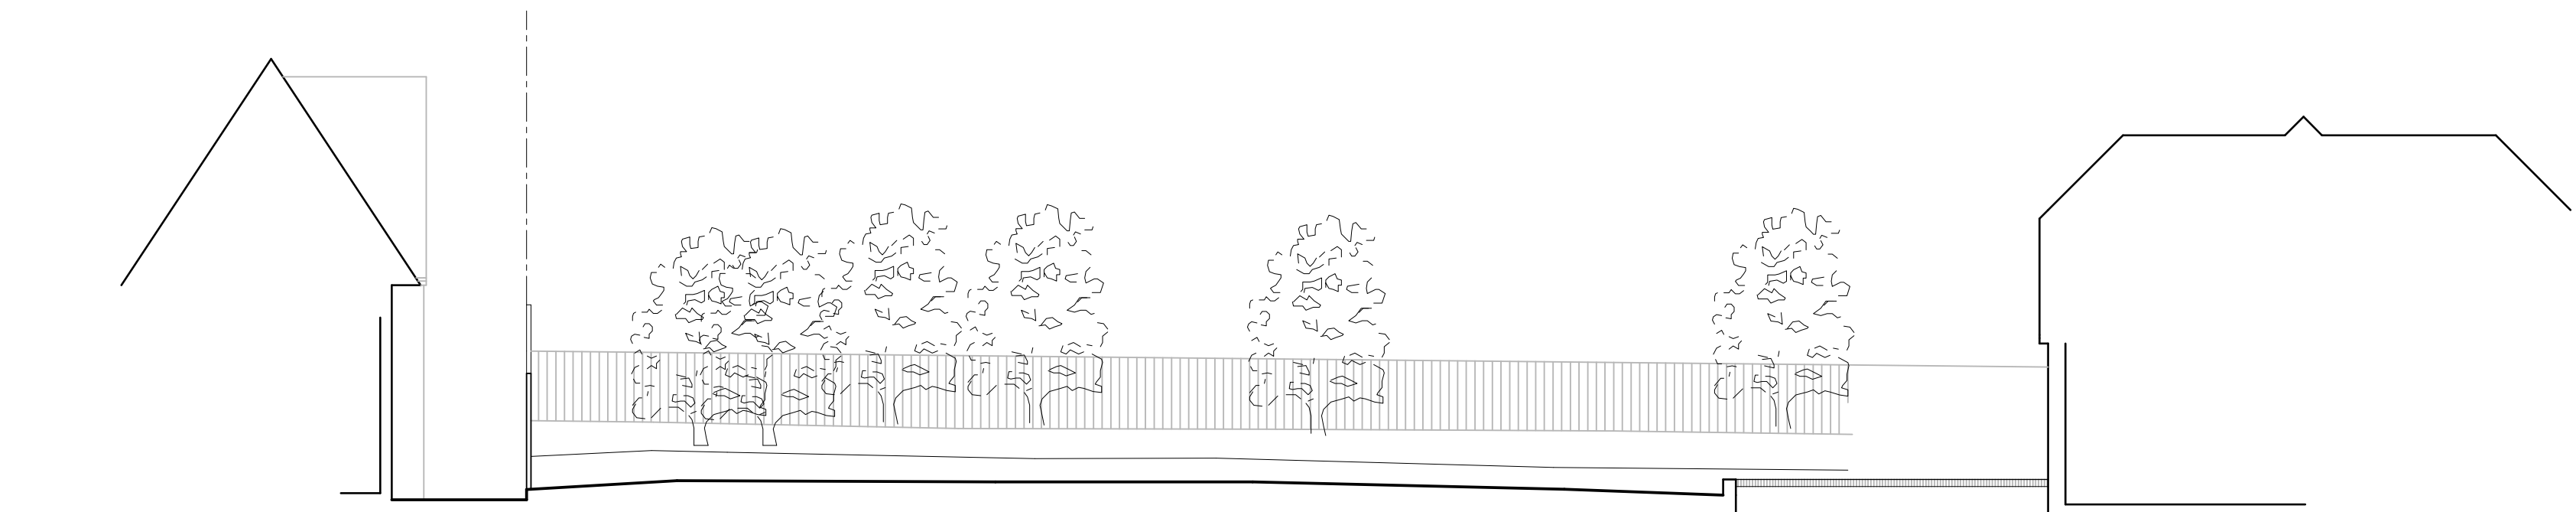


Ravello Rose Cottage

Ivys Cottage

EXISTING SECTION XX - Scale 1:100

114.00

114.00

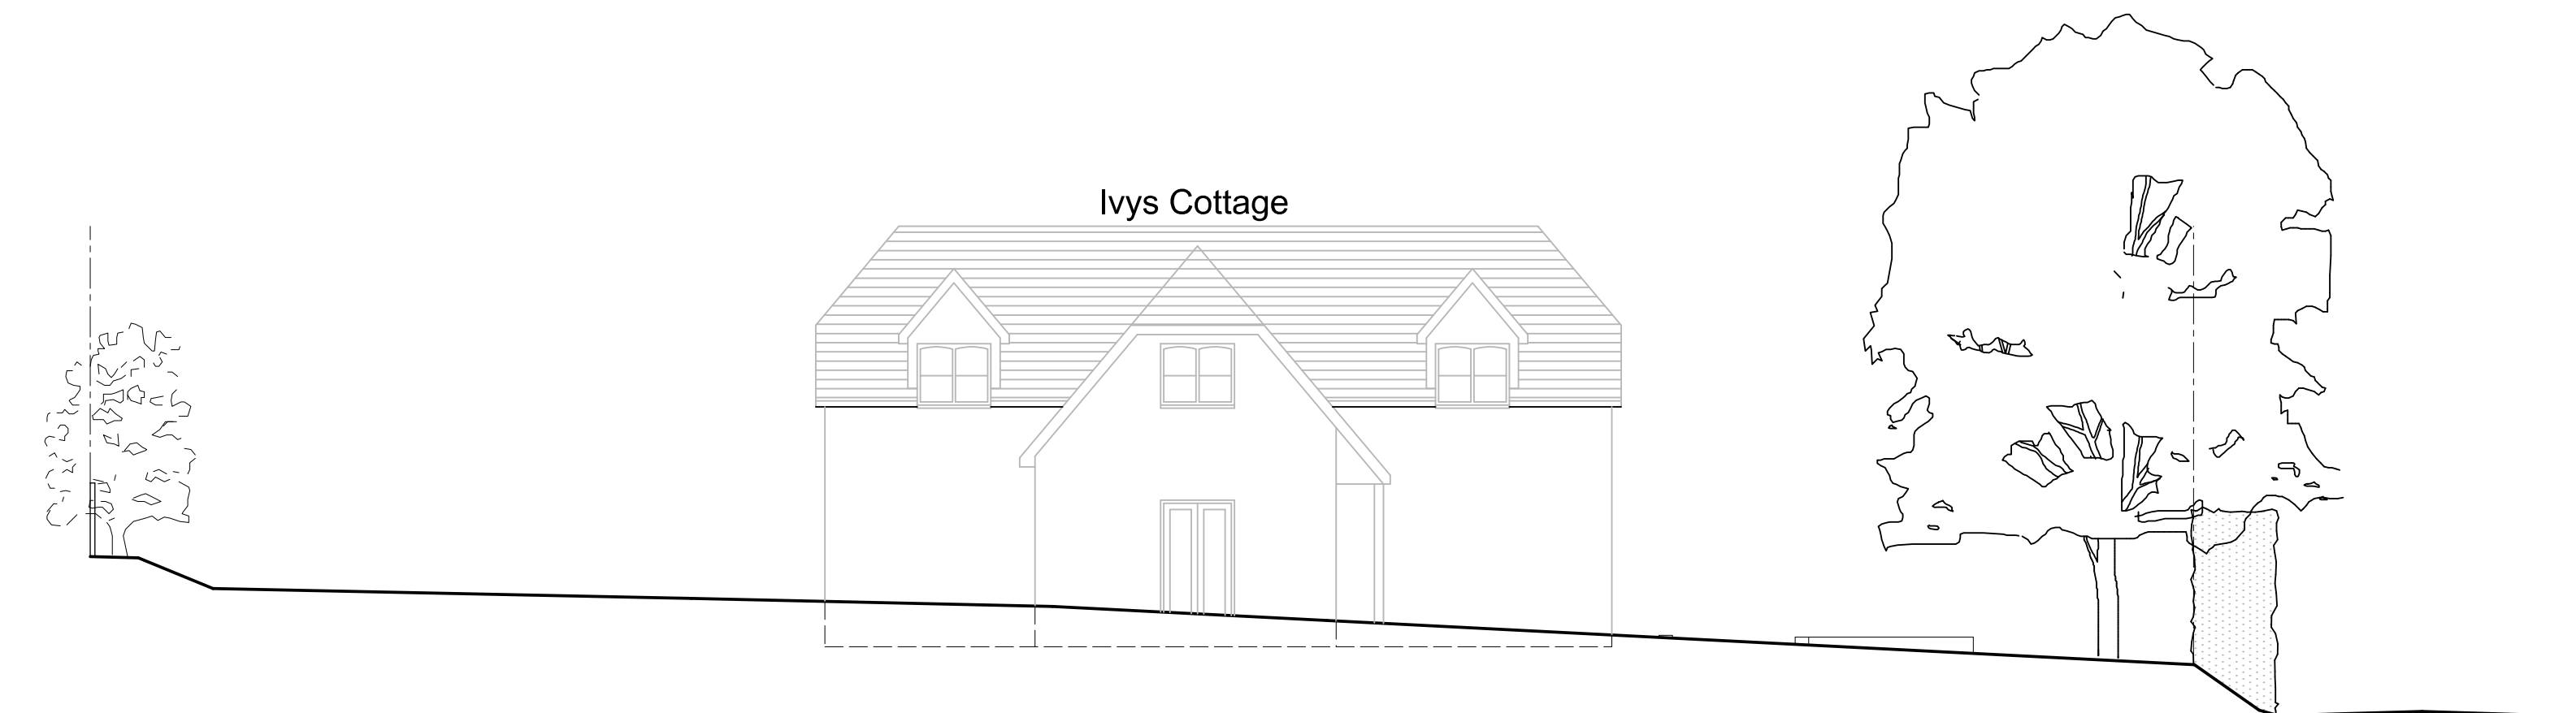


Ivys Cottage

Smiths End Lane

EXISTING SECTION YY - Scale 1:100

114.00

114.00

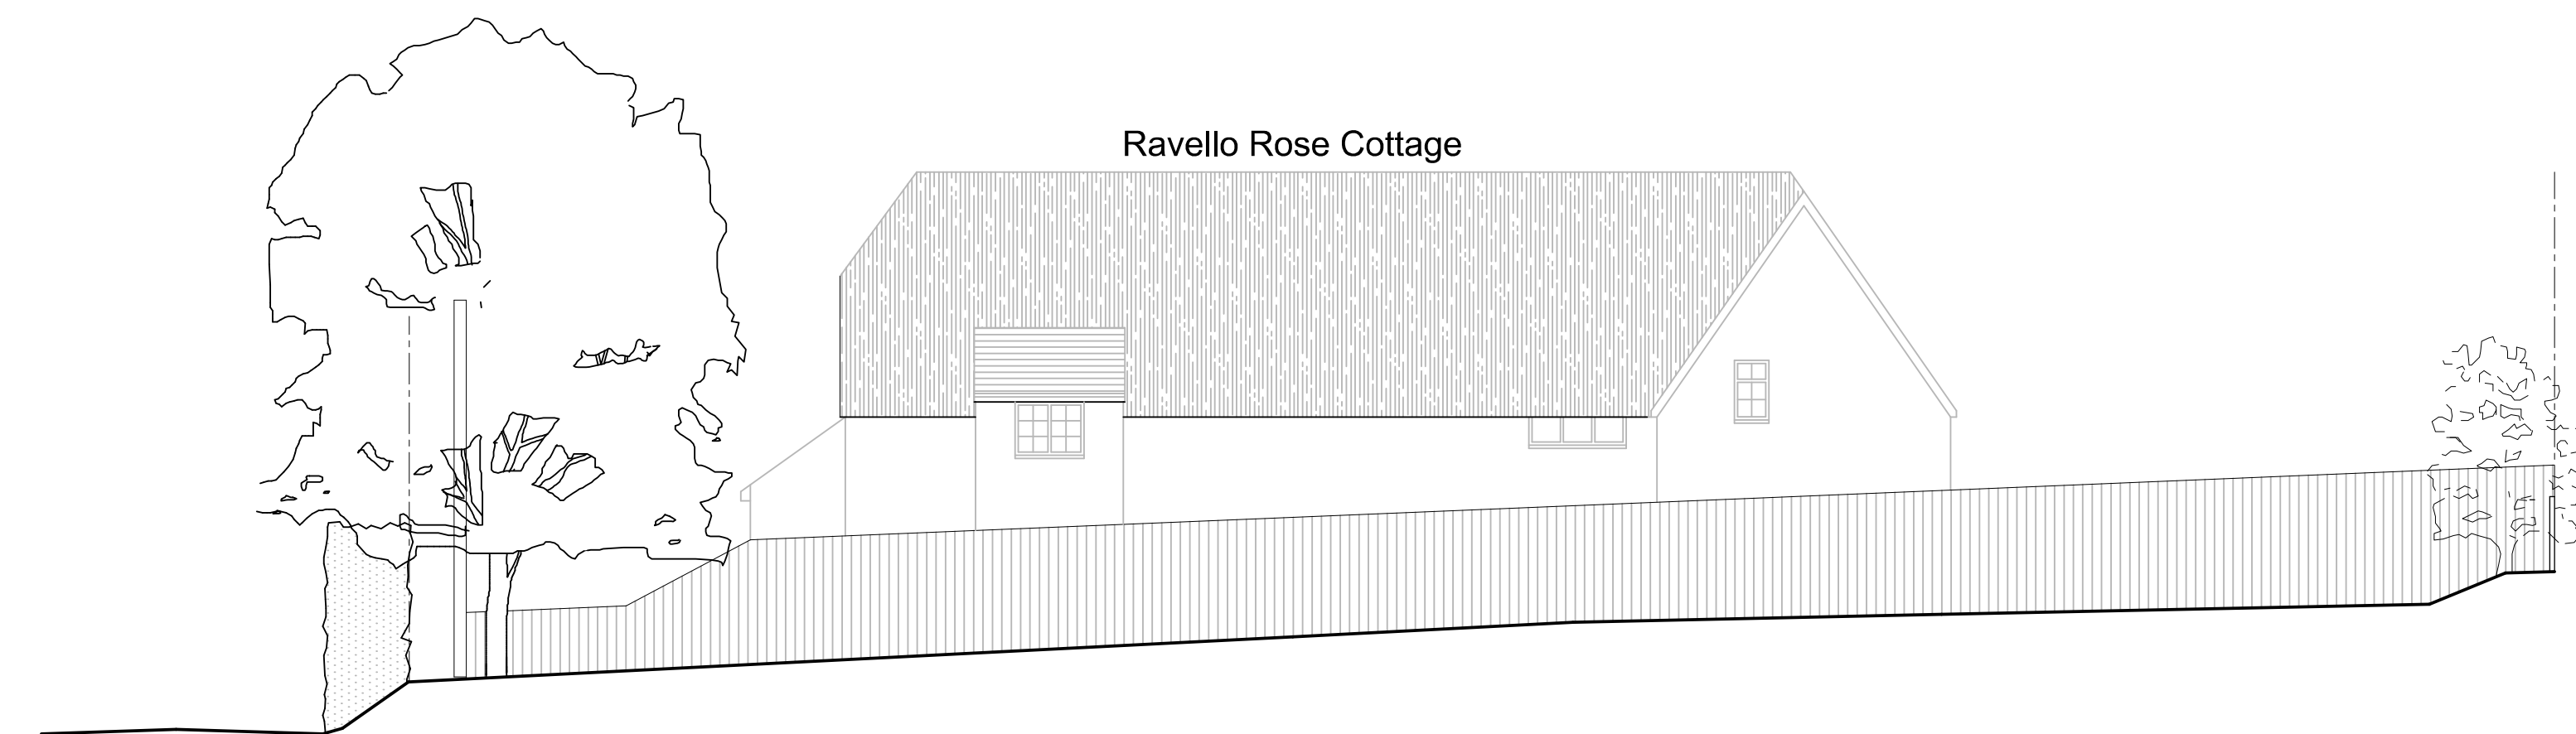

Ravello Rose Cottage

Smiths End Lane

EXISTING SECTION ZZ - Scale 1:100

114.00

114.00



Project

PROPOSED DWELLING AT
IVYS COTTAGE,
SMITHS END LANE
BARLEY, ROYSTON,
HERTS SG8 8LH

Client

ANDREW NOADES

Drawing

EXISTING SITE SECTIONS

Scale 1:100 @ A1 Drawn C.R

Checked Date May 24

Drawing No.

NOA/25/05

This drawing and design is copyright and must not be reproduced in part or in whole without prior written consent. Contractors must verify all dimensions on site before commencing work