


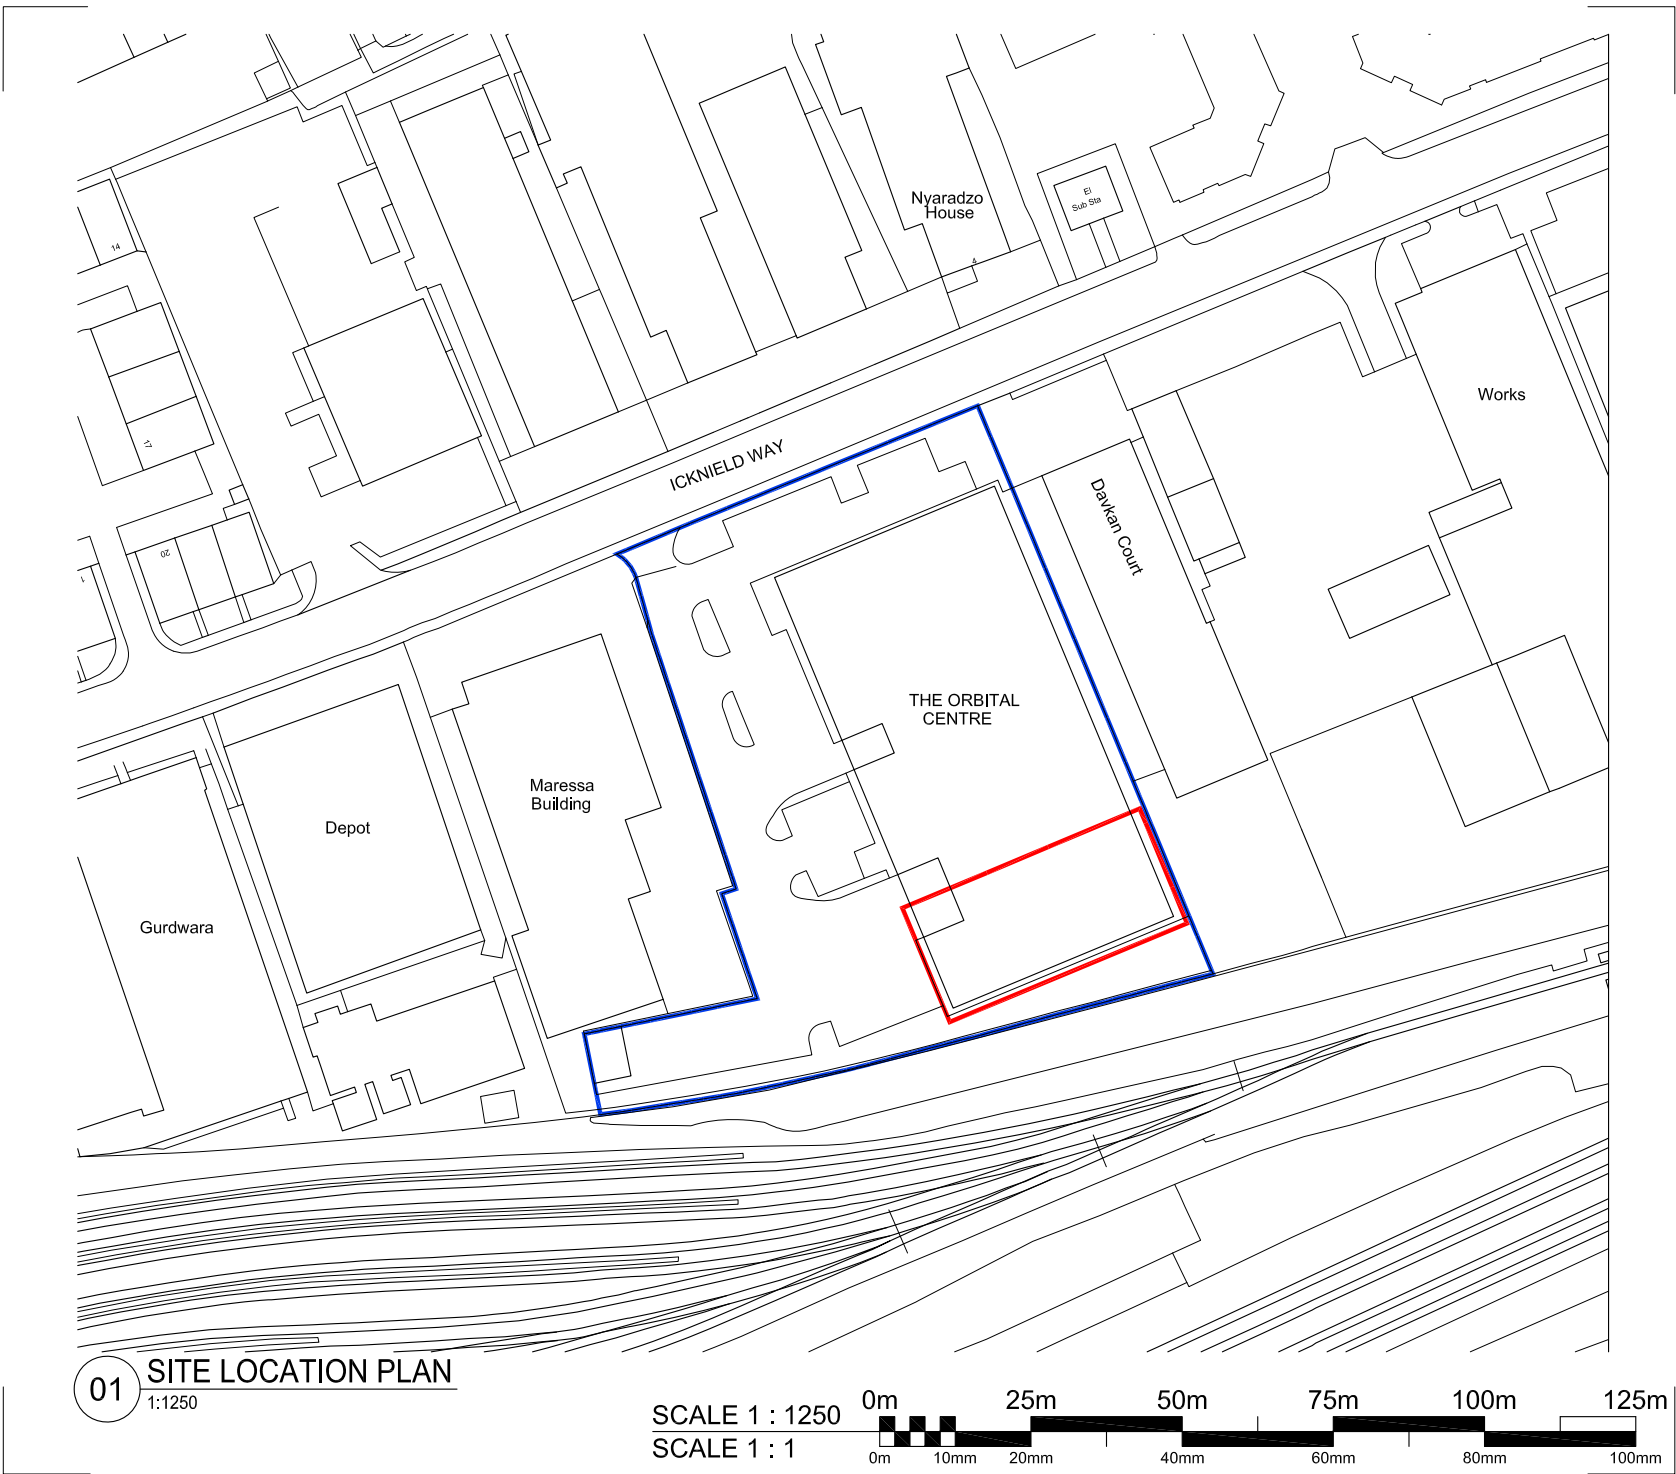


Dimensions to be verified on site.
Use figured dimensions only. Do not work from reduced scale drawings. Please refer to scale and sheet size as indicated.

This drawing is the property of INC Design Associates Ltd.

Copyright is reserved by them and the drawing is issued on the condition that it is not copied, reproduced, retained or disclosed to any unauthorised person without the prior consent in writing of INC Design Associates Ltd.

ORIENTATION

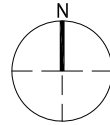

This drawing contains the following model files:
OC-INC-SA-LL-M2-A-OS001

NOTES :-

DRAWING PRODUCED FOR PLANNING PURPOSES ONLY. NO INFORMATION IS TO BE USED FOR ANY OTHER PURPOSE

KEY :-

P00	20/01/25	Planning Issue	--	--
Rev.	Date	Revision	By	Checked
Consultant				



1 Dudley Court North, Waterfront East, Level Street, Bristley Hill, West Midlands, DY5 1XP
T: 01384 571330 E: info@incdesign.net W: www.incdesign.net

Client

APEM GROUP

Project

UNIT 3, THE ORBITAL CENTRE
LETCWORTH GARDEN CITY
SG6 1ET

Drawing Title Project Number 3066

SITE LOCATION PLAN

Comp. File No. Status
projects\3066-3069\3066 - the orbital centre, unit 3, sg6 1et\paper files\08 - planning\oc-inc-sa-ll-m2-a-08001 D4

Drawn by Checked by
SS -

Scale @A4 Date
1:1250 20/01/2025

File Identifier Revision

OC-INC-SA-LL-DR-A-08001 P00

Purpose of Issue

Workflow Status

PLANNING

01

SITE LOCATION PLAN

1:1250

SCALE 1 : 1250

SCALE 1 : 1

