

PLANNING DRAWING – PROPOSED SIGNAGE

ITEM 01 (Qty 01) CBCN01

Fabricated 120mm² mild steel SHS post w/standard Ashleigh Signs baseplate and gussets coated RAL 9005 (matt)

Featuring:

- 20mm PSE timber cladding coated in medium oak stain and Osmo oil (w/5mm foamex packers)
- Fabricated 50mm² mild steel SHS gibbet w/5mm mild steel sleeve, gusset and hanging lugs coated C&B light bronze (RAL 1036 + black)


Pictorial Panel:

- 2mm alu pictorial panels coated RAL 9003 w/aluminium square trims painted to match DT 52GY 24/050
- Digitally printed watercolour pictorial illustration – clear kiss cut vinyl
- Signwritten housename to match RAL 7043 (matt)
- Hand painted light bronze coachline details
- Steel straps and lugs coated C&B light bronze

Footer Panel:

- 2mm formed alu panels (BTL) coated RAL 7033 (matt) – notched to allow for lugs
- Steel straps and lugs coated C&B light bronze
- Signwritten C&B logo to match RAL 9003 (matt)
- 3mm formed alu channel coated C&B light bronze (RAL 1036 + black) w/3000k LED strip for uplighting, mounted to base of footer panel
- Troughlight extrusion coated C&B light bronze w/3000K LED strip installed for downlighting pictorial panel

Max 250 Candelas per square meter (cd/m2)

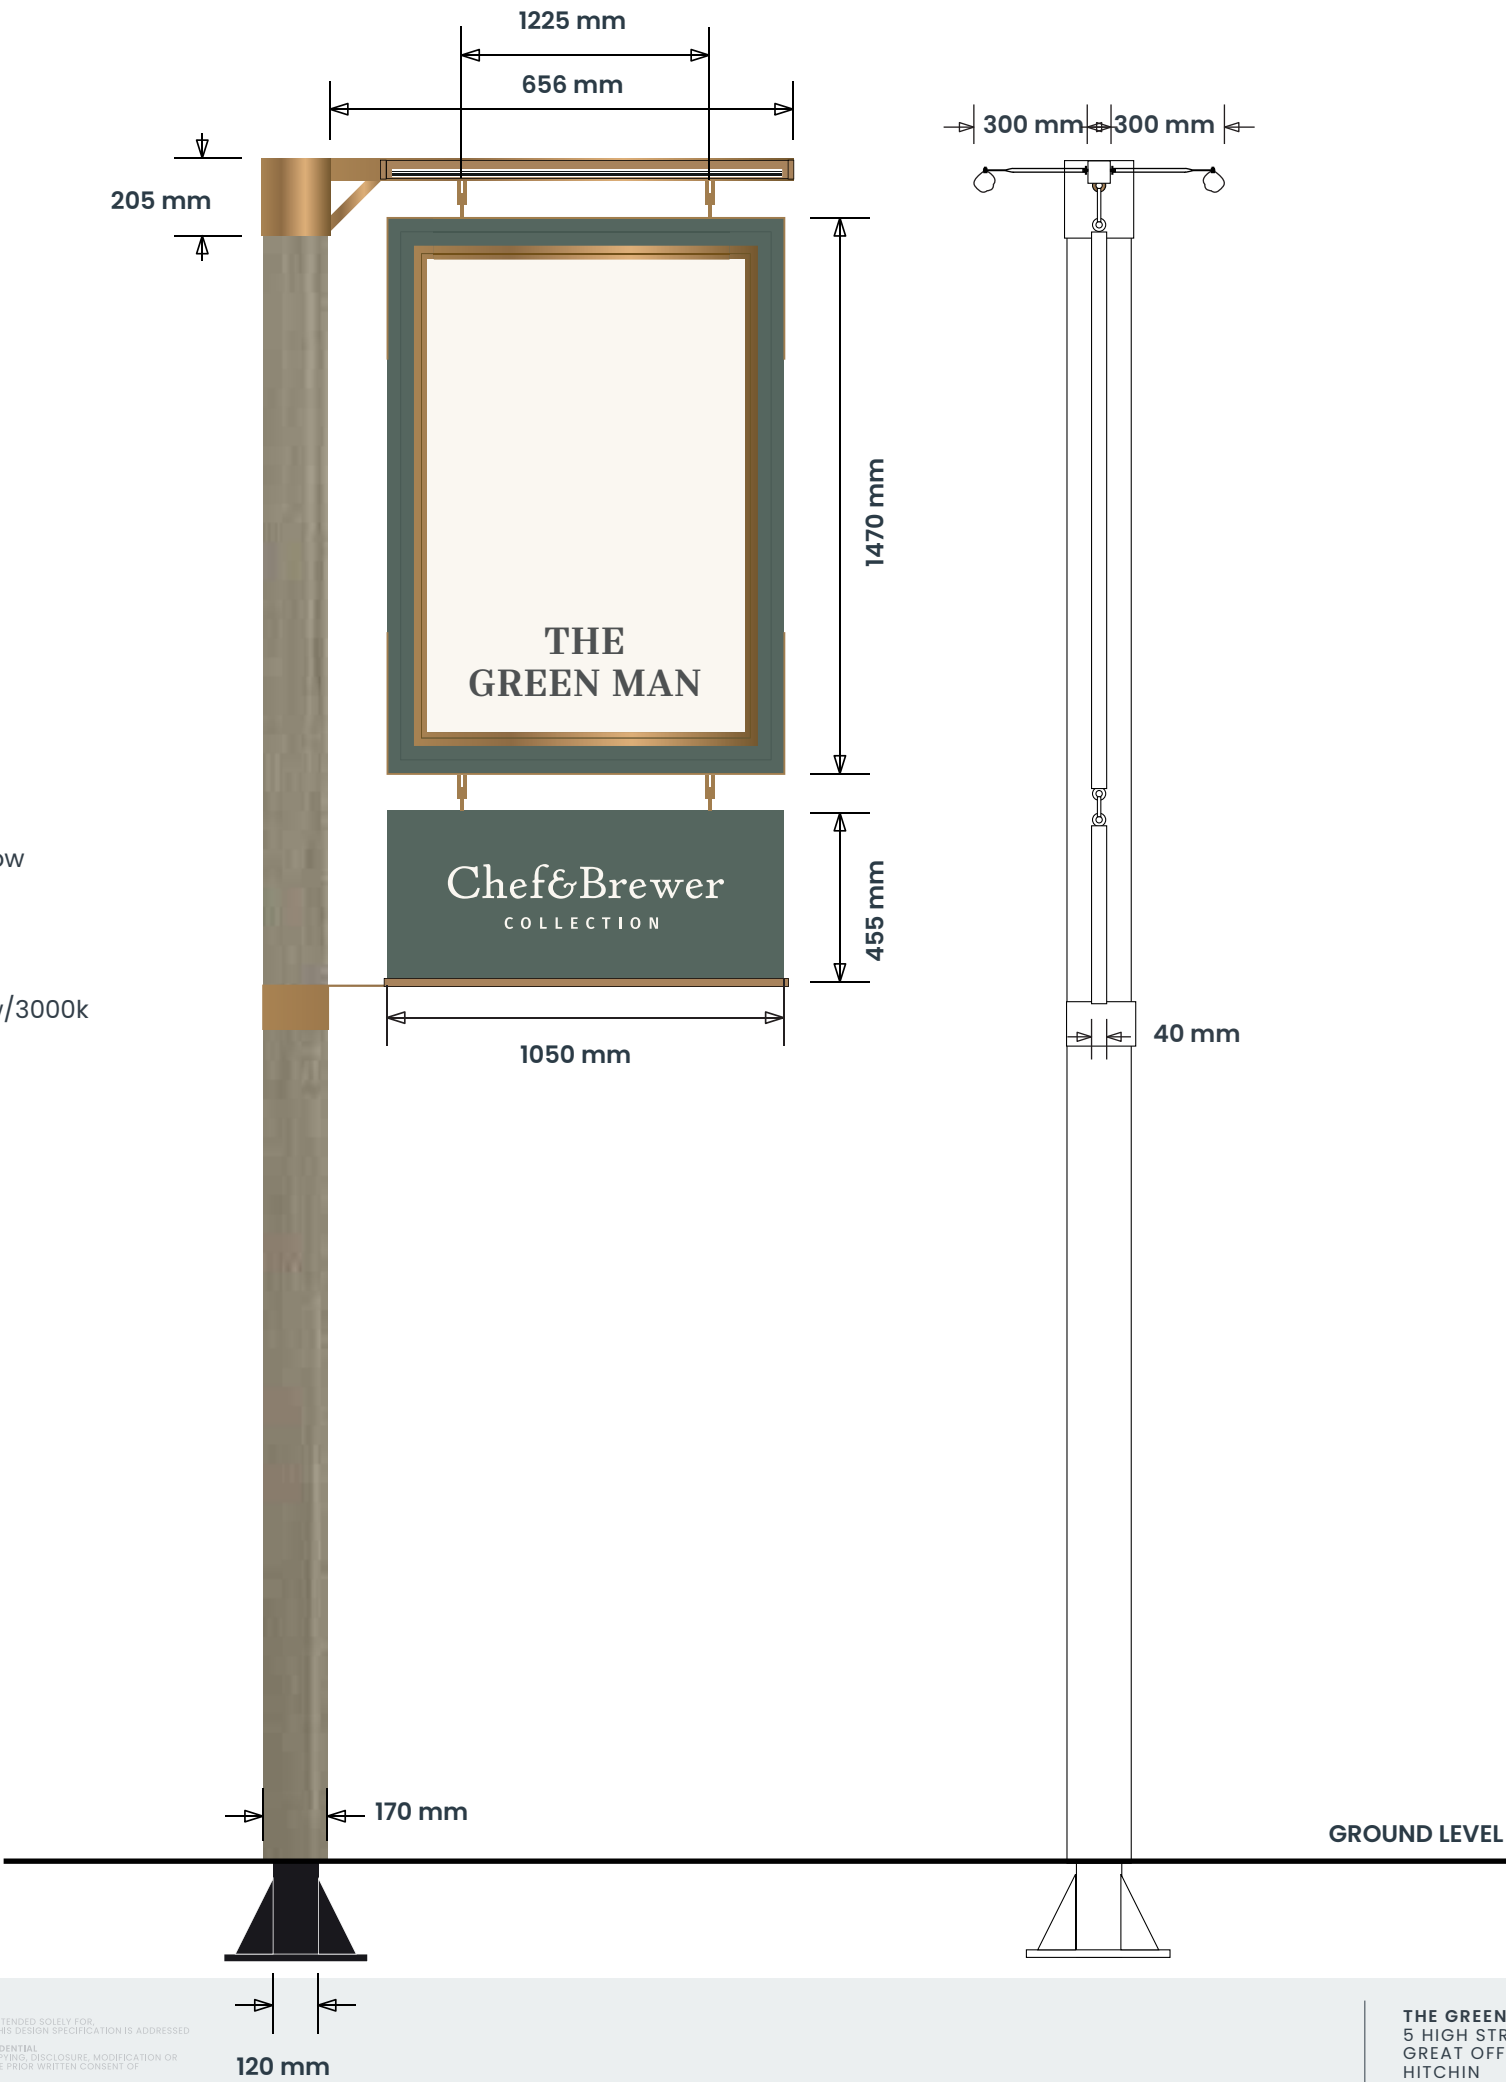

SIGN COLOUR

RAL 9003  
(matt)

Dulux Trade  
52GY 24/050

RAL 9005  
(matt)

Light Bronze  
RAL 1036 + black

RAL 7043  
(matt)

BUILDING COLOUR

Dulux Heritage  
Swedish White

Dulux Heritage  
Waxed Khaki

Slate Grey  
RAL 7024

BRAND TYPEFACES

Primary :  
FS Ostro Semibold

