



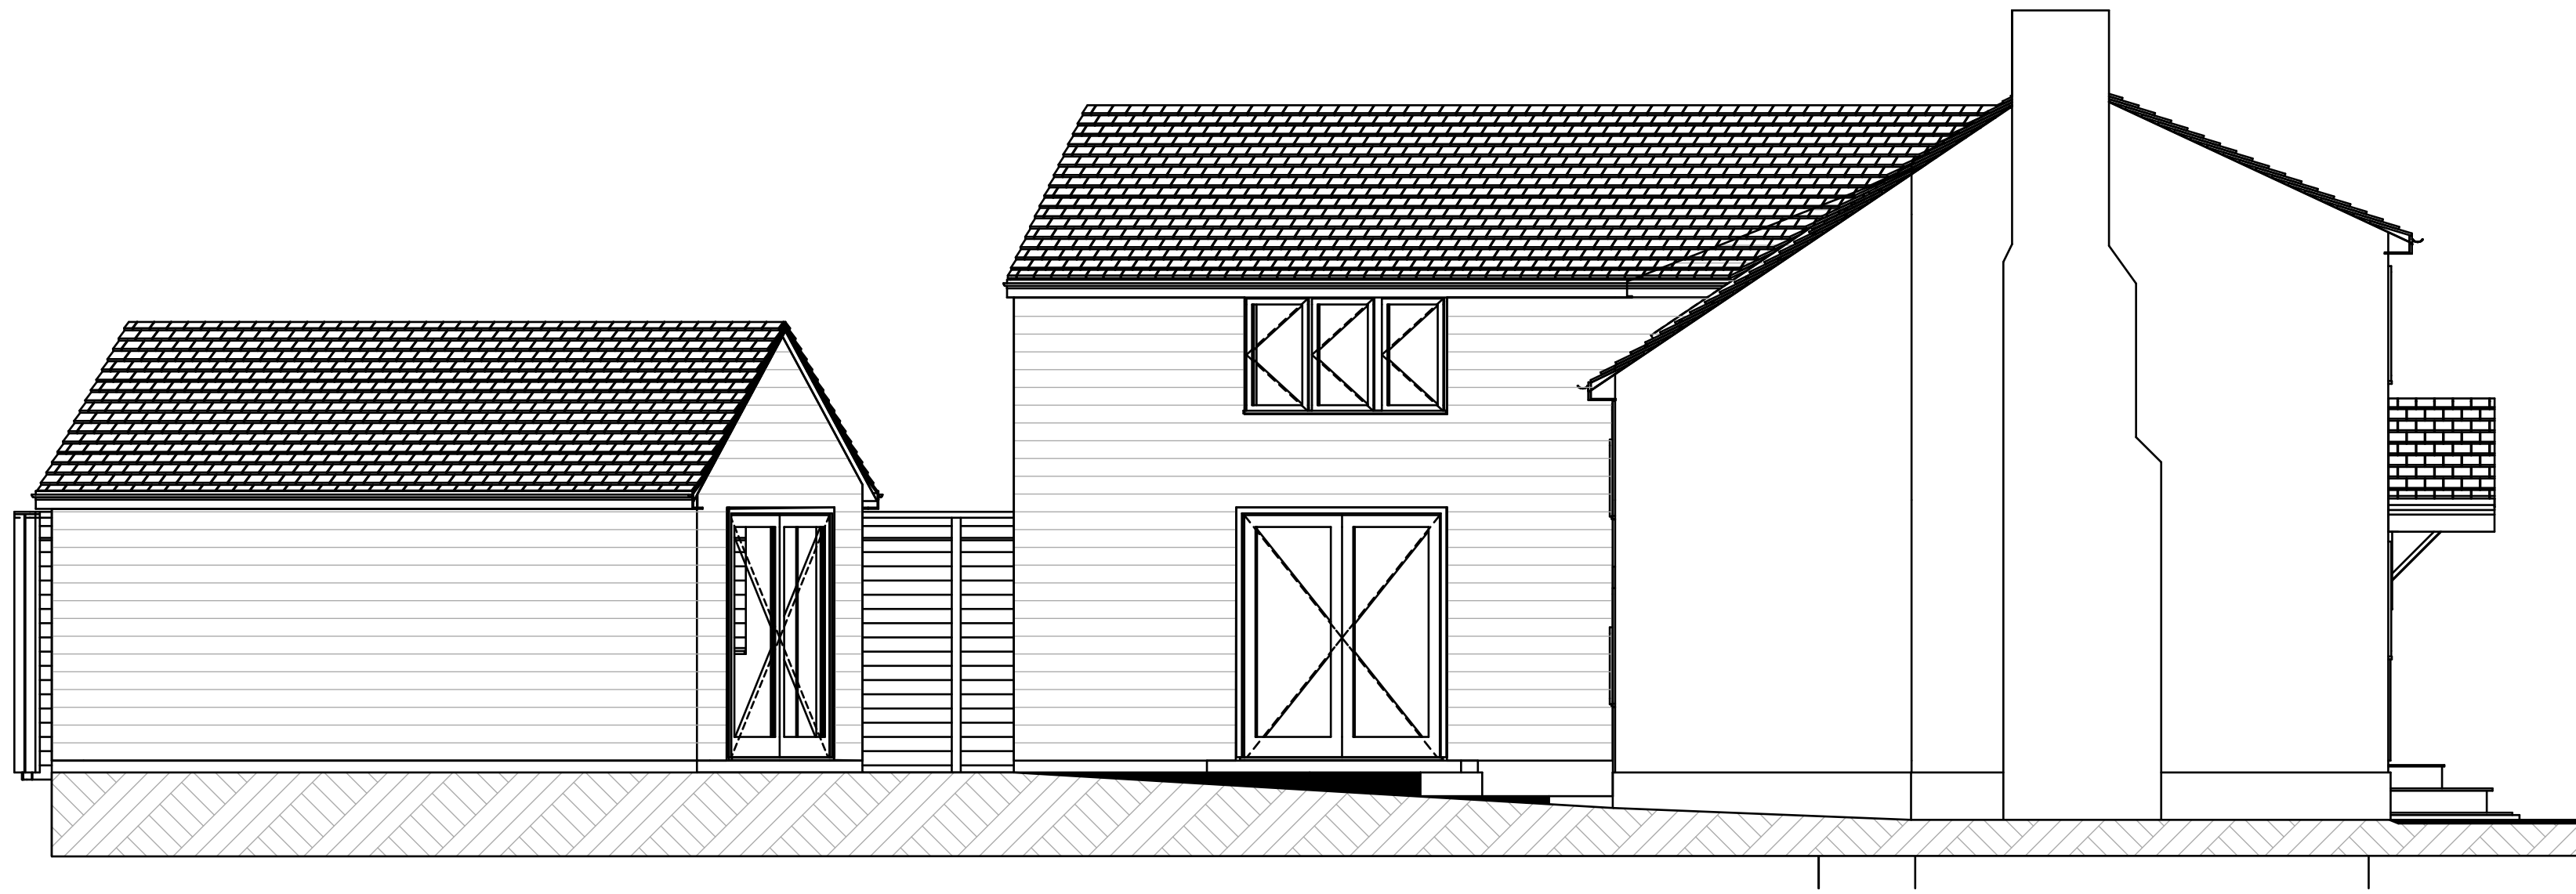

1:50

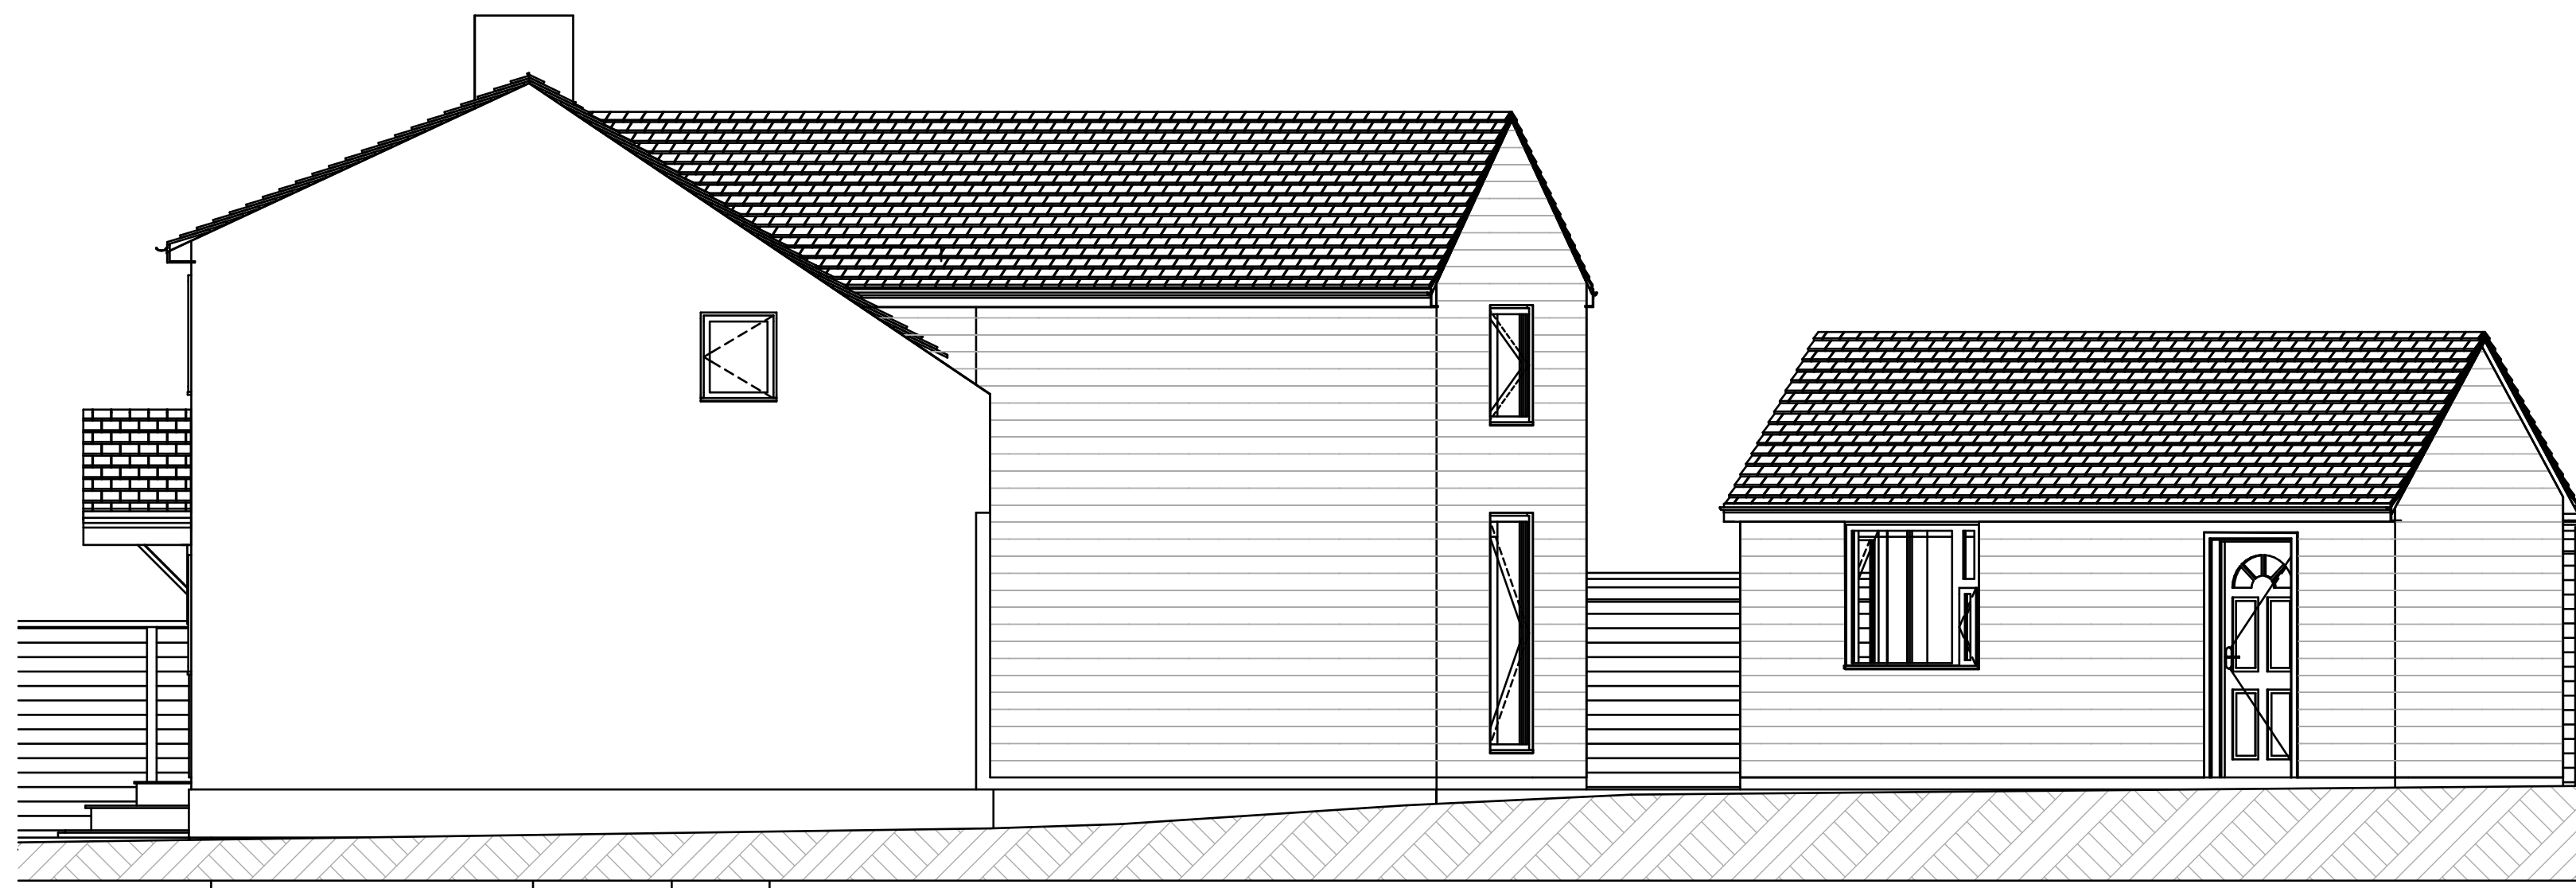


1:50



1:50



1:50

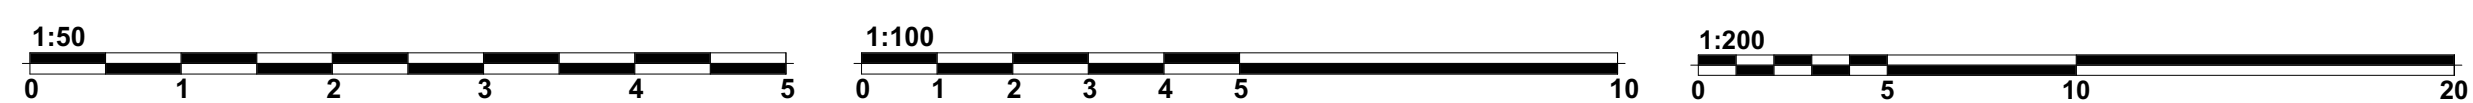[illegible]

Drawing Name

Proposed Elevations

Drawing Scale
1:50 @ A1

Layout ID: RLS-04.1 Revision: P1