


PROPOSED ELEVATION

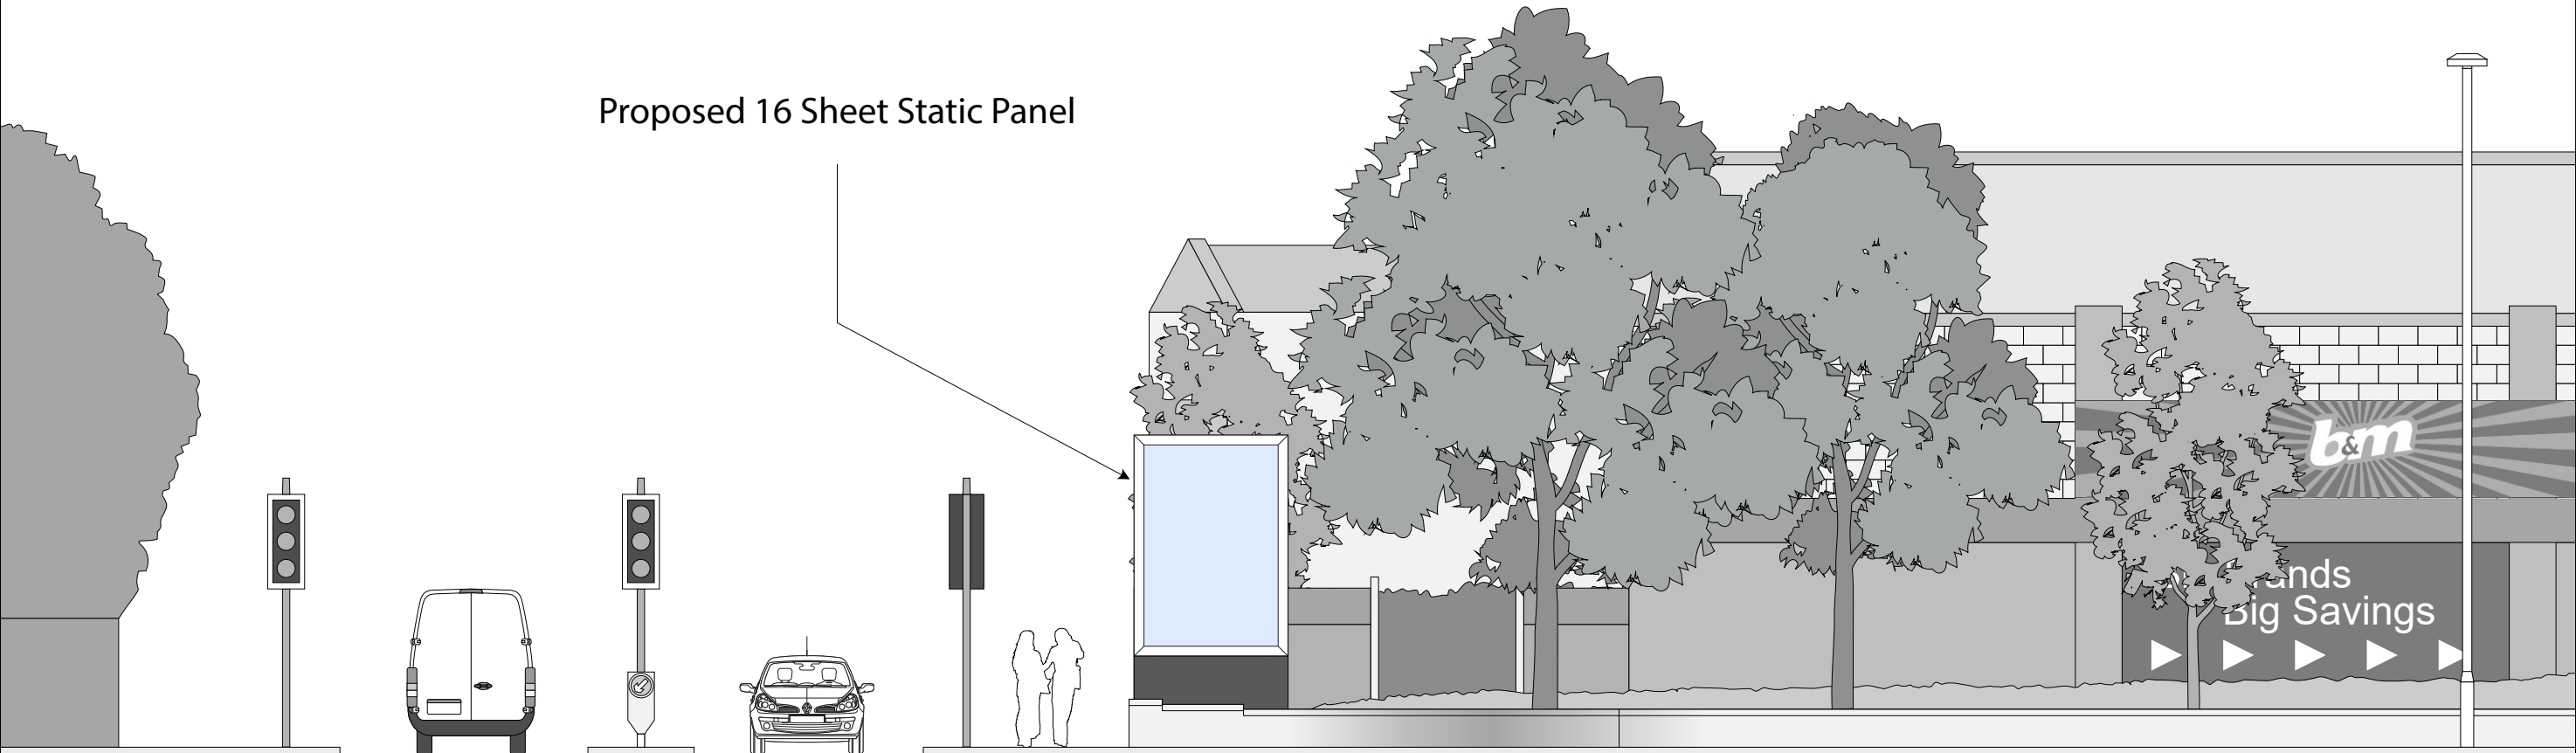

WALSORTH ROAD