


EXISTING ELEVATION

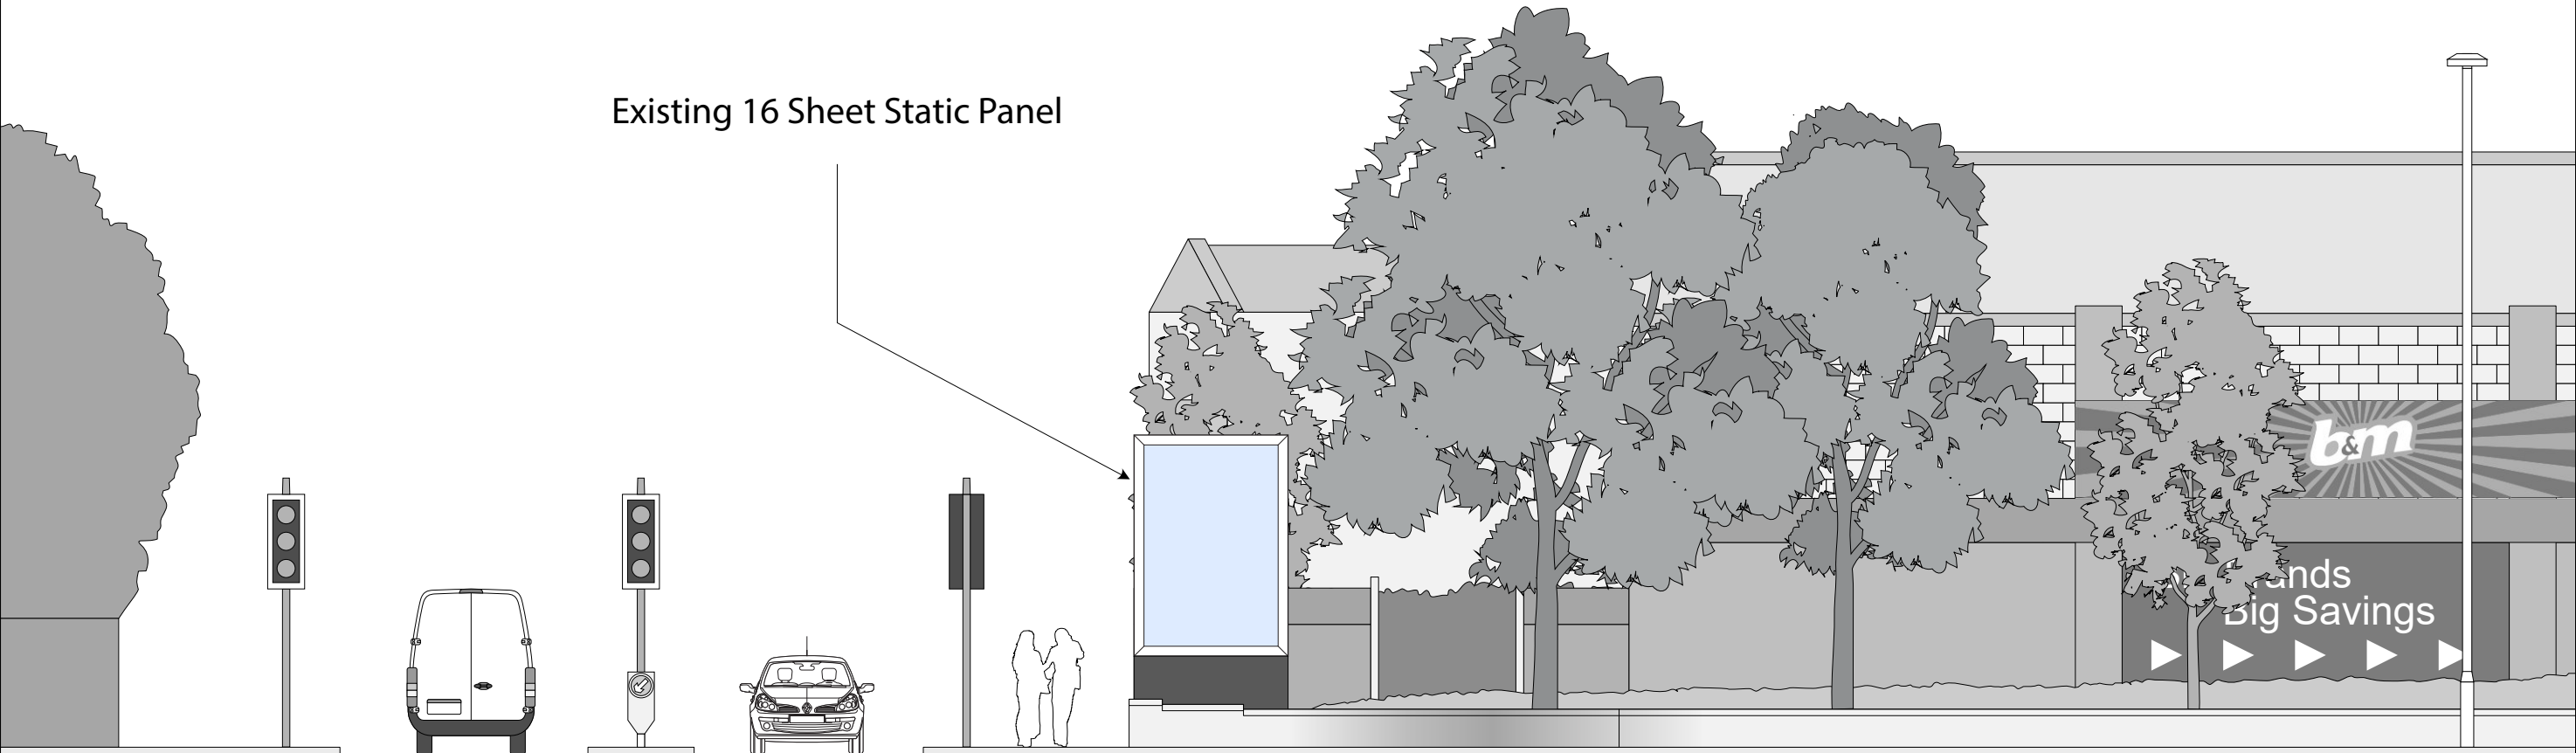

WALSWORTH ROAD