



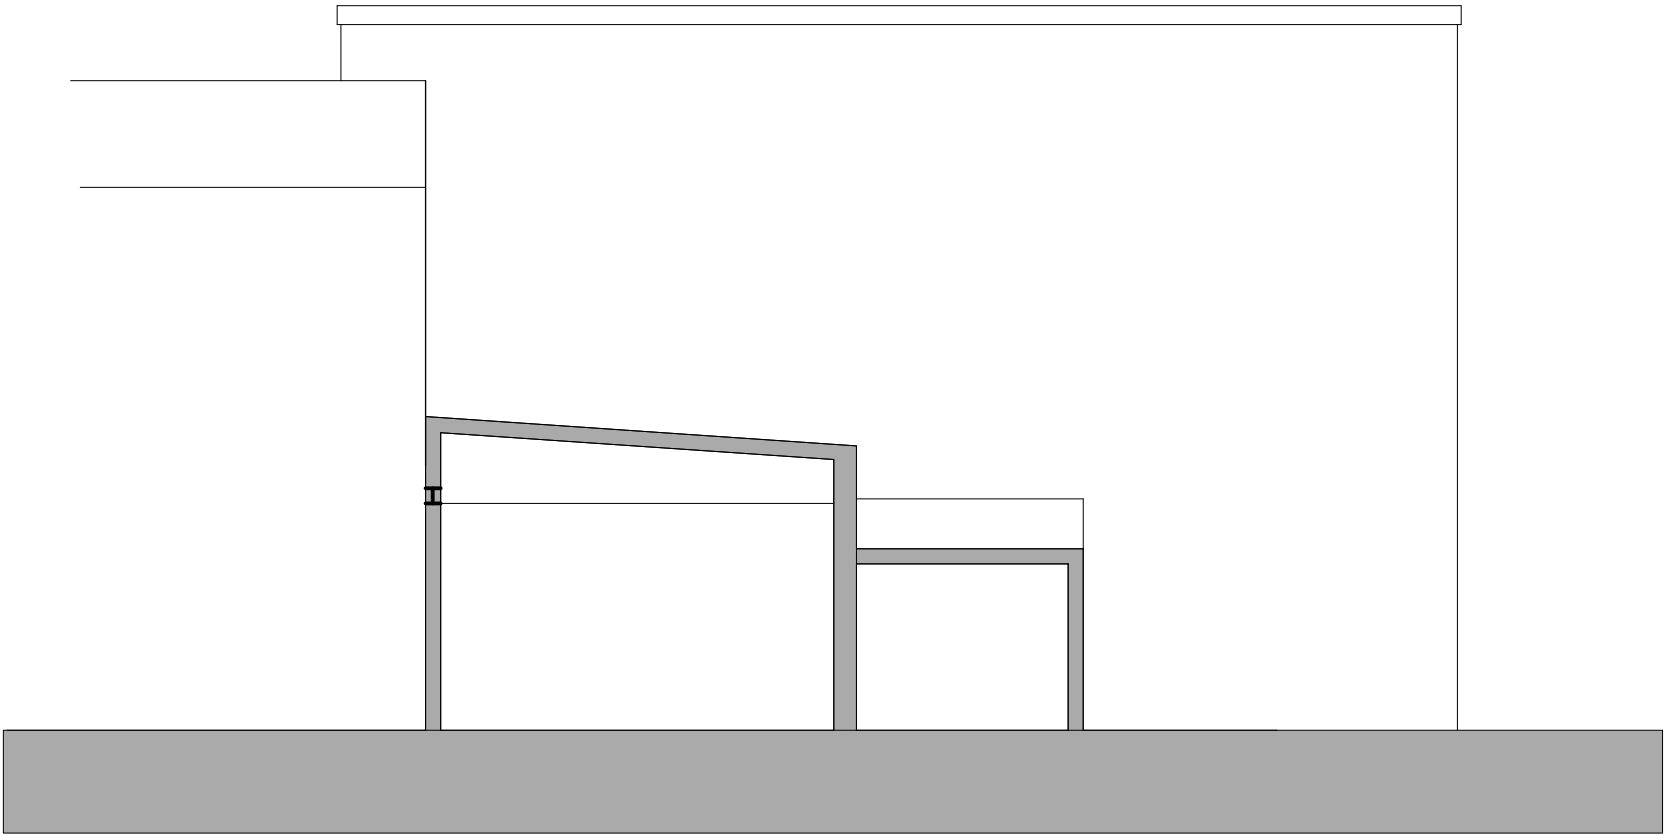


01 EXISTING SECTION

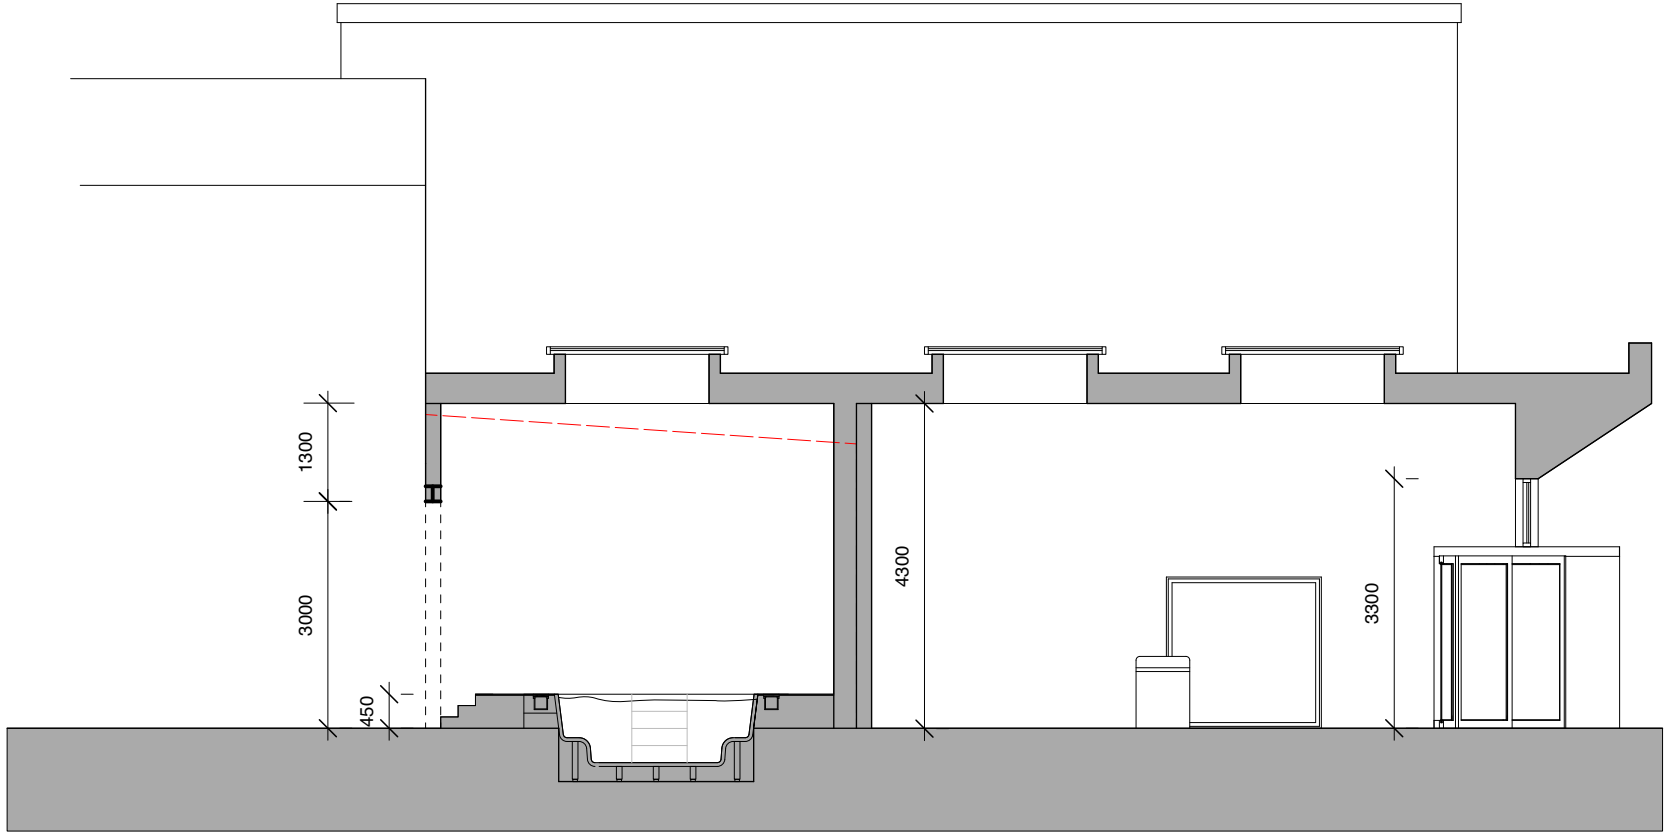

02 PROPOSED SECTION

Odyssey Group Holdings

Revisions:

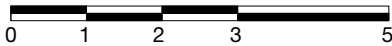

www.forge-ds.co.uk

Forge Design Studio
Cowesfield
Whiteparish
Salisbury
SP5 2RB

info@forge-ds.co.uk
studio 01794 885872

Forge
Design Studio

Figured dimensions only are to be taken from this drawing. Do not scale from this drawing. All dimensions are in millimetres unless otherwise stated. All dimensions and setting out co-ordinates shall be checked on site prior to work commencing. Any discrepancies shall be reported to Forge Design Studio.
Forge Design Studio asserts its rights under the Copyright, Designs and Patents Act 1988, unless otherwise agreed in writing. All rights reserved.

Status: For Information

Drawn by: LM Date: October 2024

Checked by: MH Date: October 2024

Scale: 1:100 @ A3

Project no: 202112

Drawing no: PL017

Rev:

Odyssey Health Club, Stevenage

Phase 1: New Entrance_Cross Section